



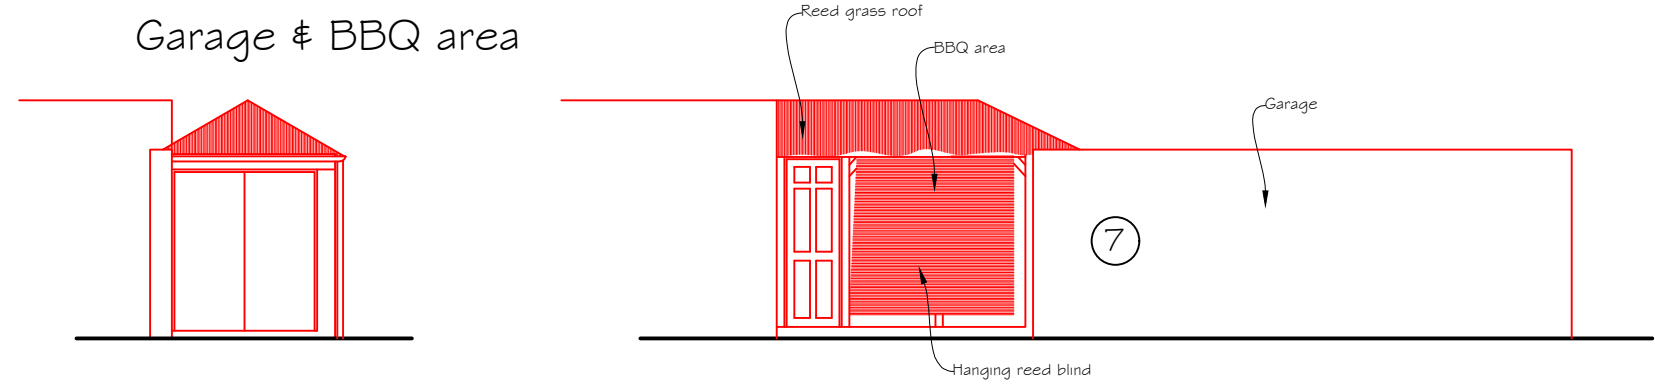


Front Elevation
Scale 1:100

Side Elevation
Scale 1:100

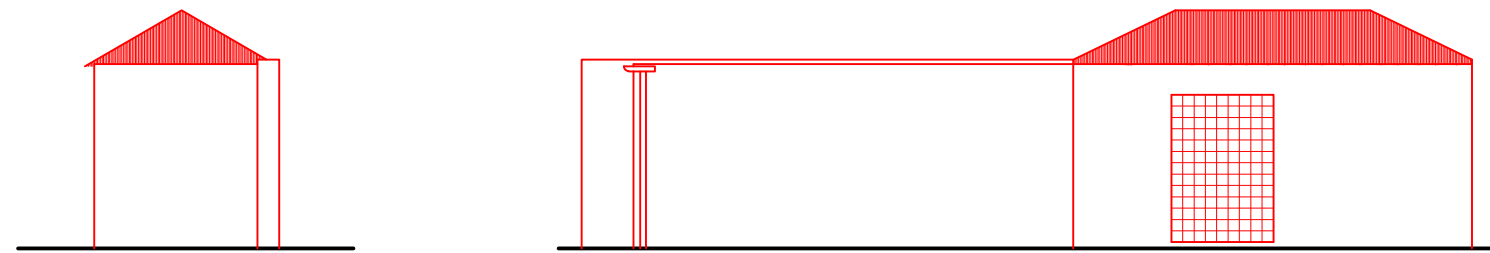


Rear Elevation
Scale 1:100

Side Elevation
Scale 1:100

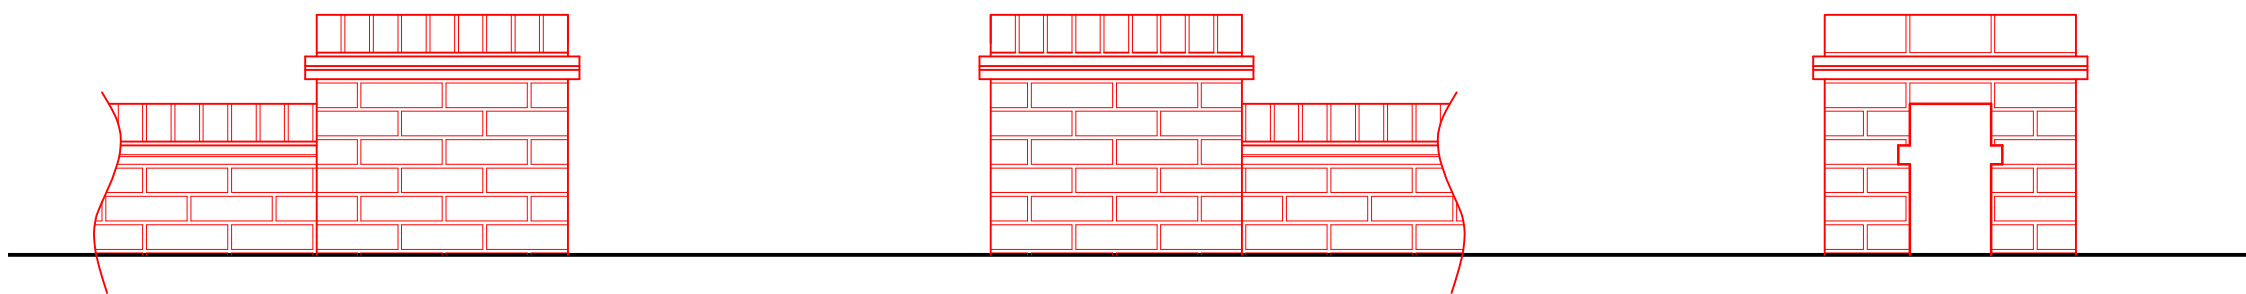


Garden wall
Scale 1:20

Wall section
Scale 1:20

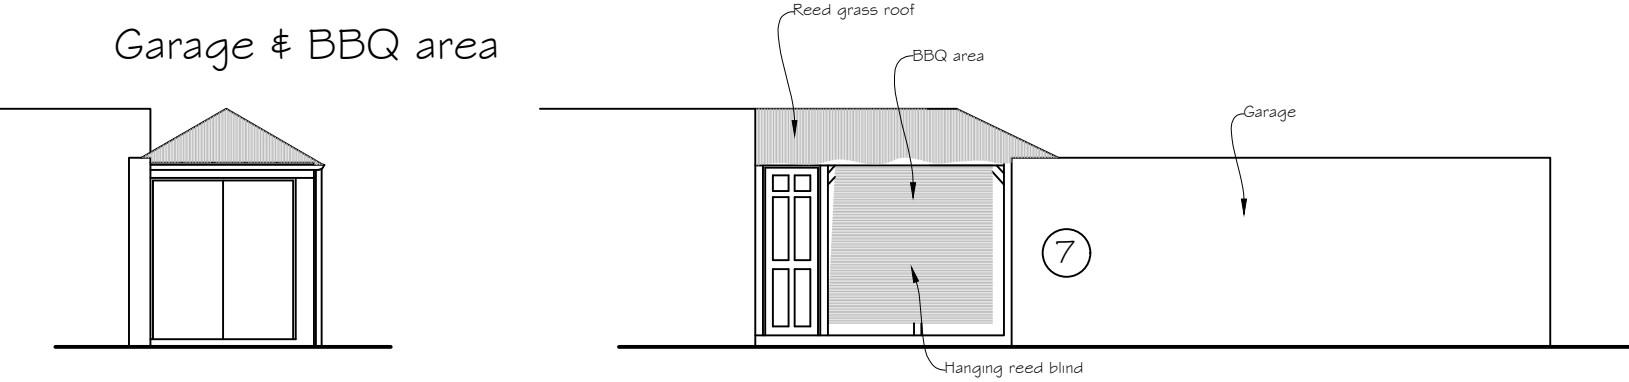


Front Elevation
Scale 1:100

Side Elevation
Scale 1:100

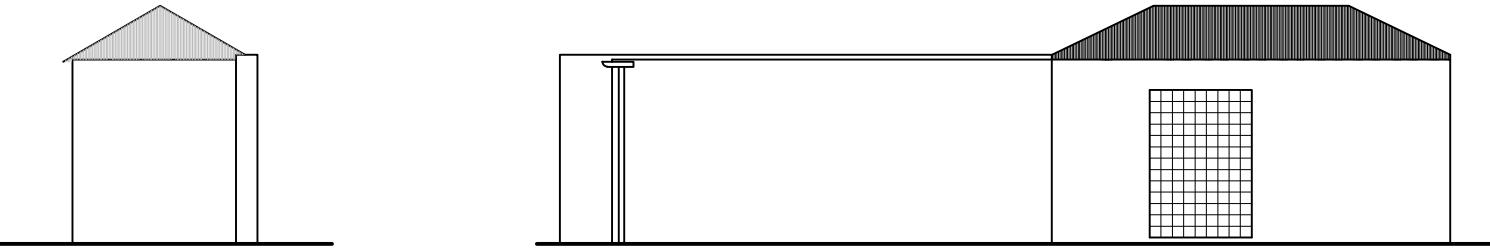


Rear Elevation
Scale 1:100

Side Elevation
Scale 1:100

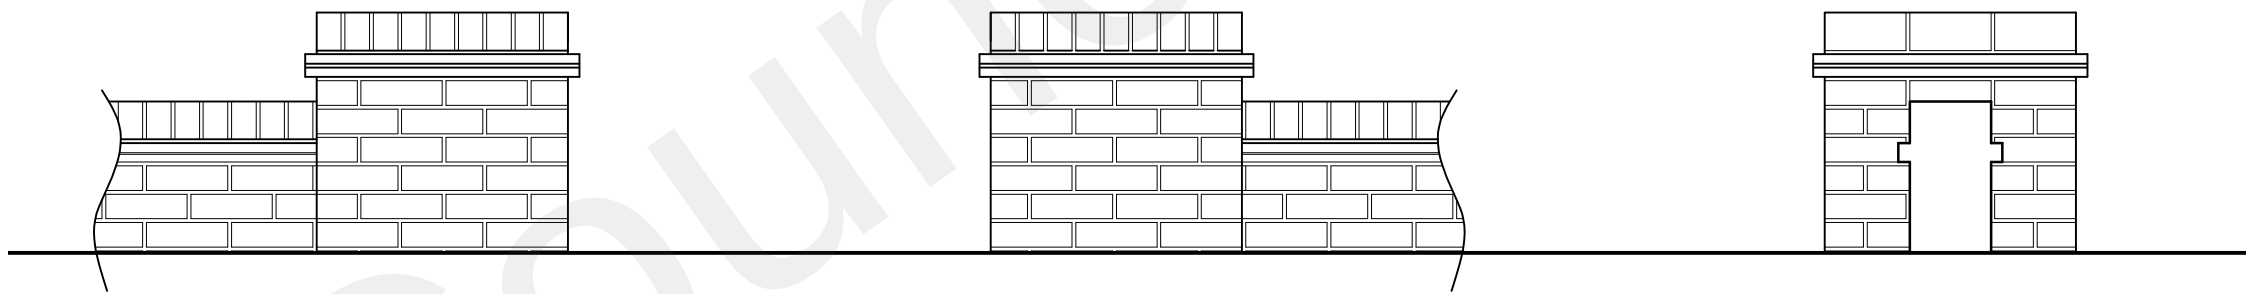


Garden wall
Scale 1:20

Wall section
Scale 1:20

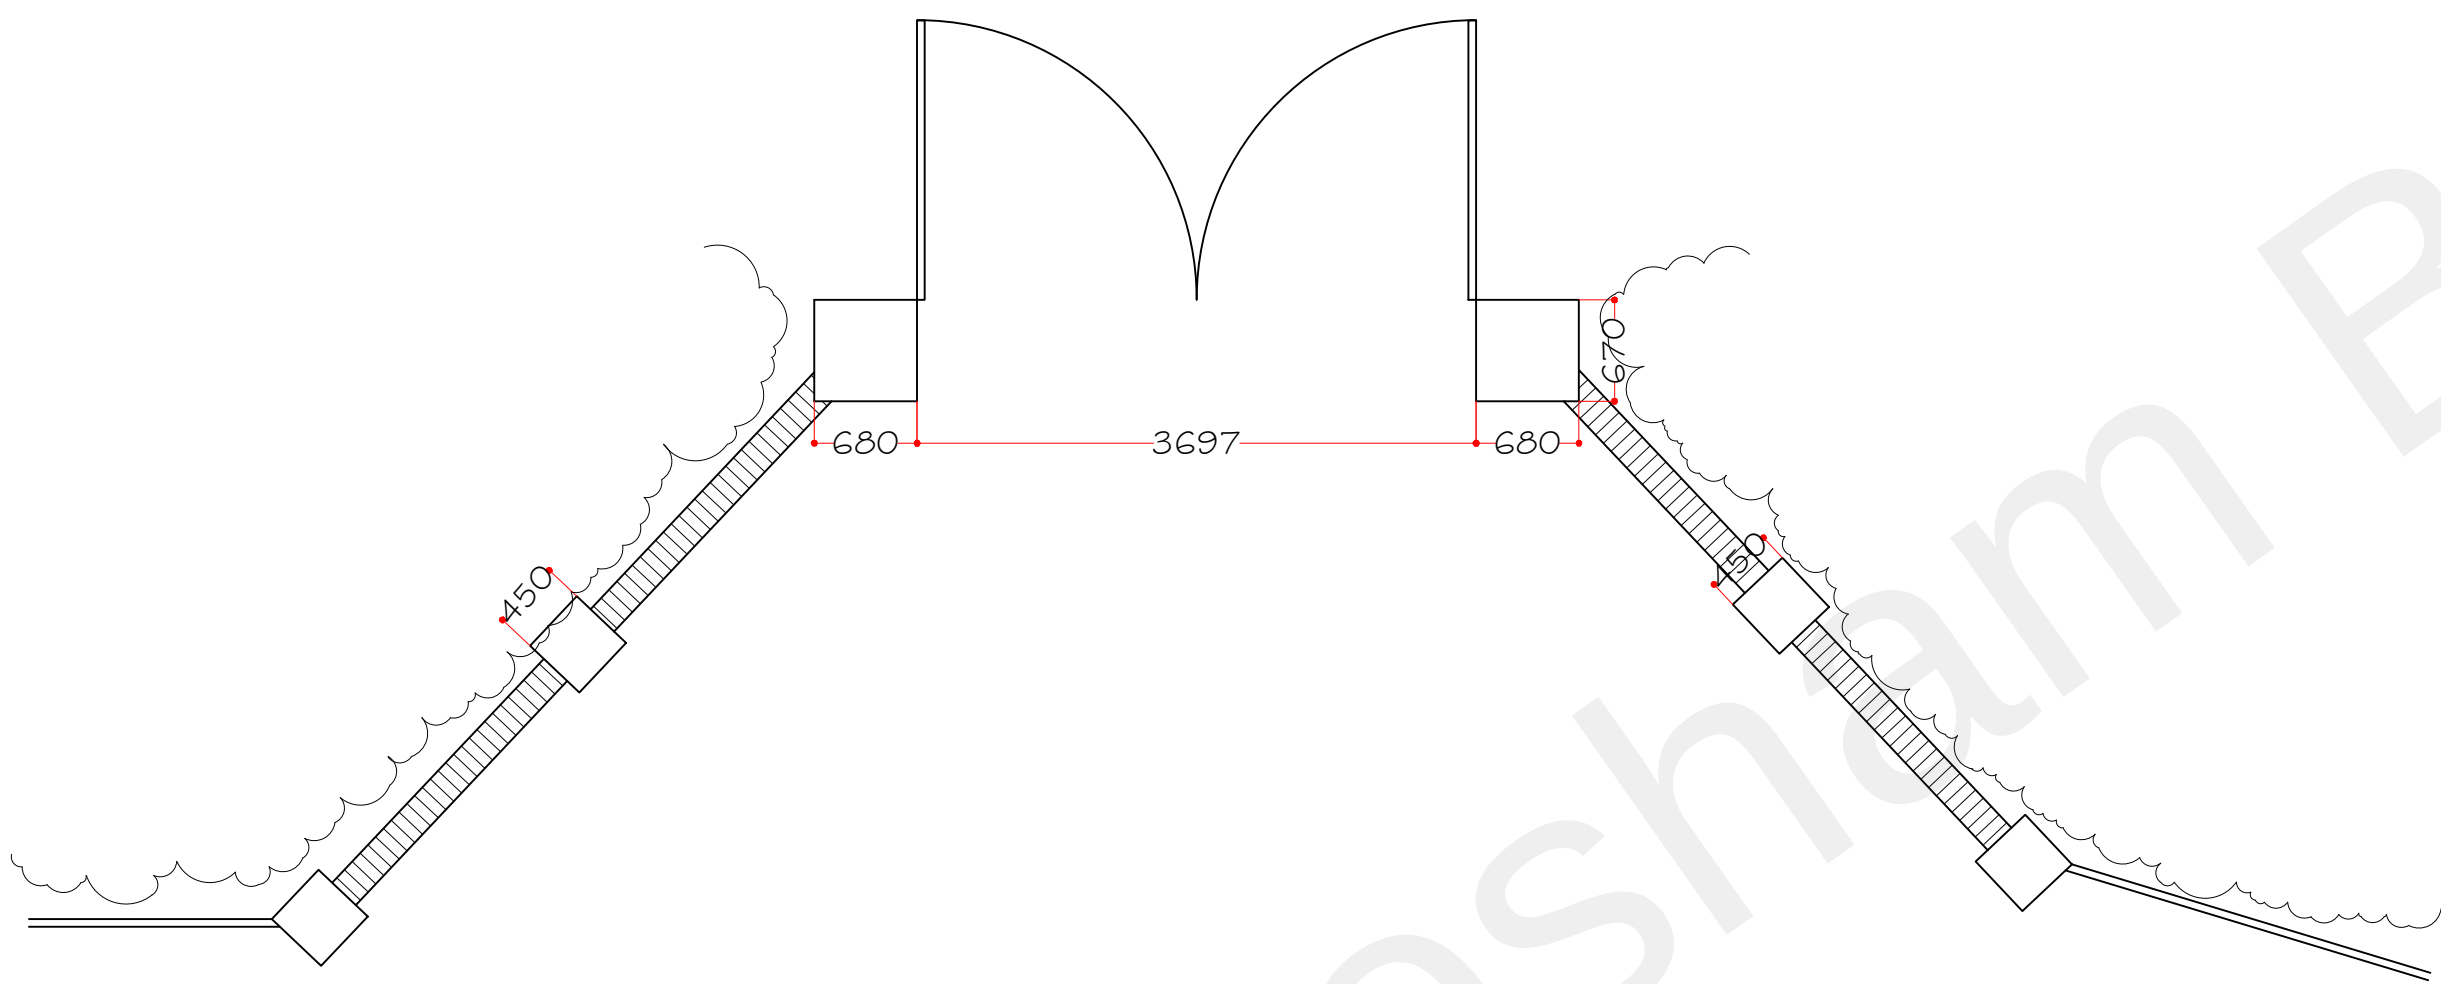

Gate Entrance Plan
Scale 1:100

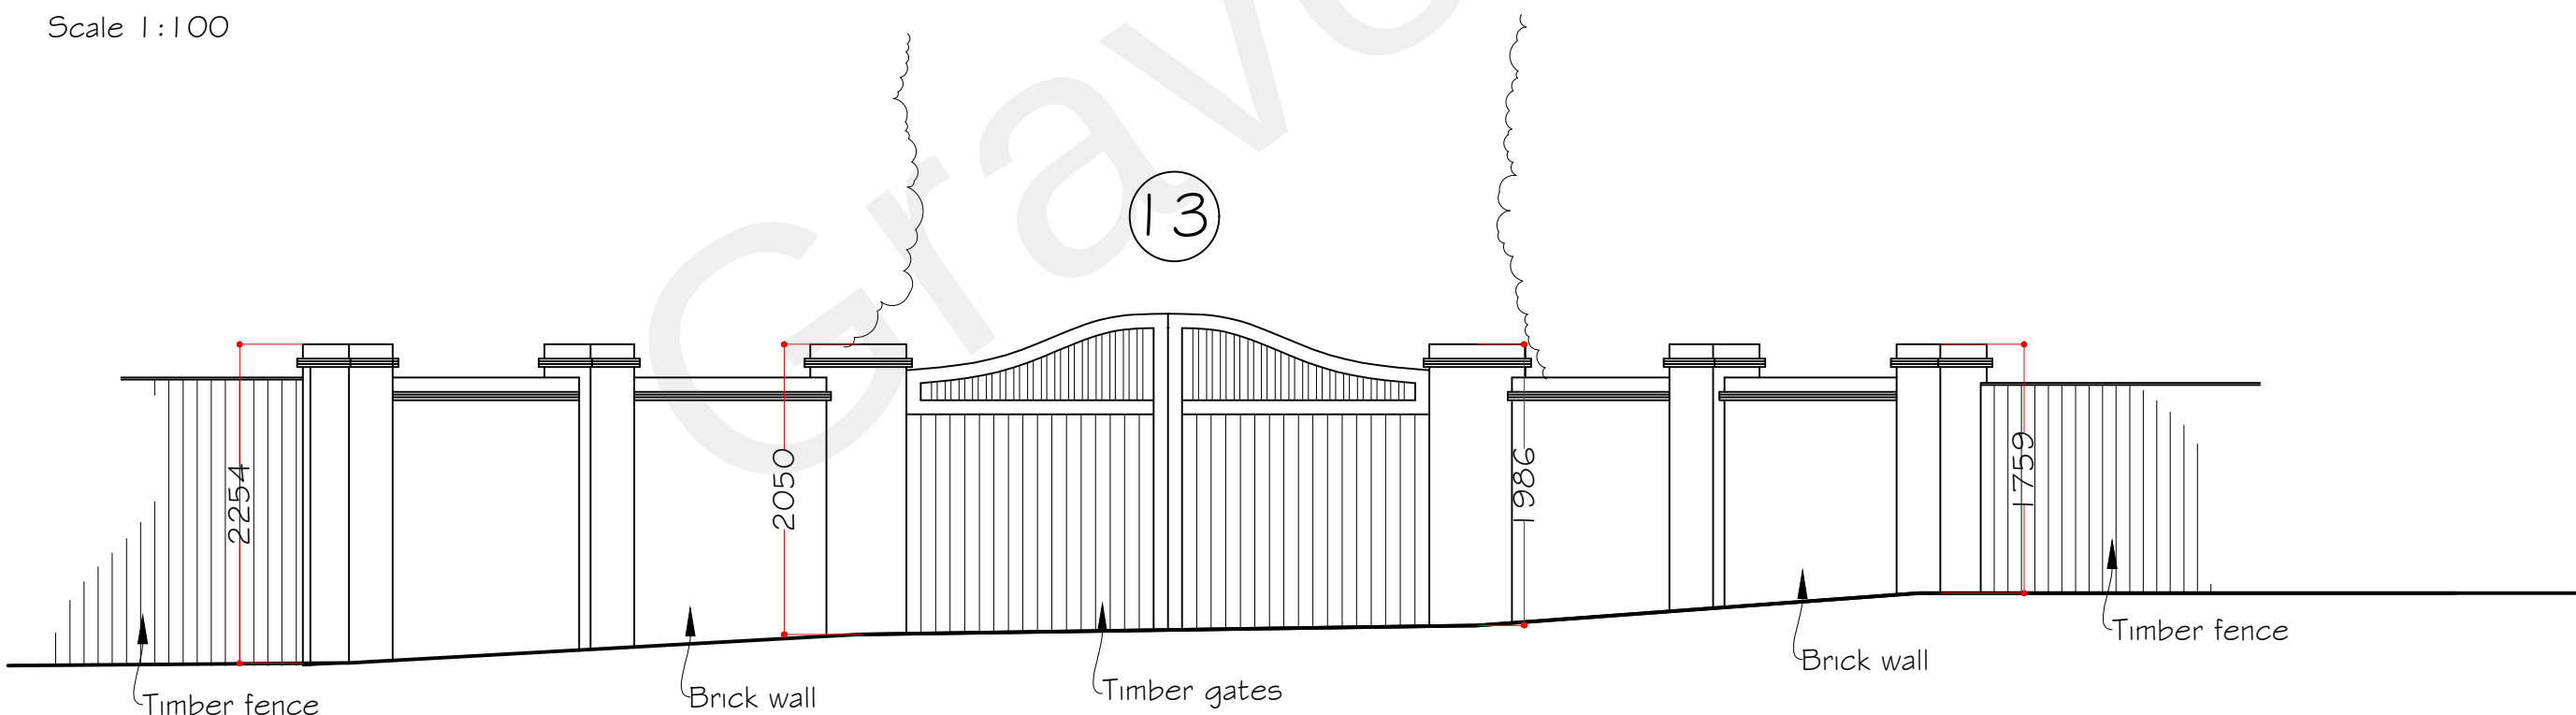

Entrance Elevation
Scale 1:100



Synergy

Planning & Property Consultants Ltd
The Office
The Larches
Rochester
Kent ME3 7NQW

Client

Mrs Mattu

Address

The Orchards Higham Kent

Drawing title

Garage and BBQ area & wall elevations

Scale

1:100

Date

12 October 2022

Drawn by

Drawing No

22/380/07