



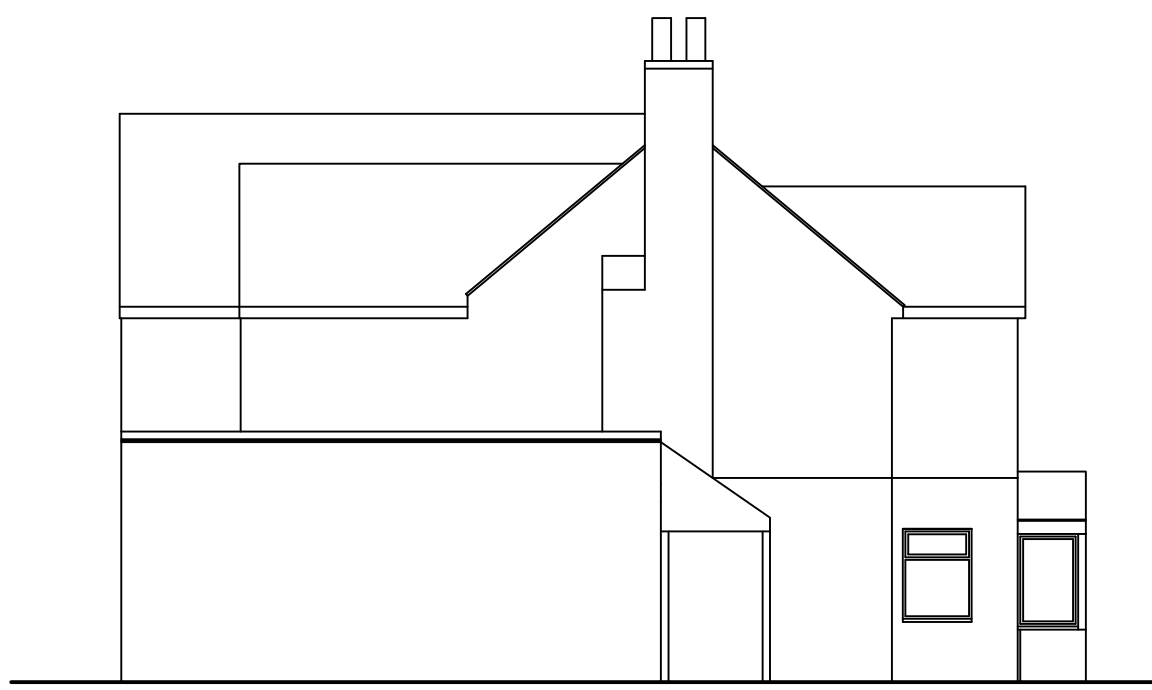

Northern Elevation

Scale 1:100

 


Western Elevation

Scale 1:100




Eastern Elevation

Scale 1:100

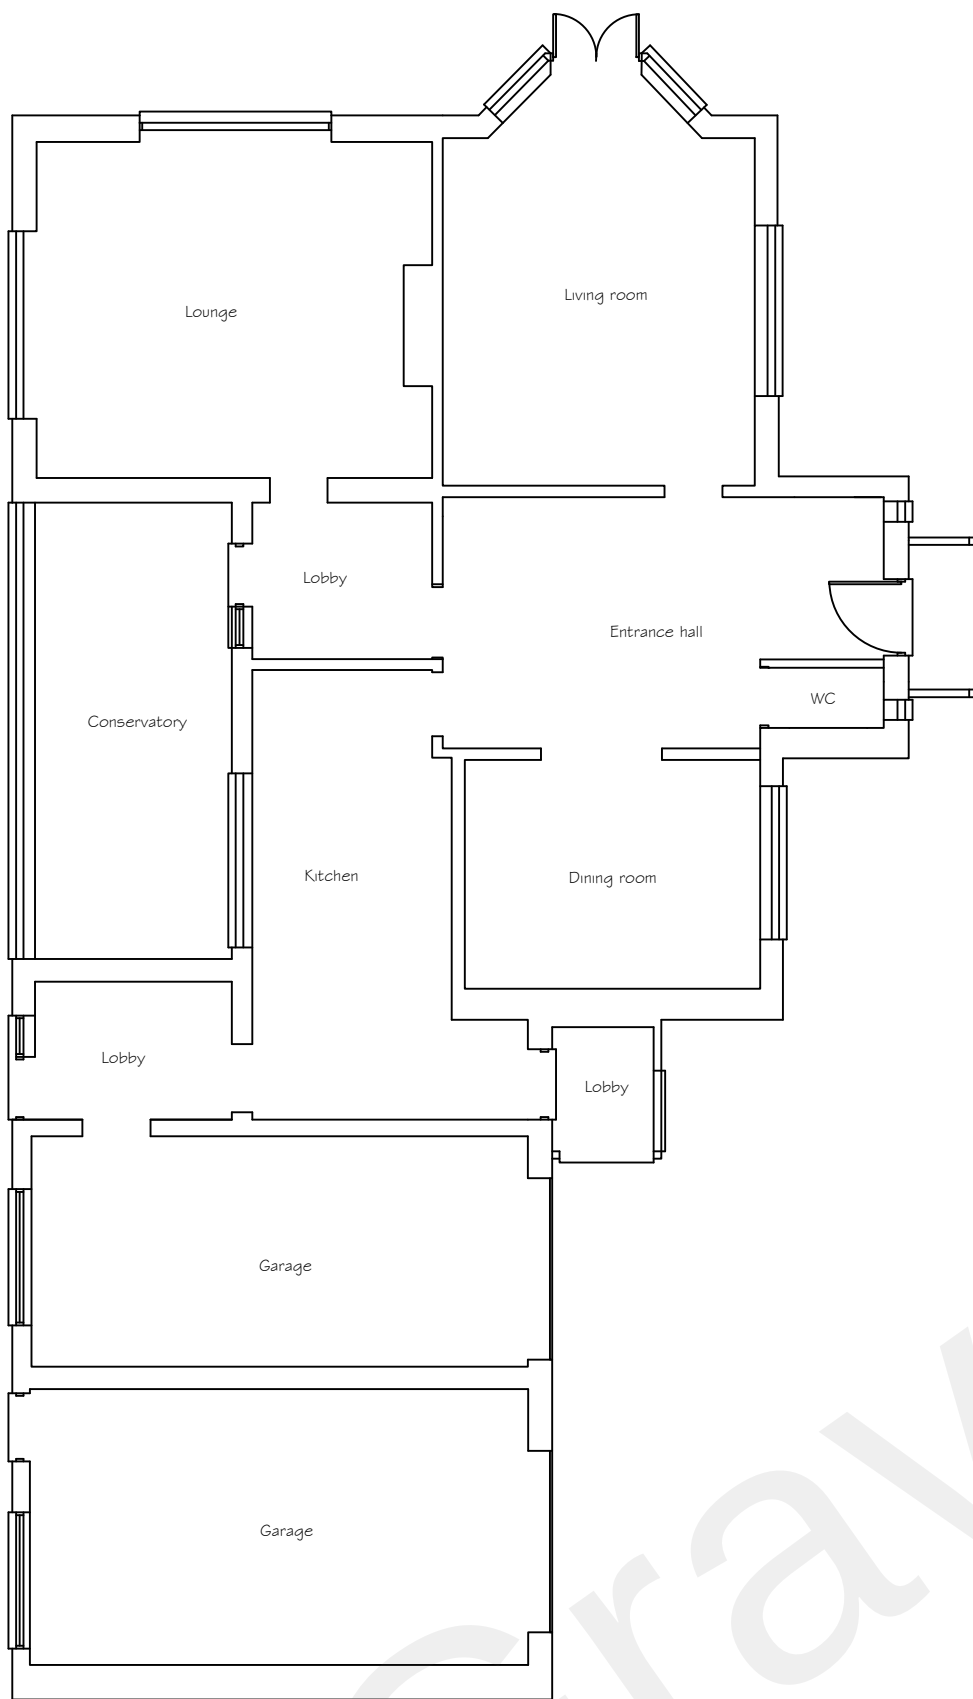

Ground floor plan

Scale 1:100

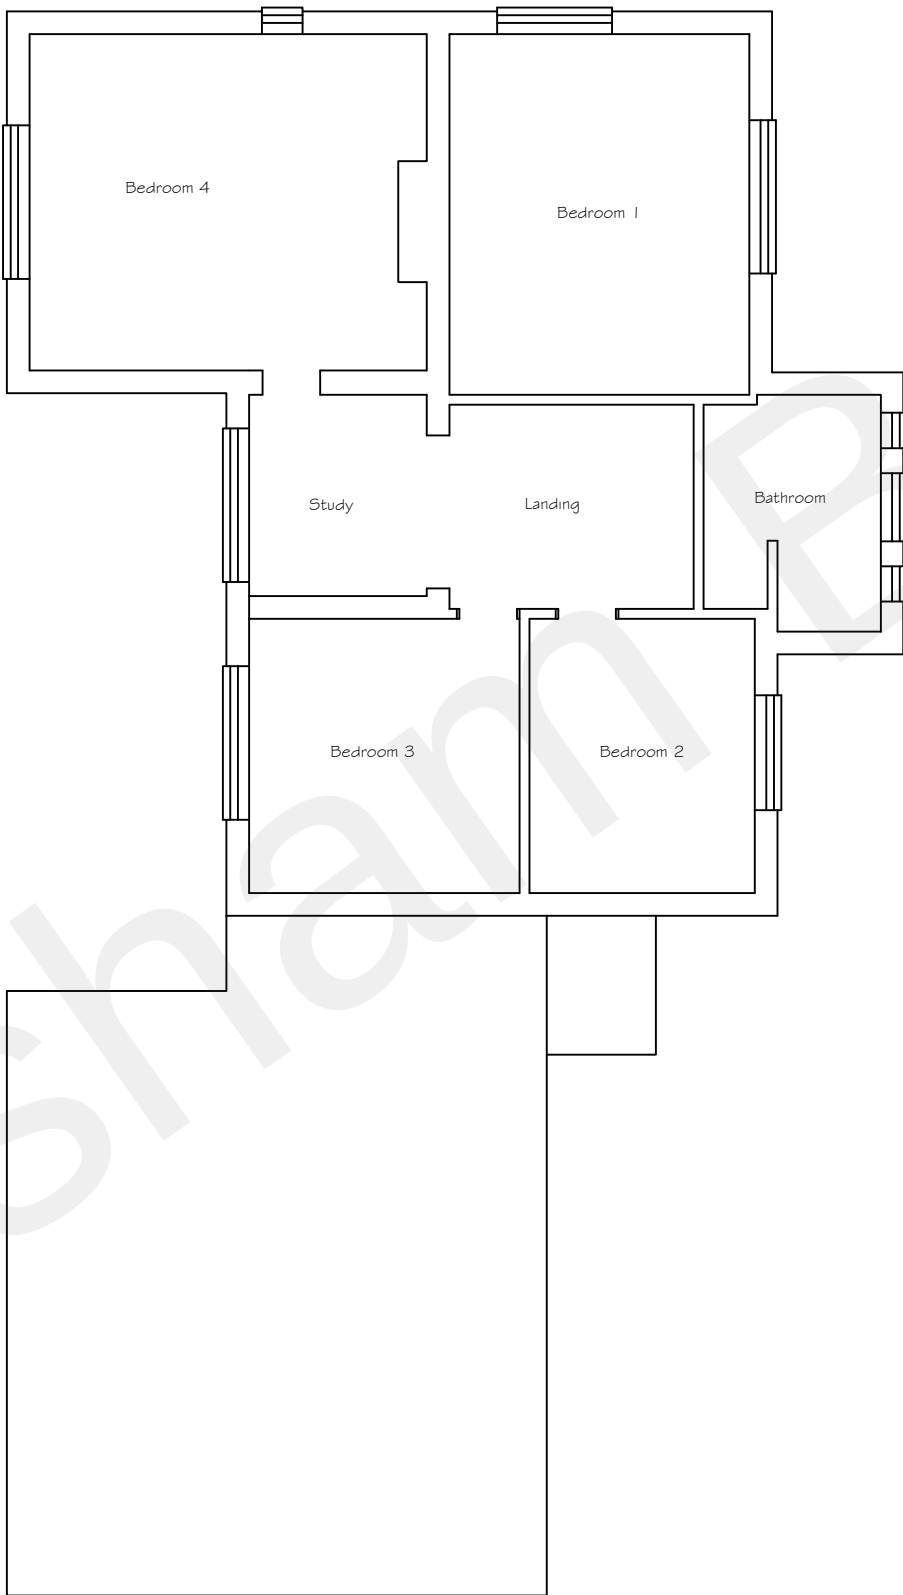

First floor plan

Scale 1:100



Southern Elevation

Scale 1:100

Copyright Synergy Planning & Property Consultants Ltd The Office The Larches Rochester Kent ME3 7NQW		
Client		
Mrs Mattu		
Address		
The Orchards Higham Kent		
Drawing title		
Plans and elevations pre 2009		
Scale		
1:100		
Date	19 October 2022	Drawn by
Drawing No	22/380/08	