
 
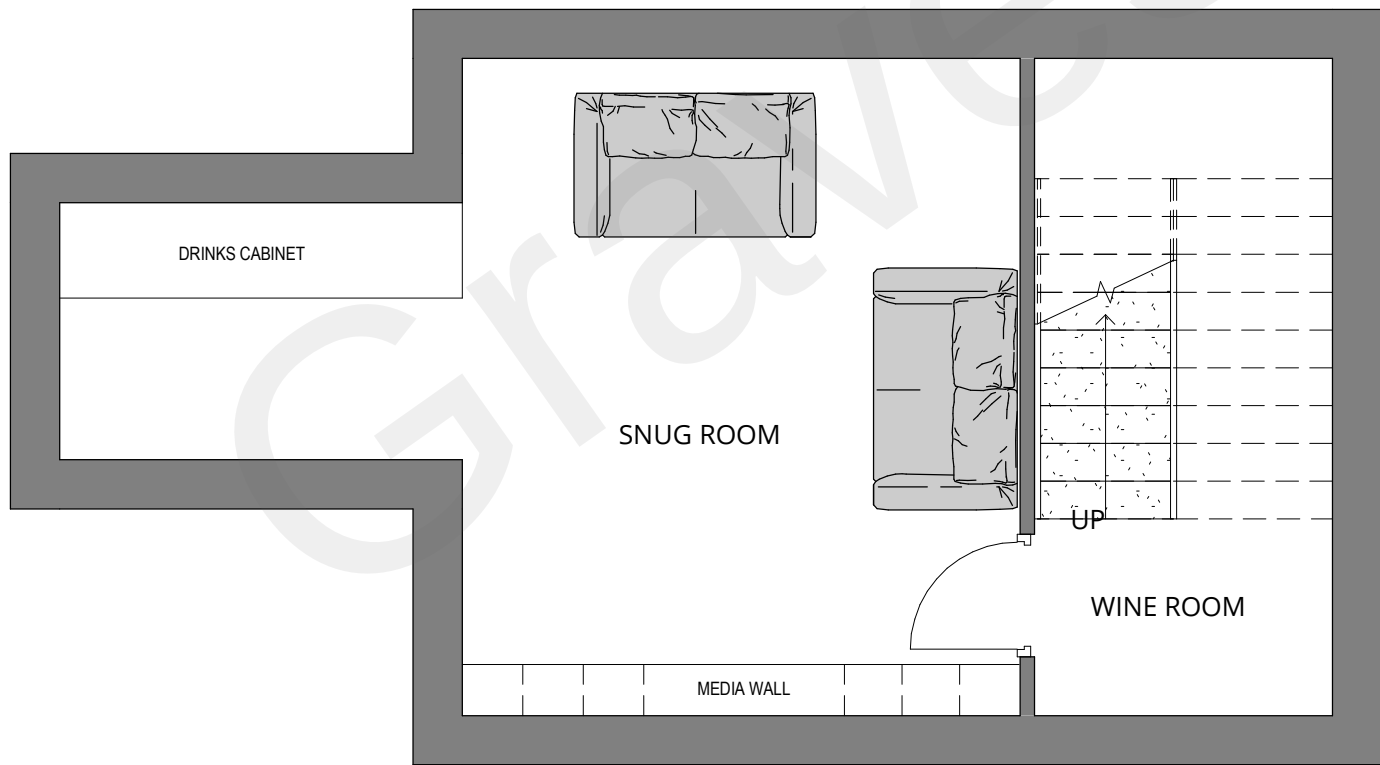
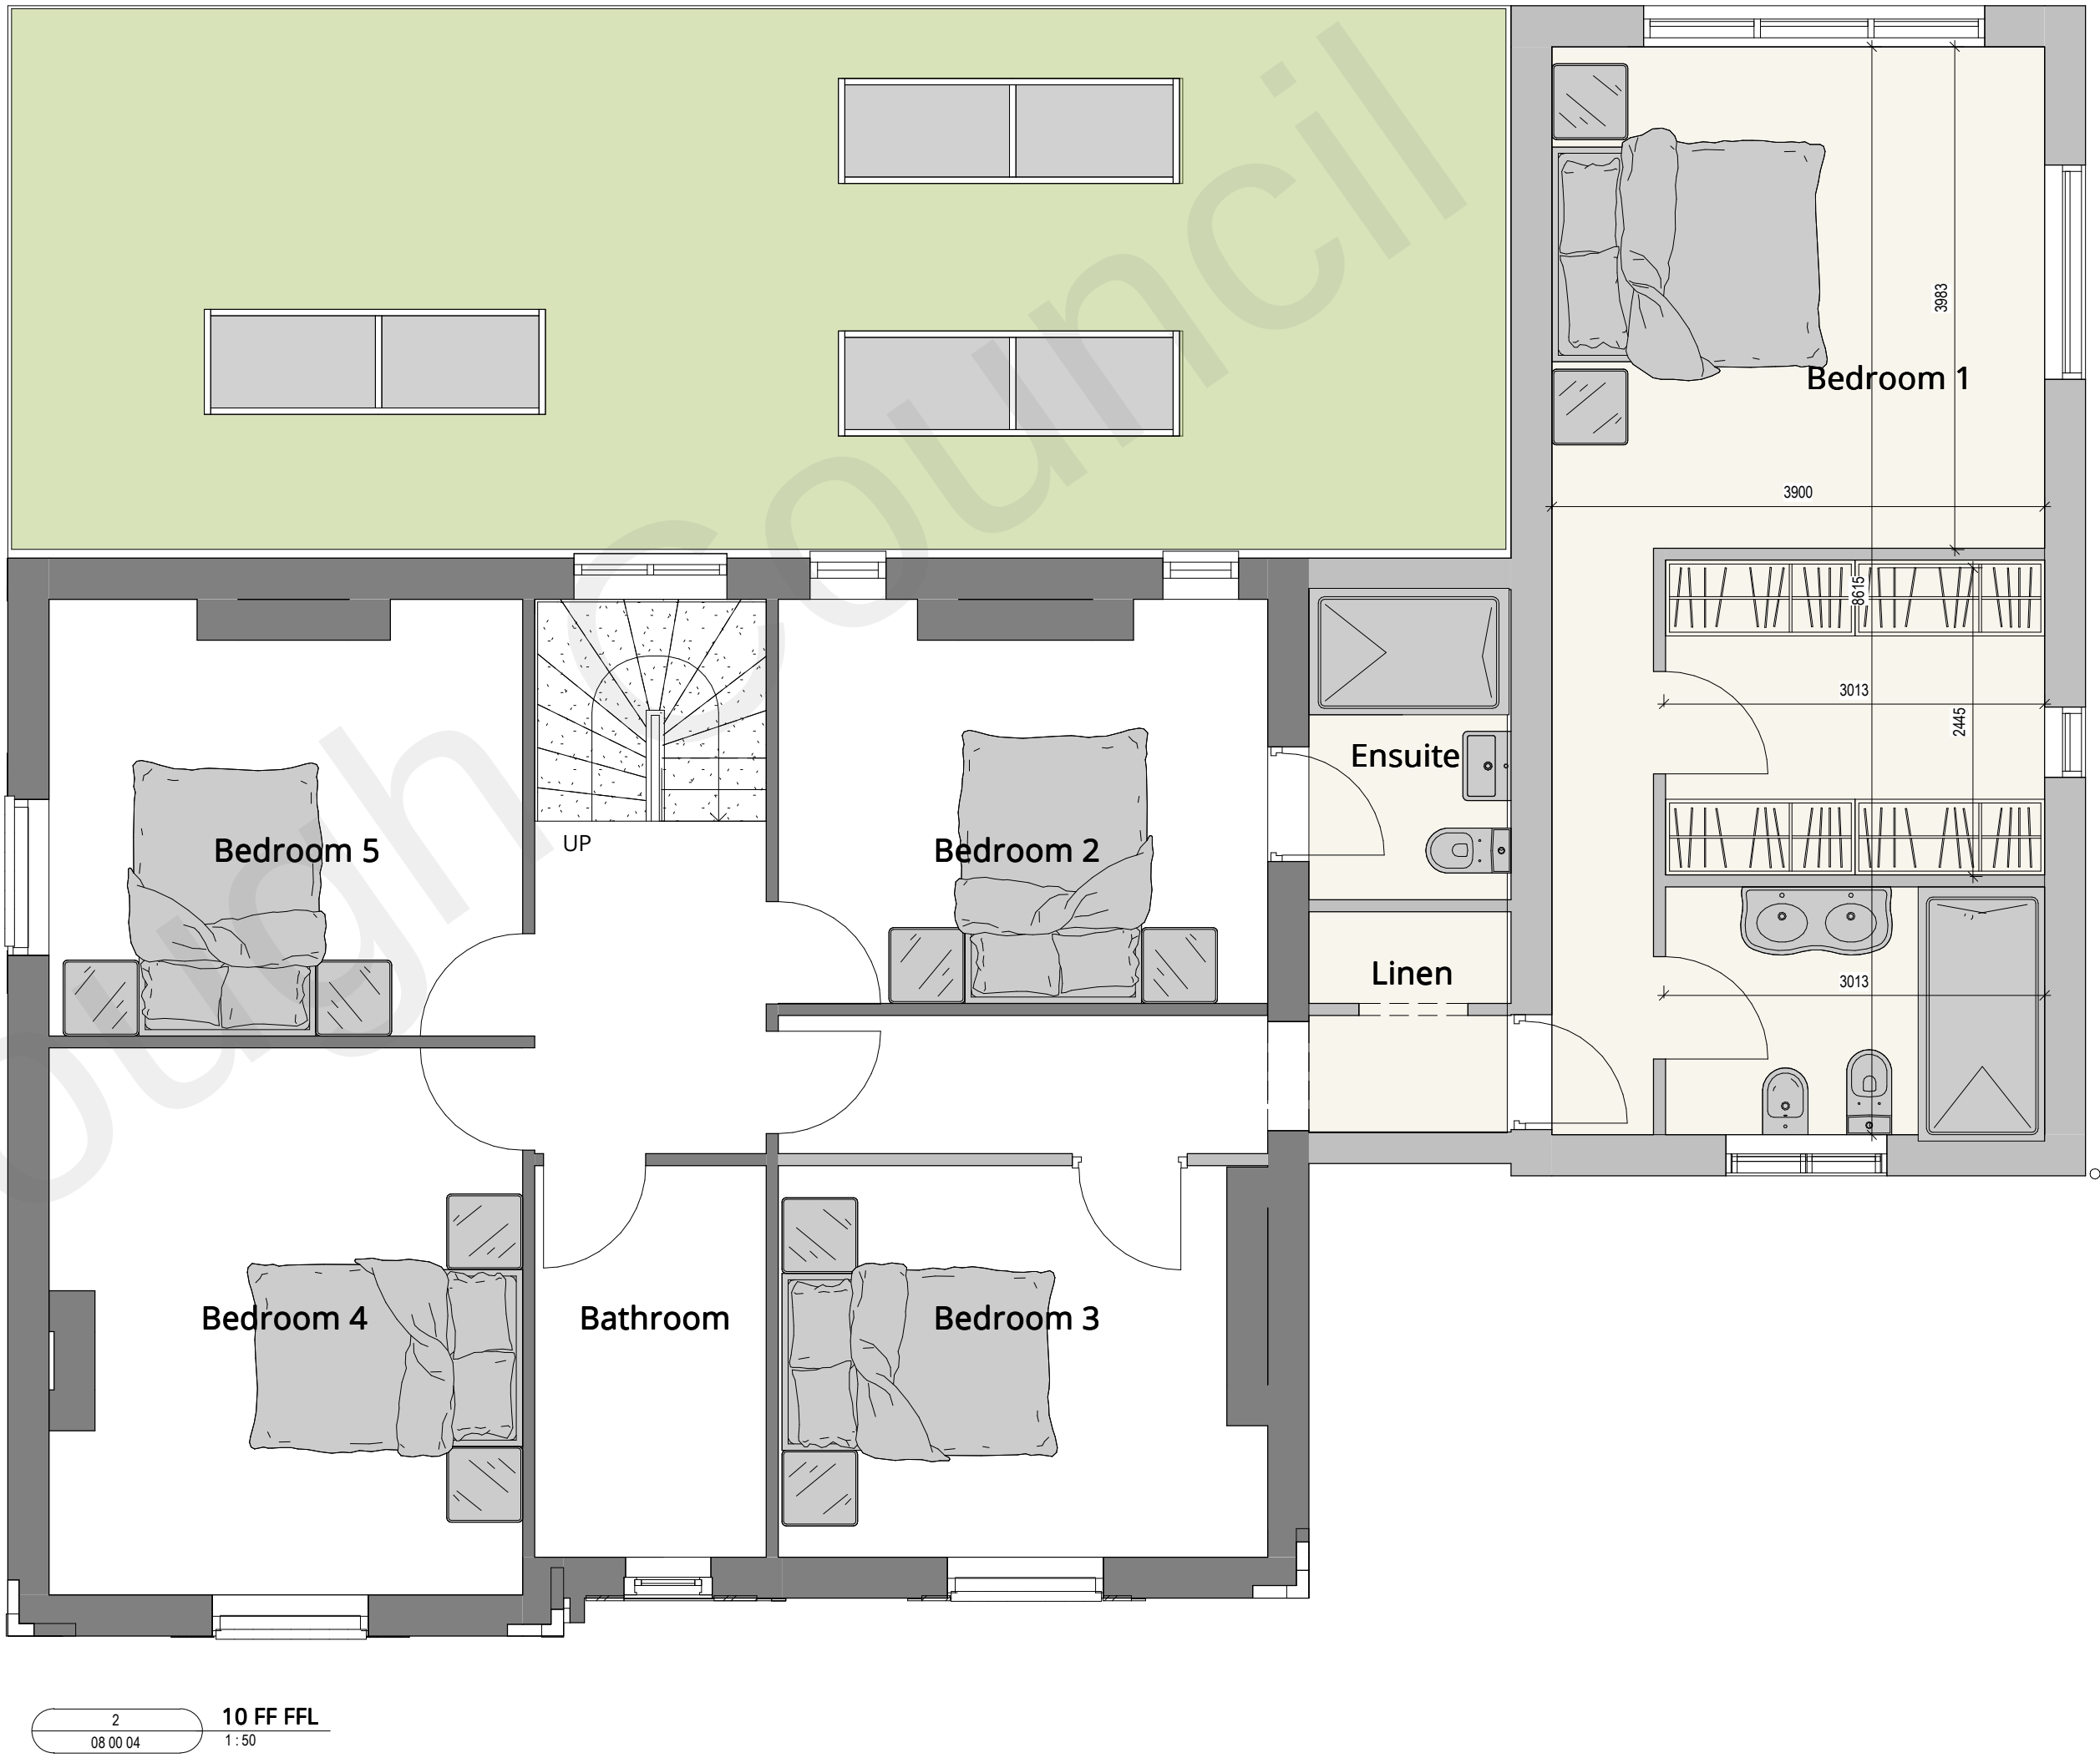


Proposed extension equates to 1/3rd of the area of the original dwelling.

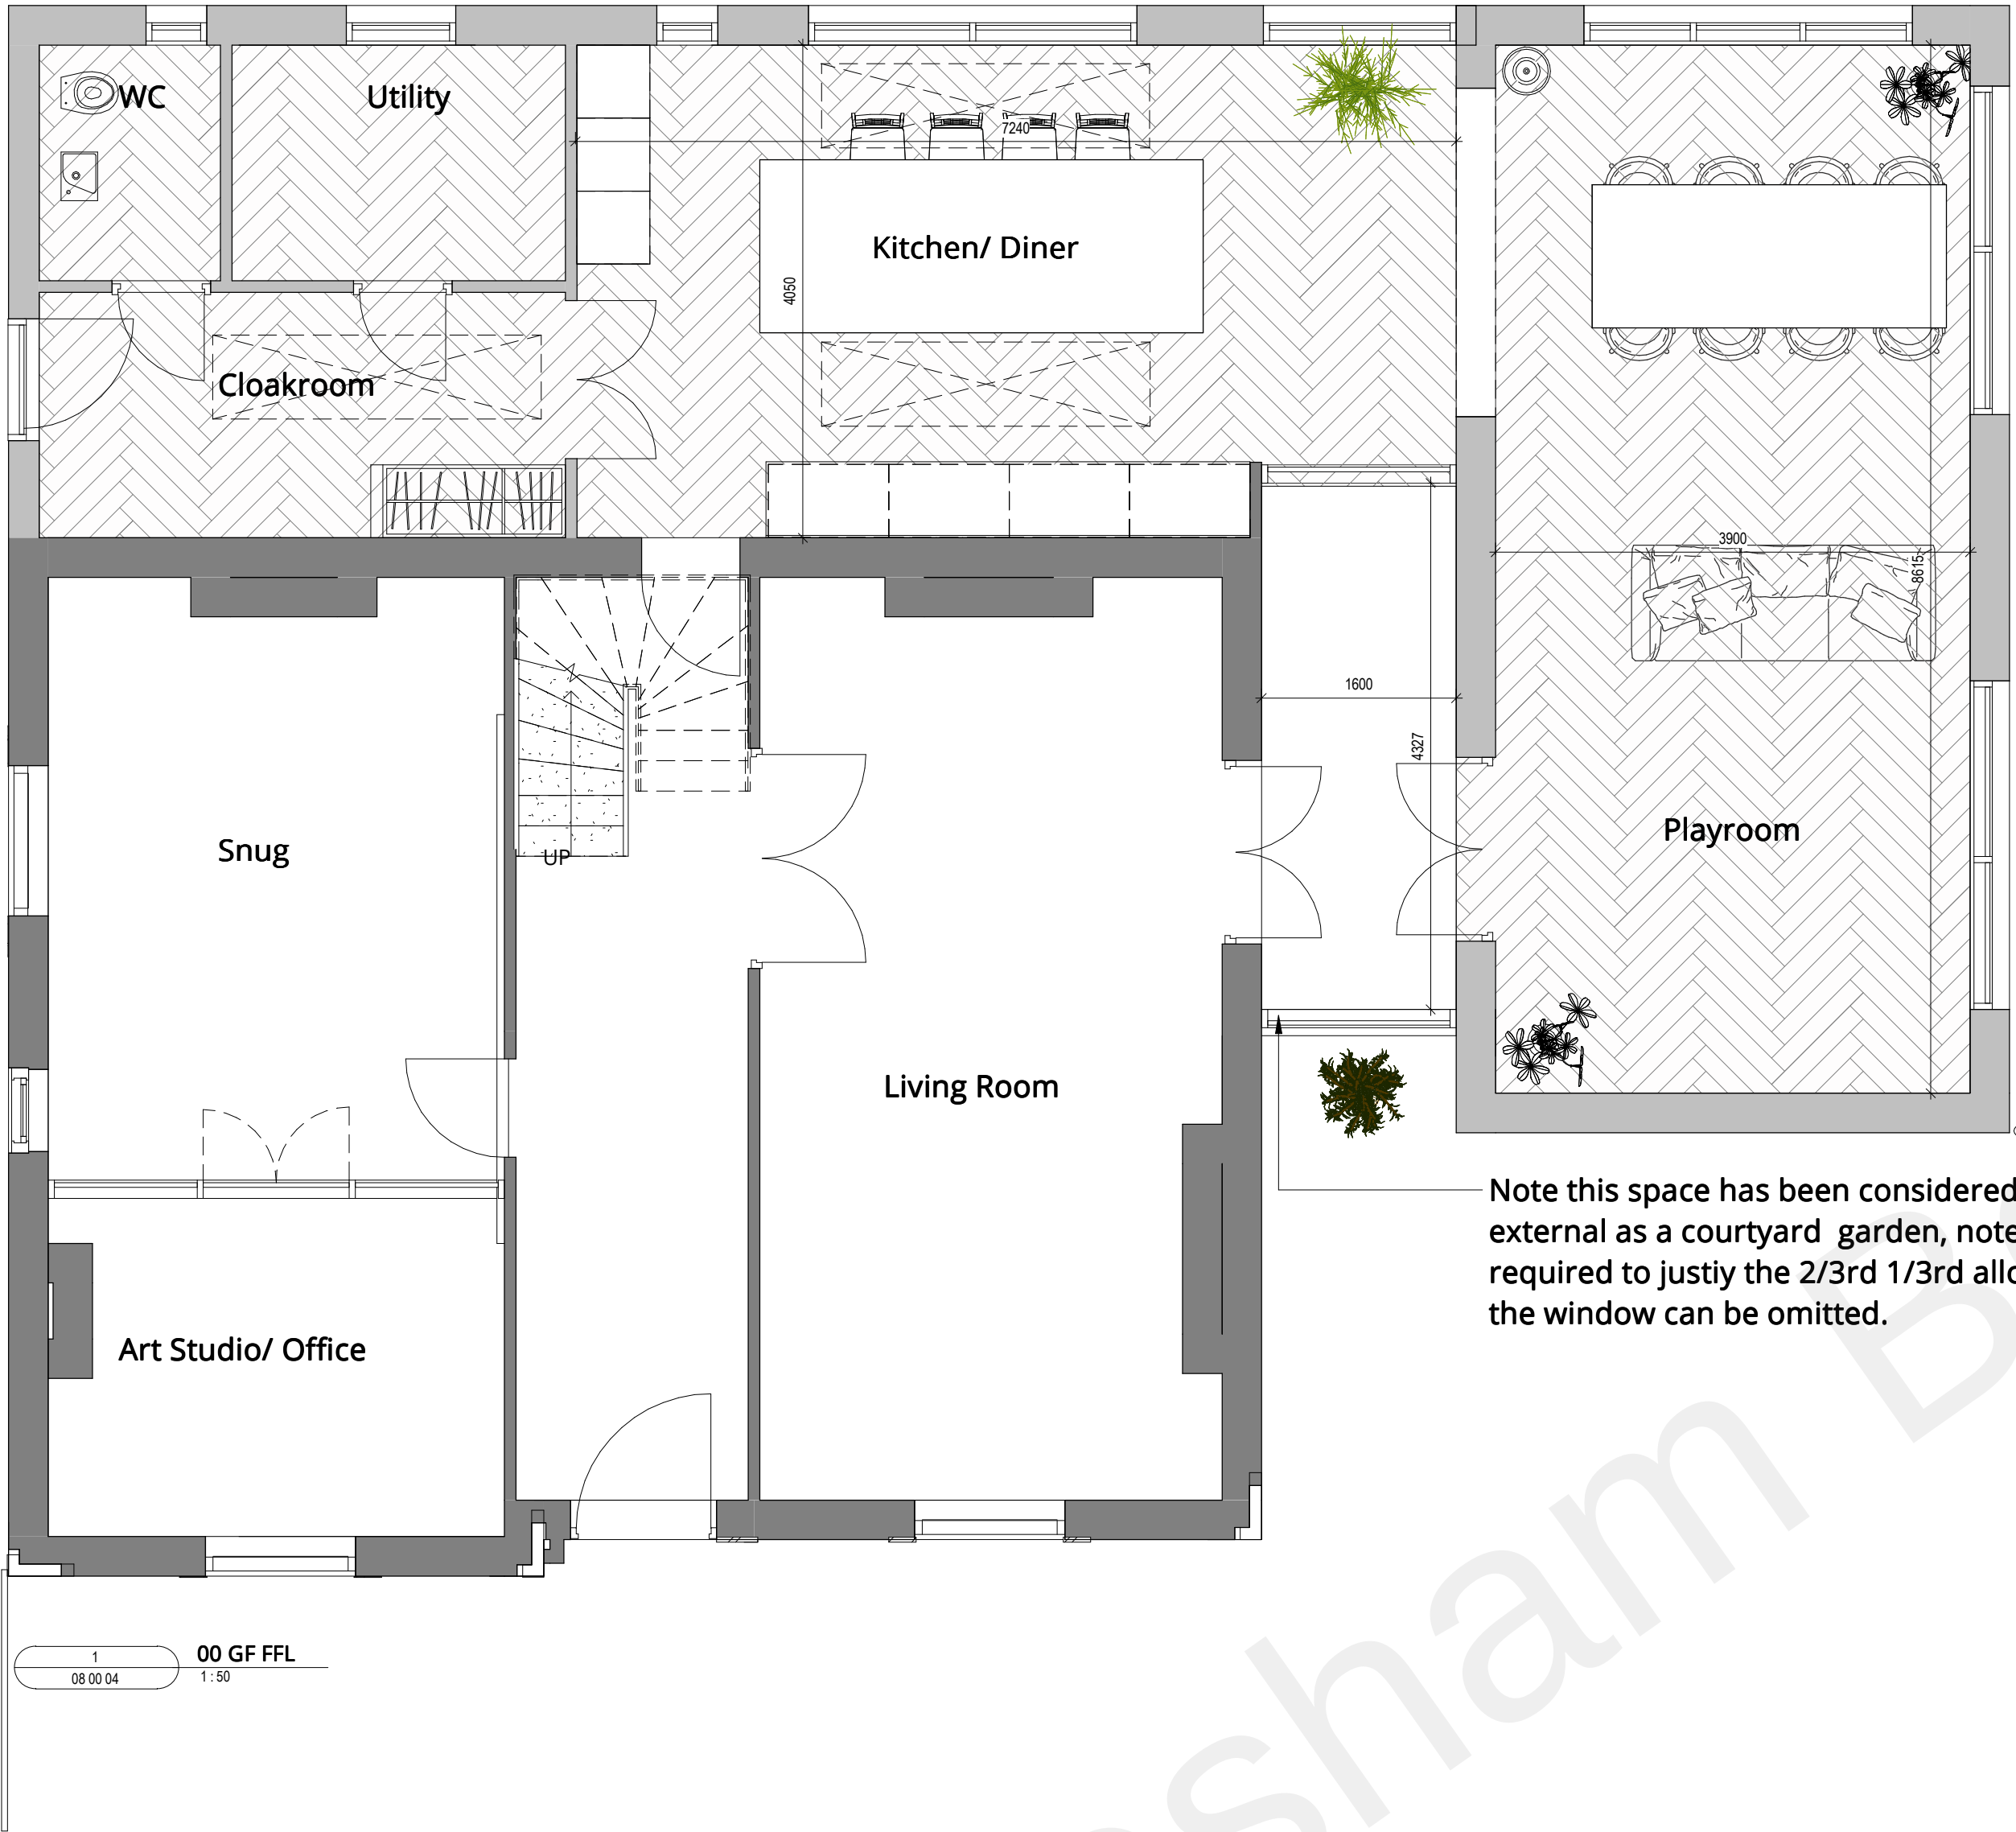

PLANNING

Revision	Description	Date
000	Issued for Comment	07/08/2022

SK ARCHITECTURE		
Client		
Mr and Mrs West		
Project		
Cherry Hay, Meopham		
Drawing		
Floor Plans as Proposed		
Scale		
1:50 @ A1		
Date		
07/08/2022		
Project No.	Drawing No.	Revision
126	SKA CH 08 00 04	D00