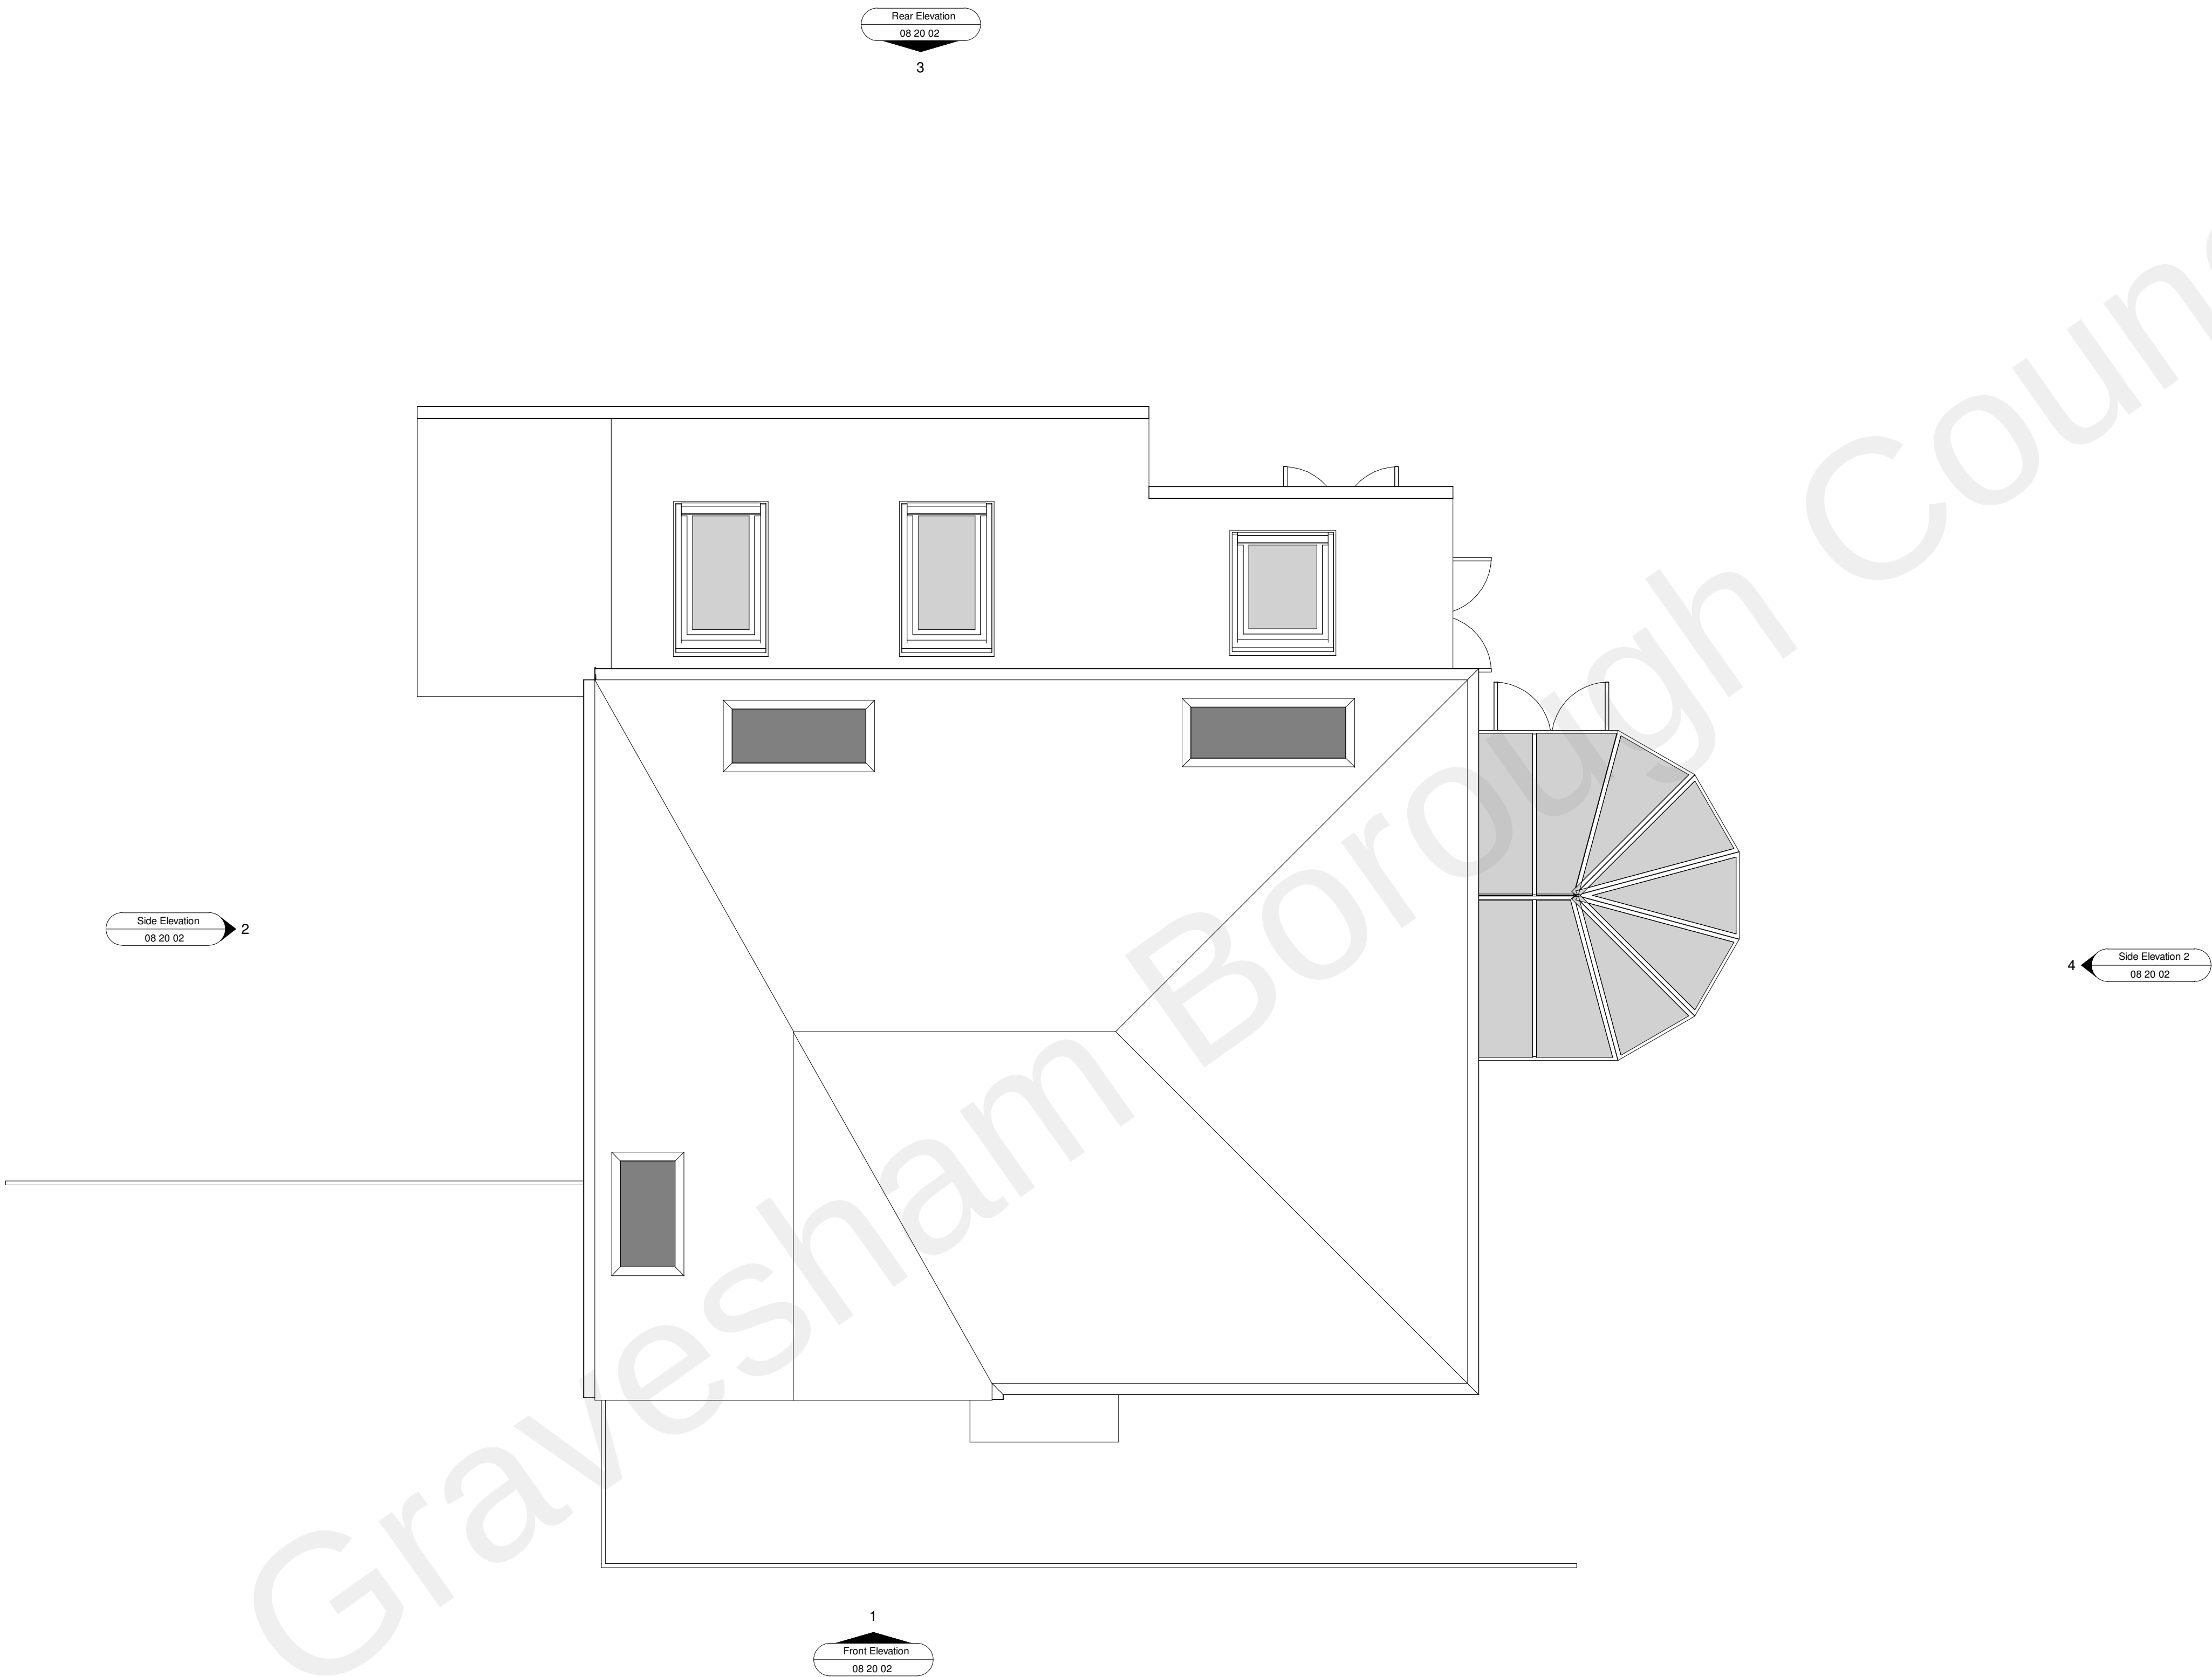


PLANNING

Revision	Description	Date
100	Issued for Planning	09/08/2022

SK ARCHITECTURE		
-----------------	--	--

Client	Mr and Mrs West
--------	-----------------

Project	Cherry Hay, Meopham
---------	---------------------

Drawing	Roof Plan as Existing
---------	-----------------------

Scale	Date
1 : 50 @ A1	09/08/2022

Project No.	Drawing No.	Revision
126	SKA CH 08 20 01	D00