


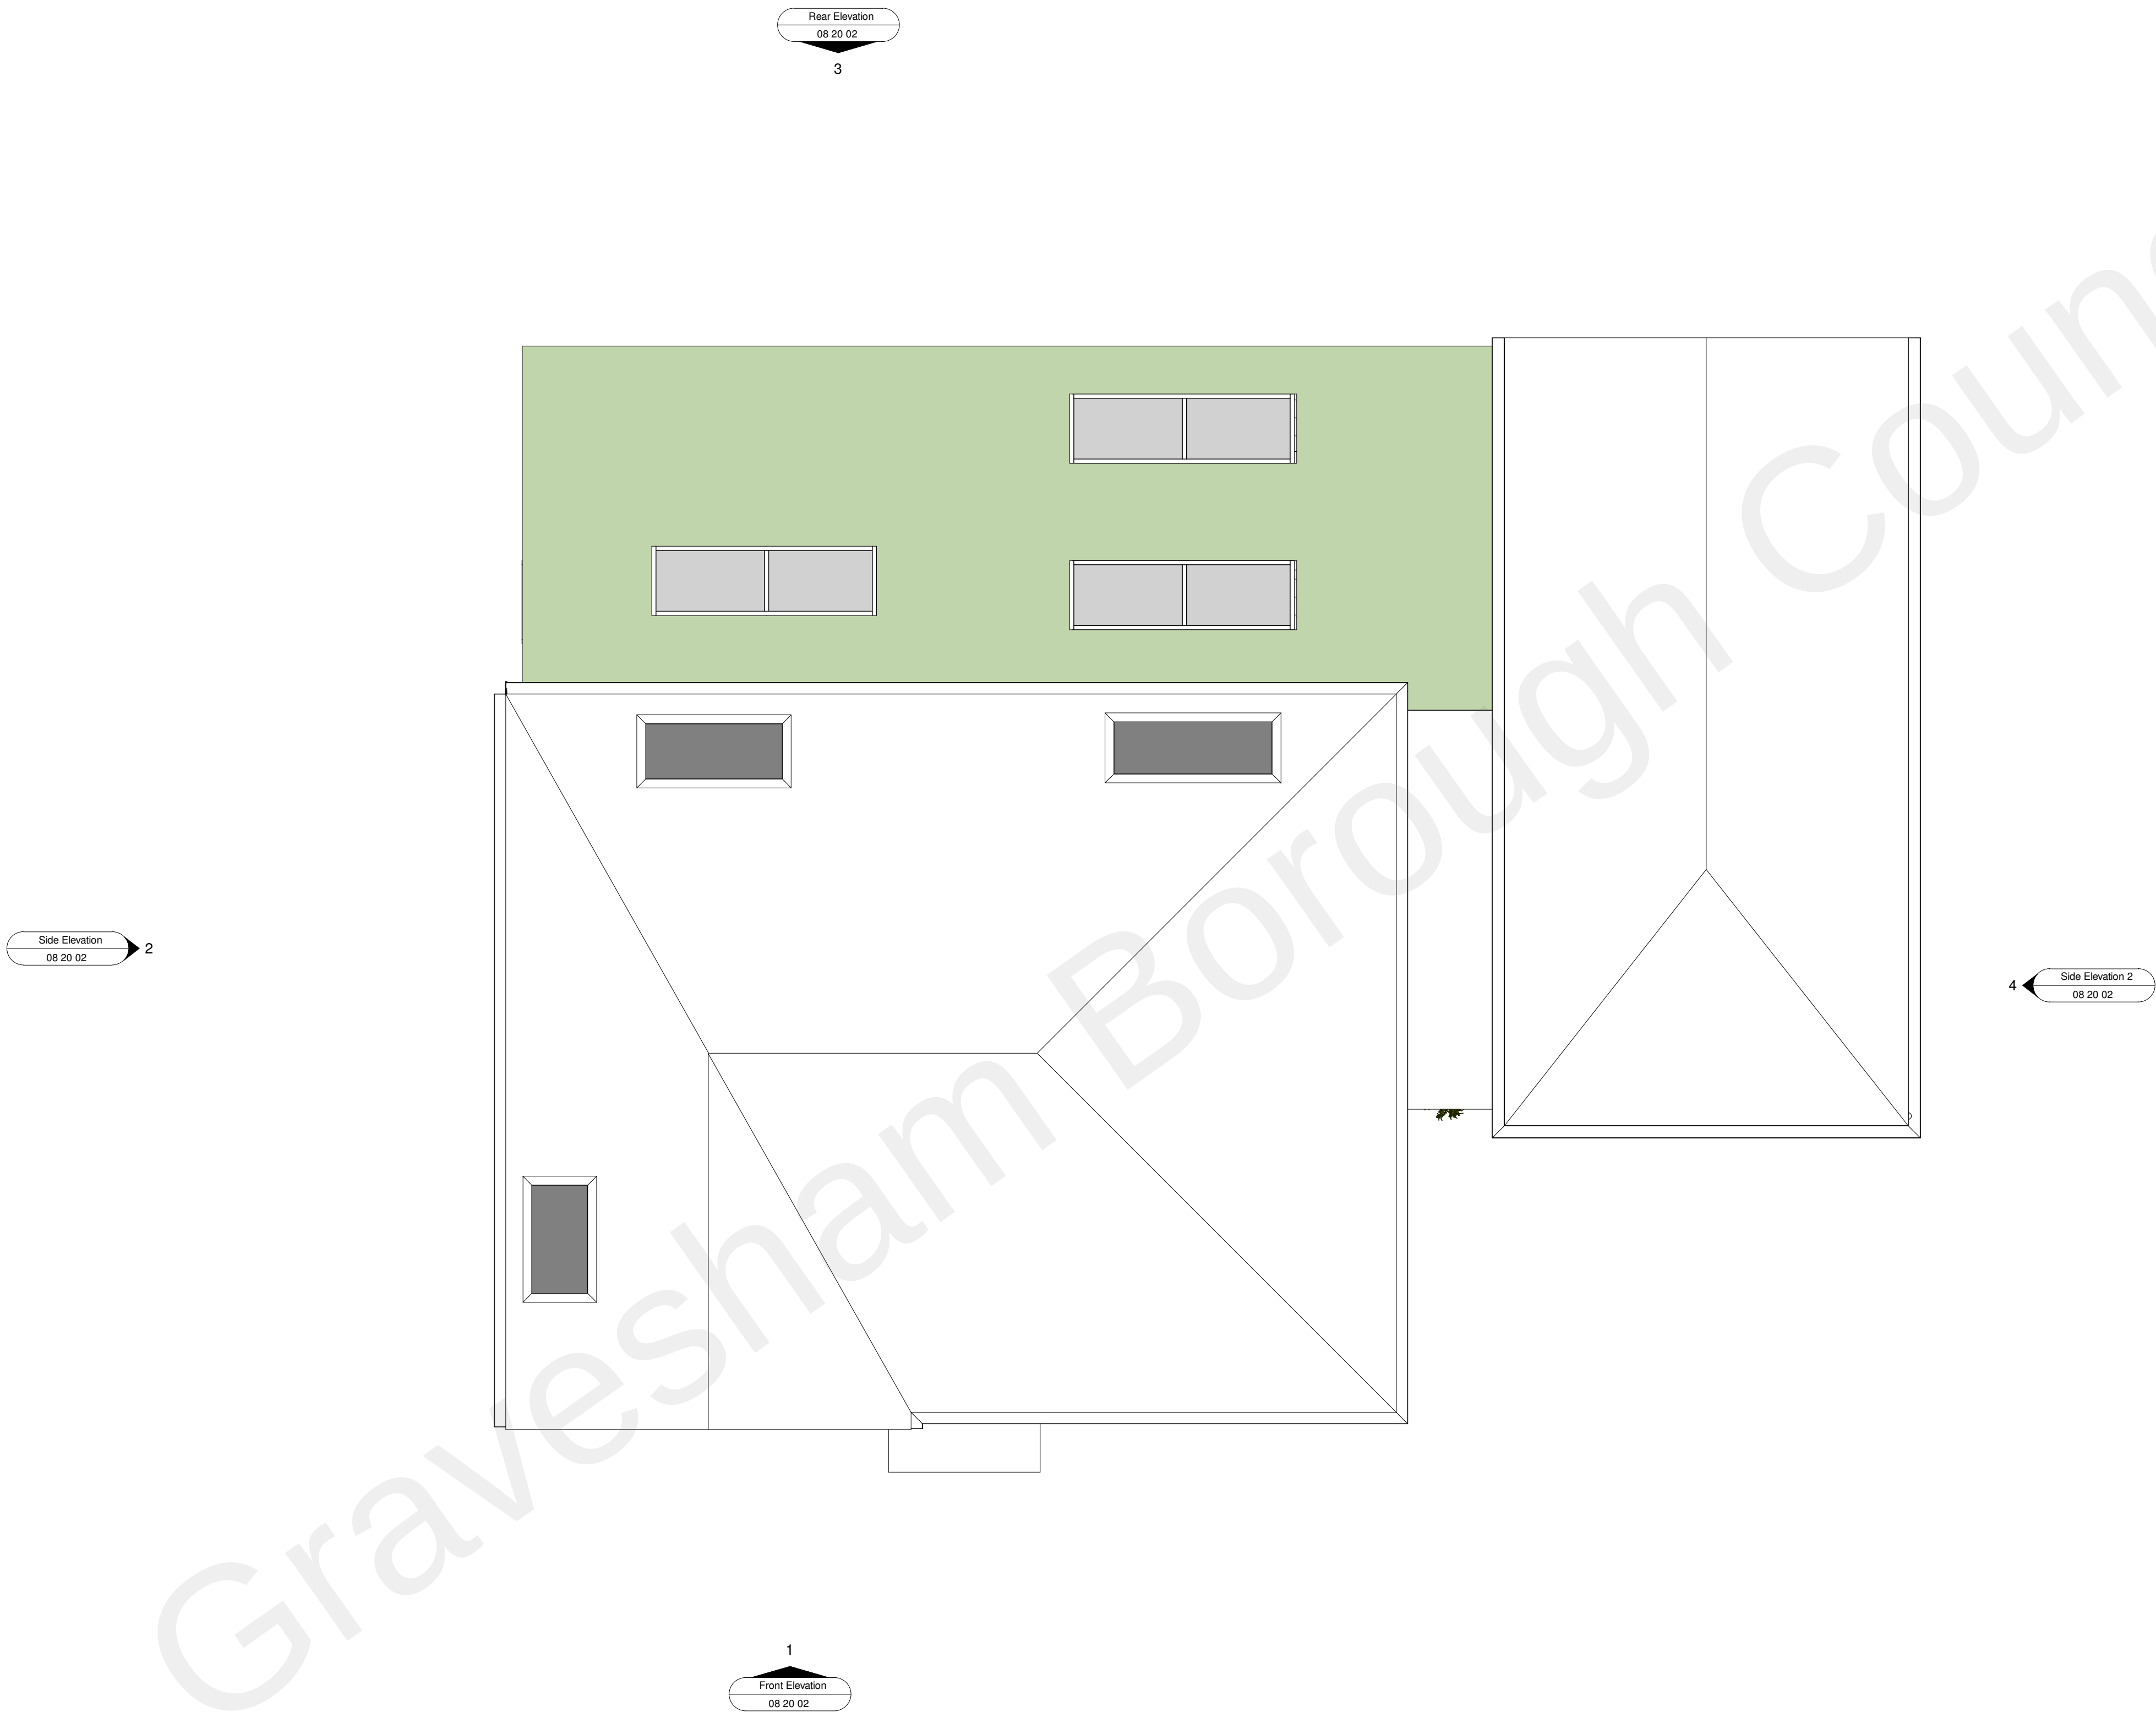

SCALE 1 : 50
SCALE 1 : 1

0m 0.5m 1m 2m 3m 4m 5m
0m 10mm 20mm 40mm 60mm 80mm 100mm

PLANNING

Revision	Description	Date
D00	Issued for Comment	07/08/2022

SK ARCHITECTURE		
-----------------	--	--

Client	Mr and Mrs West	
--------	-----------------	--

Project	Cherry Hay, Meopham	
---------	---------------------	--

Drawing	Roof Plan as Proposed	
---------	-----------------------	--

Scale	Date
1 : 50 @ A1	07/08/2022

Project No.	Drawing No.	Revision
126	SKA CH 08 20 02	D00