
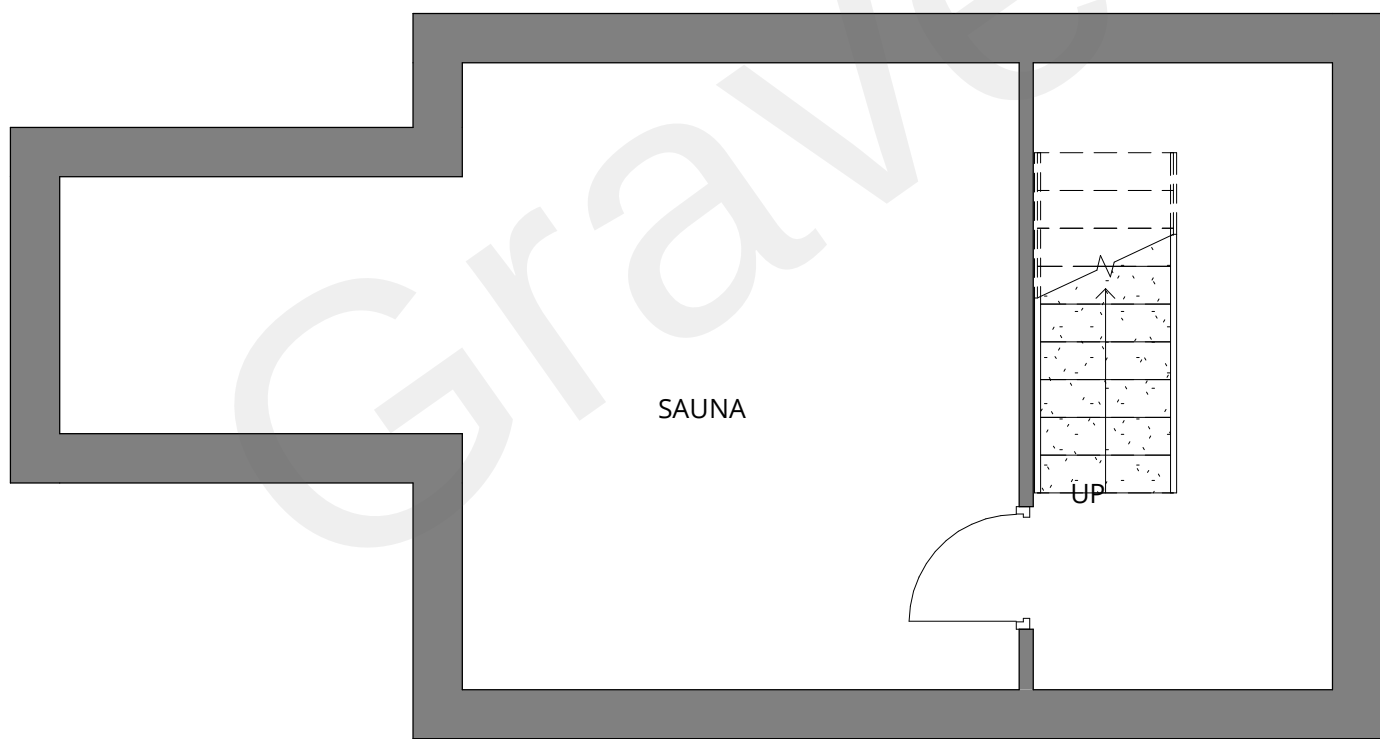
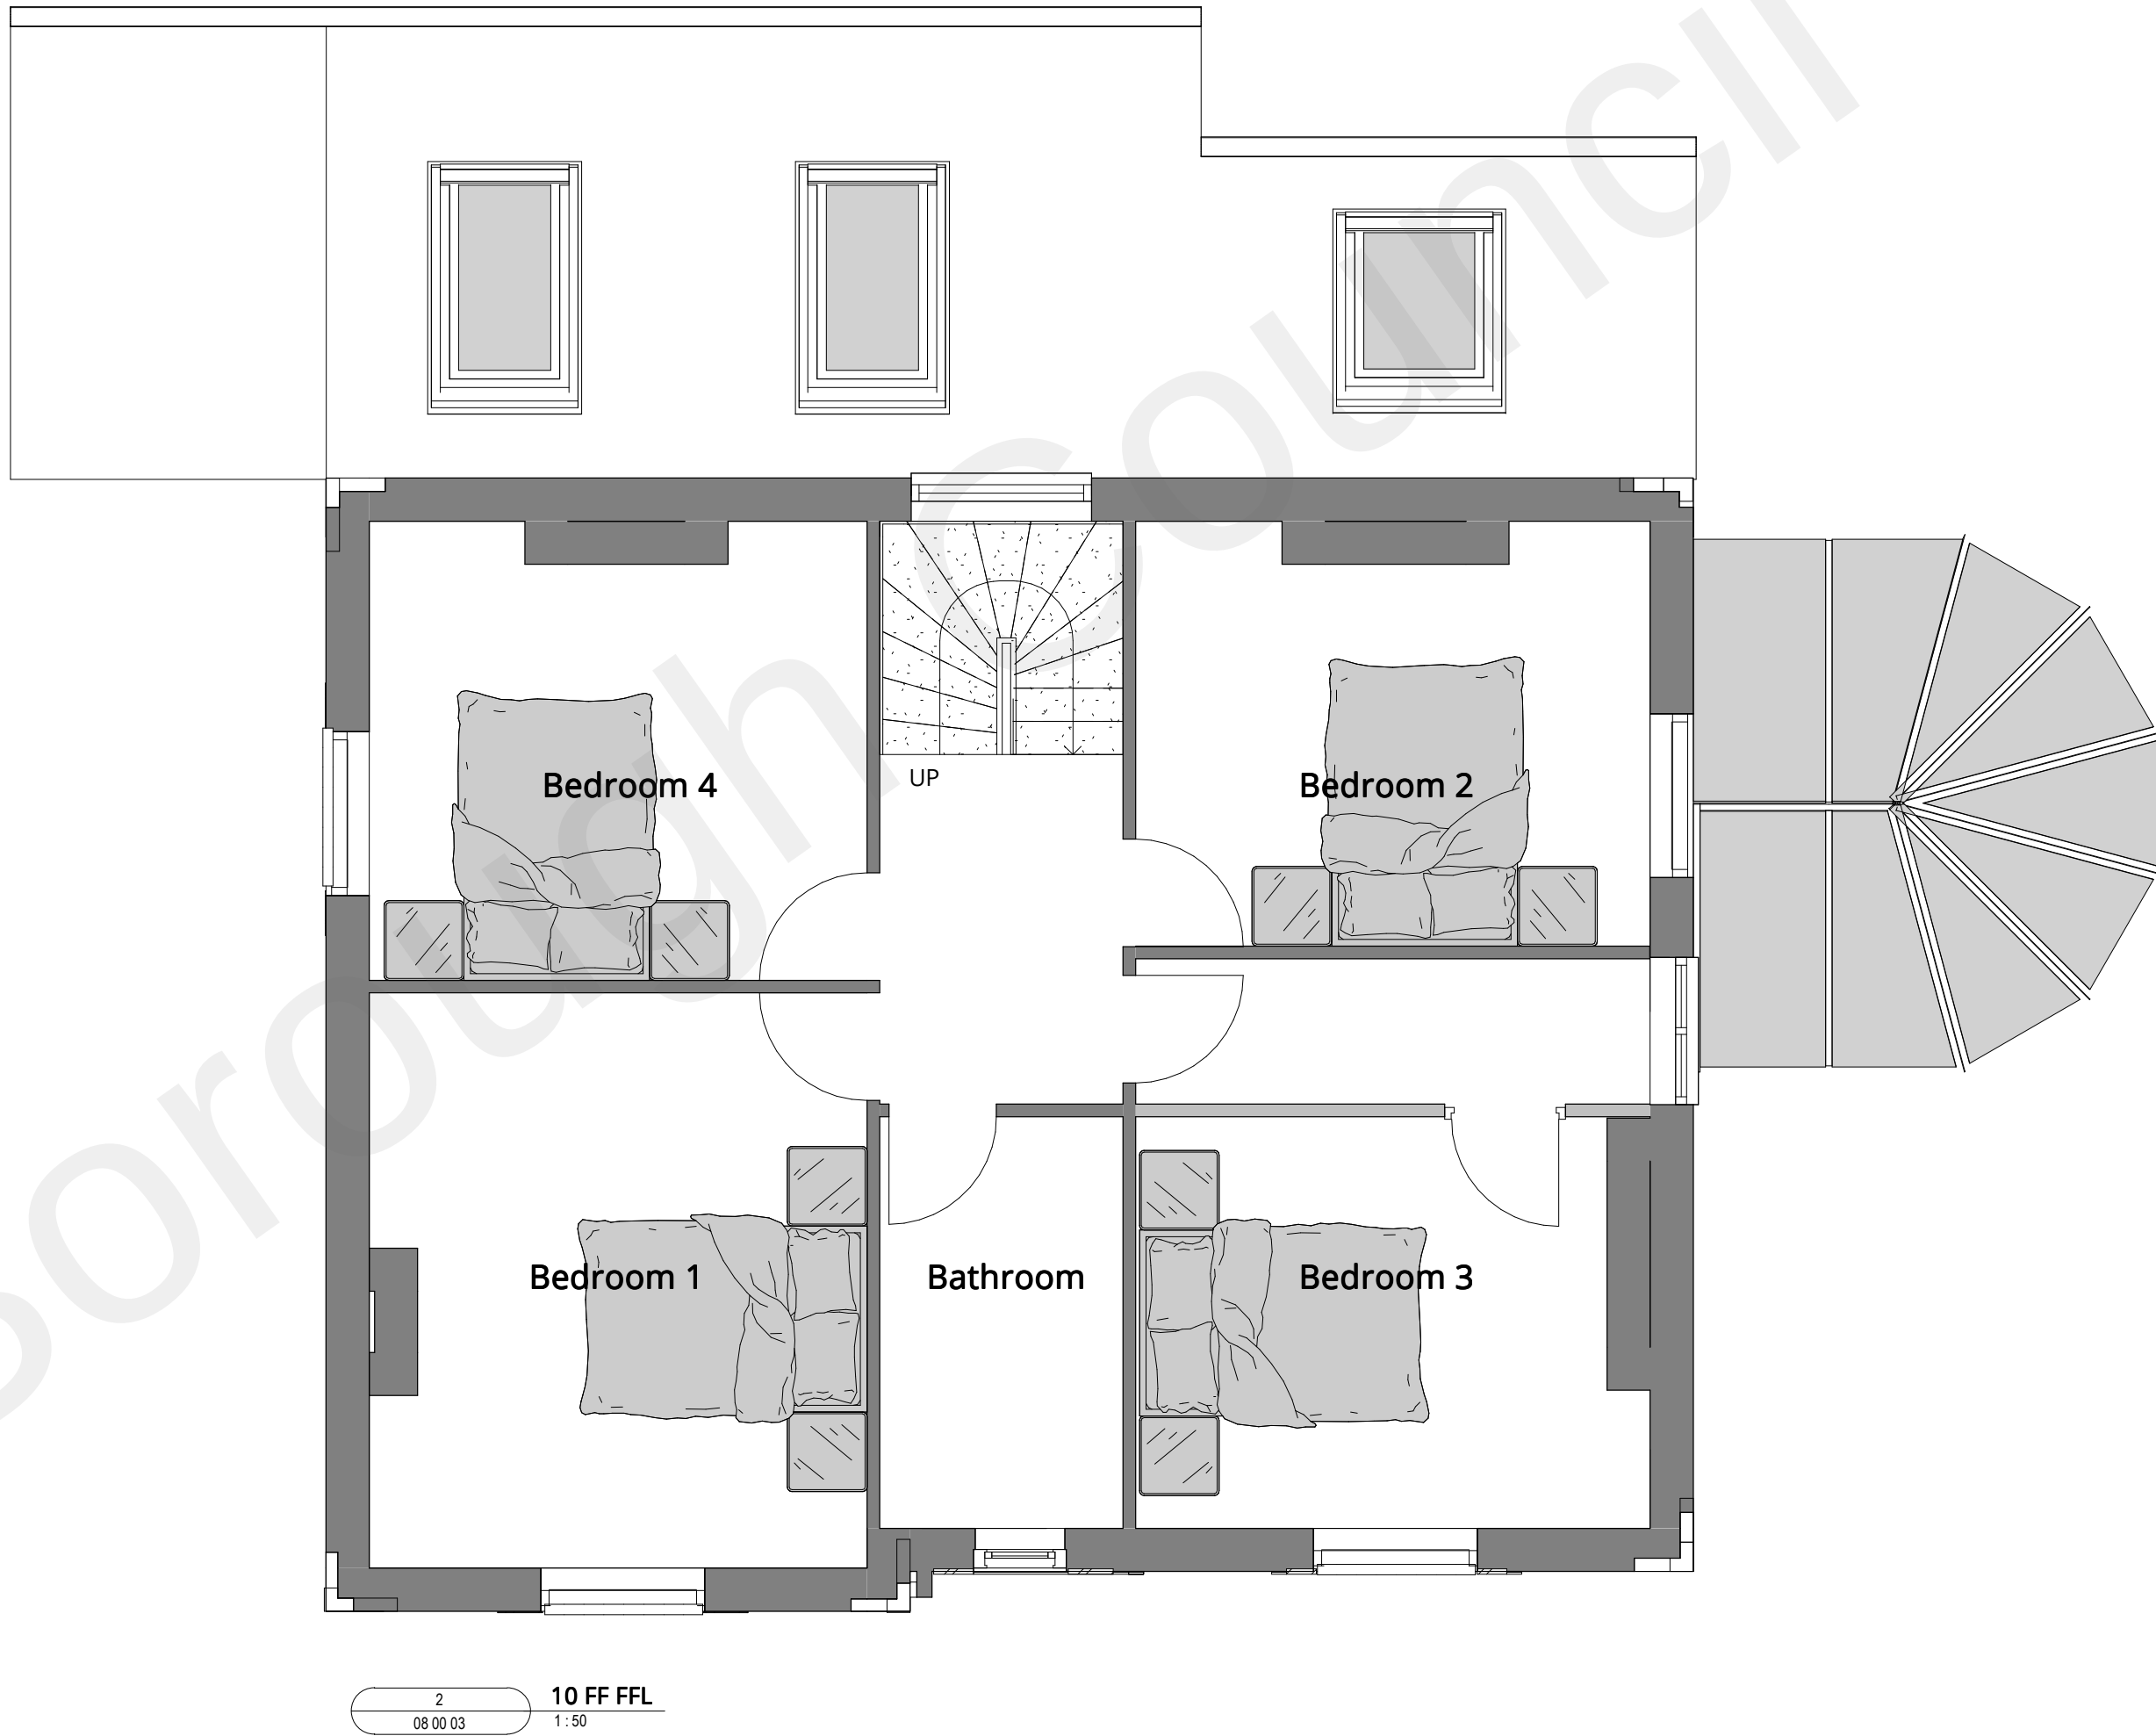


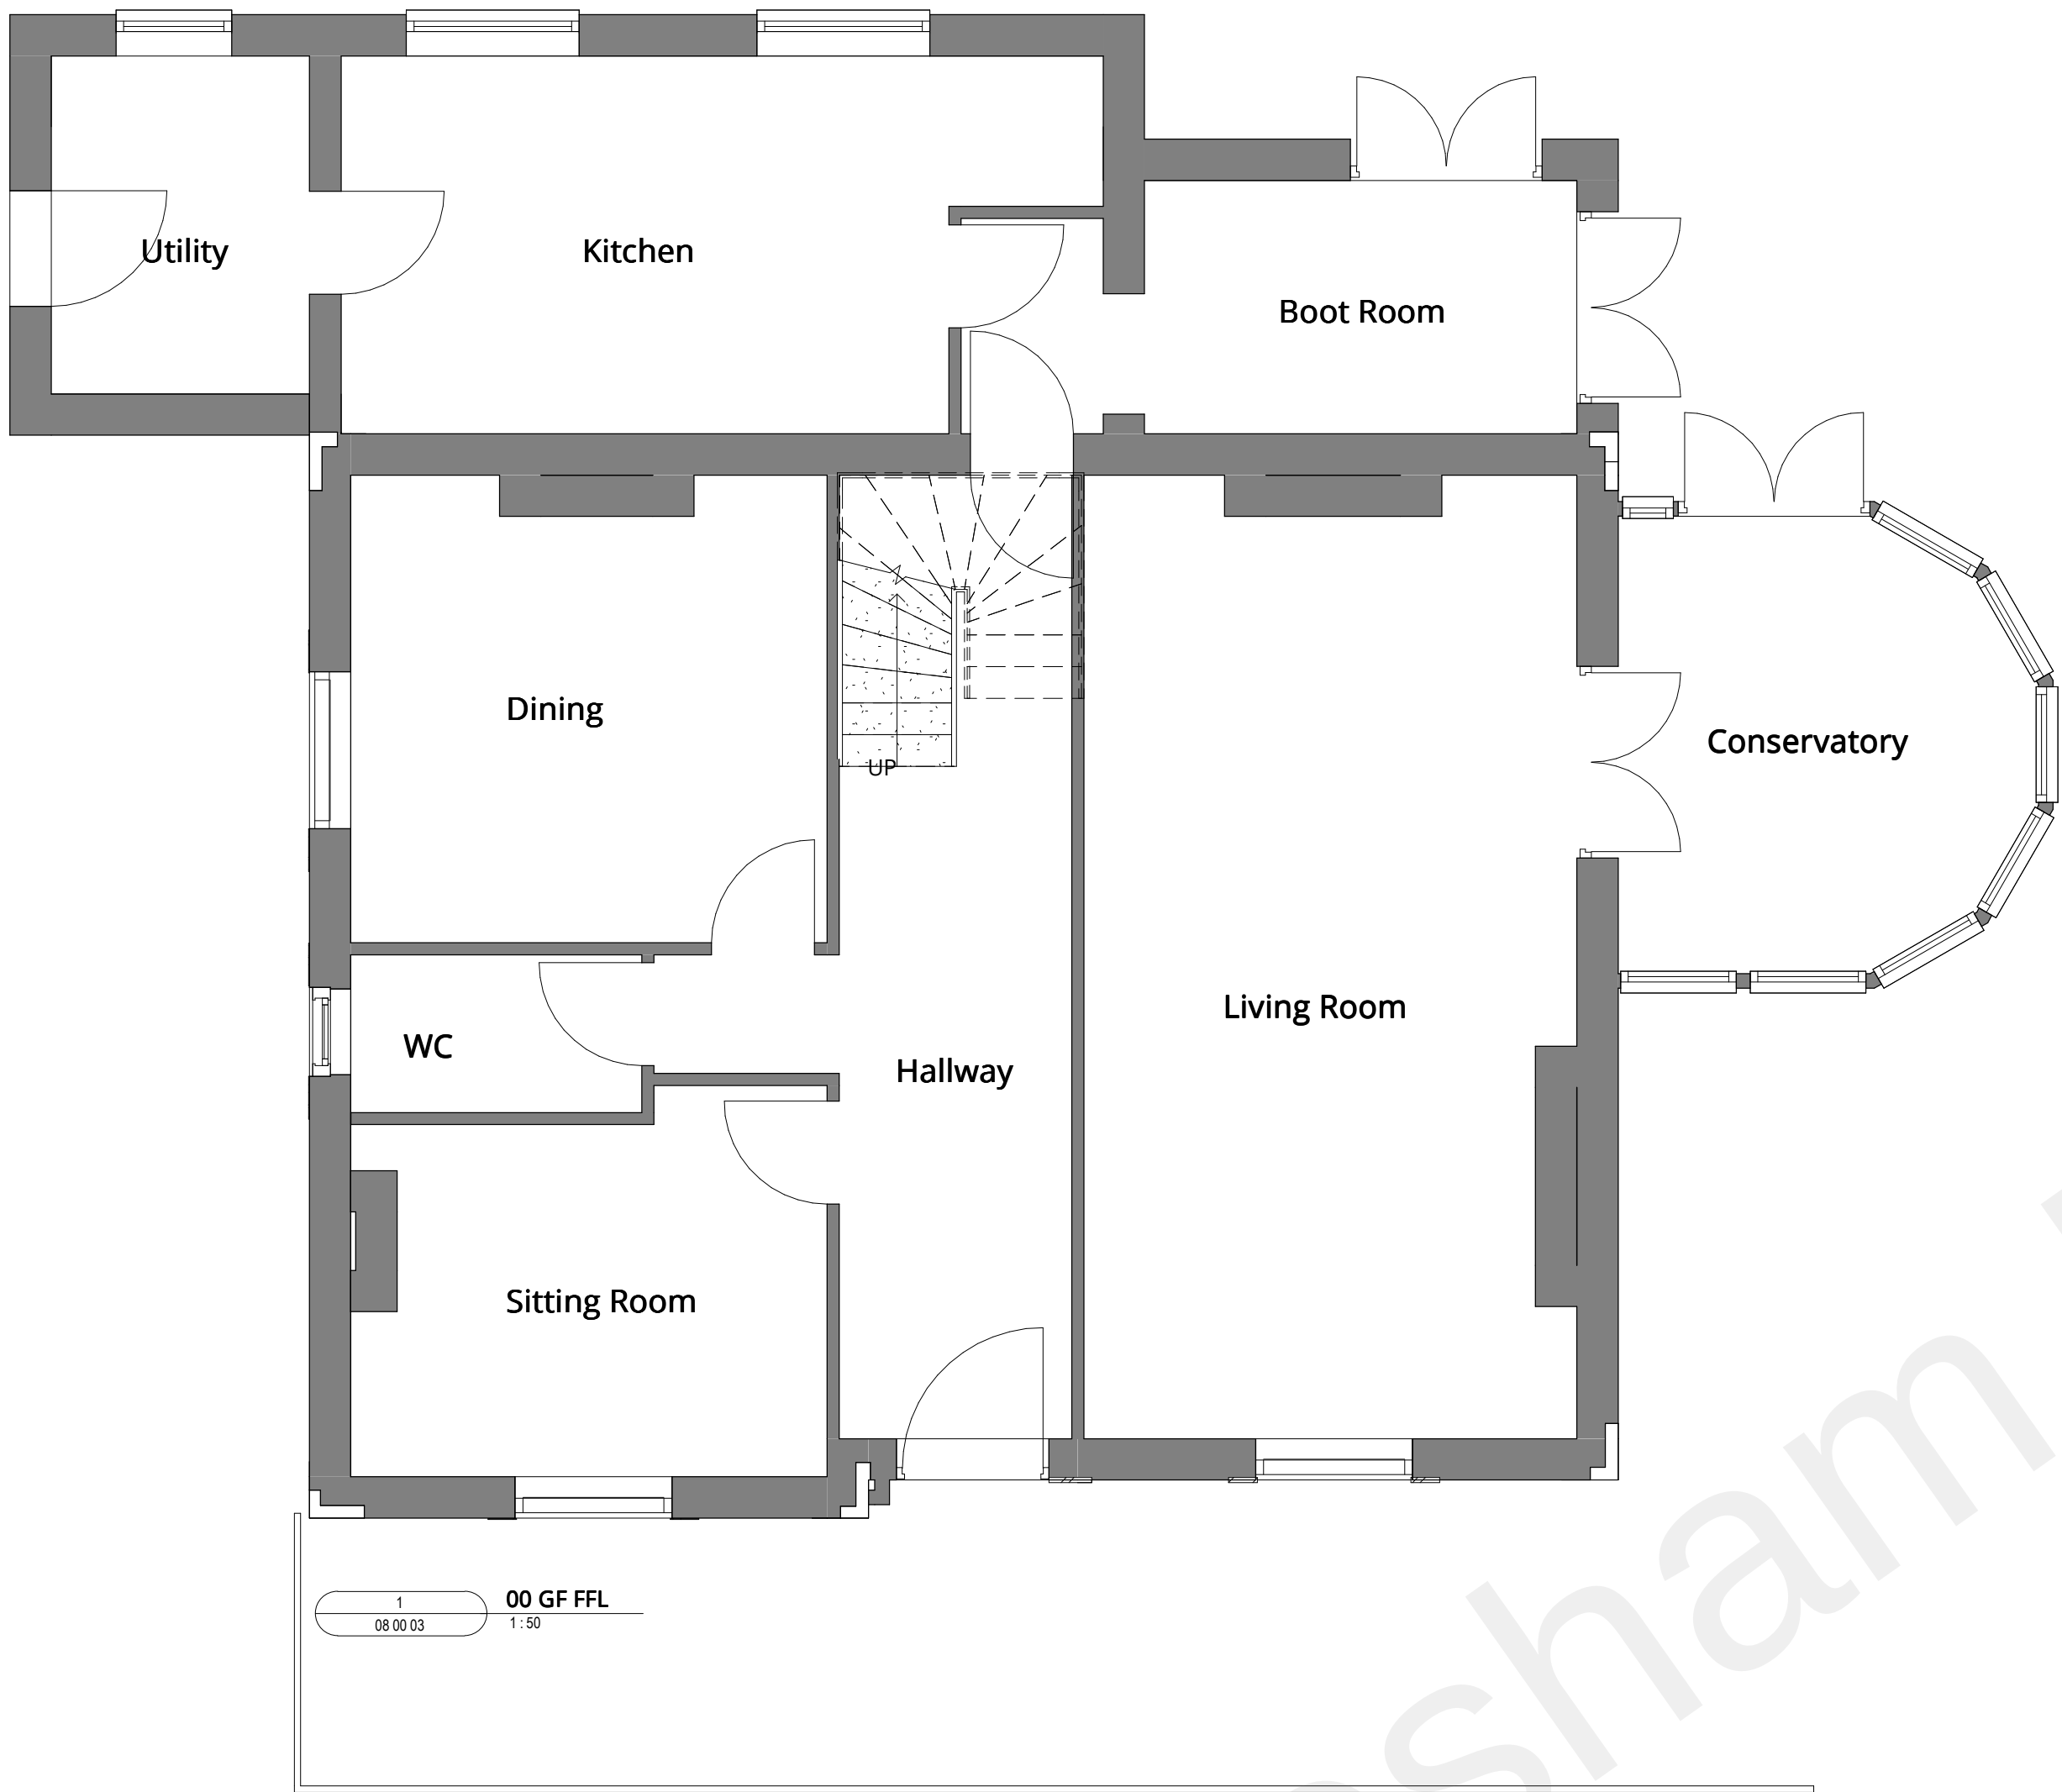

Revision	Description	Date
D00	Issued for Planning	09/08/2022

SK ARCHITECTURE		
Client	Mr and Mrs West	
Project	Cherry Hay, Meopham	
Drawing	Floor Plans as Existing	
Scale	Date	
1:50 @ A1	09/08/2022	
Project No.	Drawing No.	Revision
126	SKA CH 08 00 03	D00