
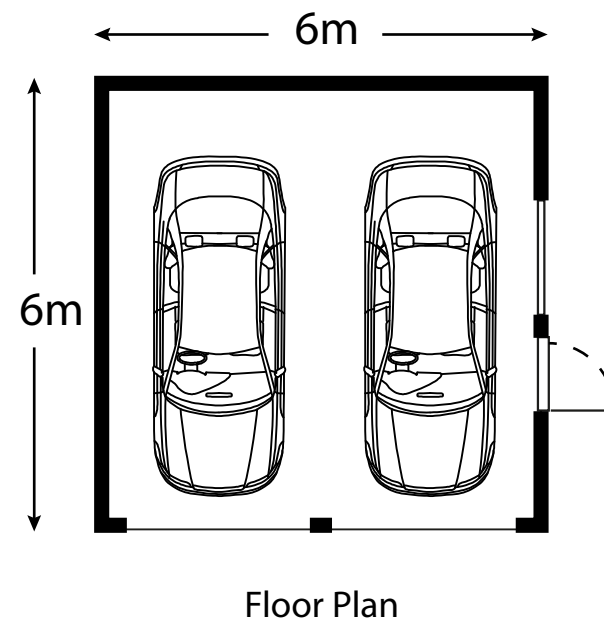


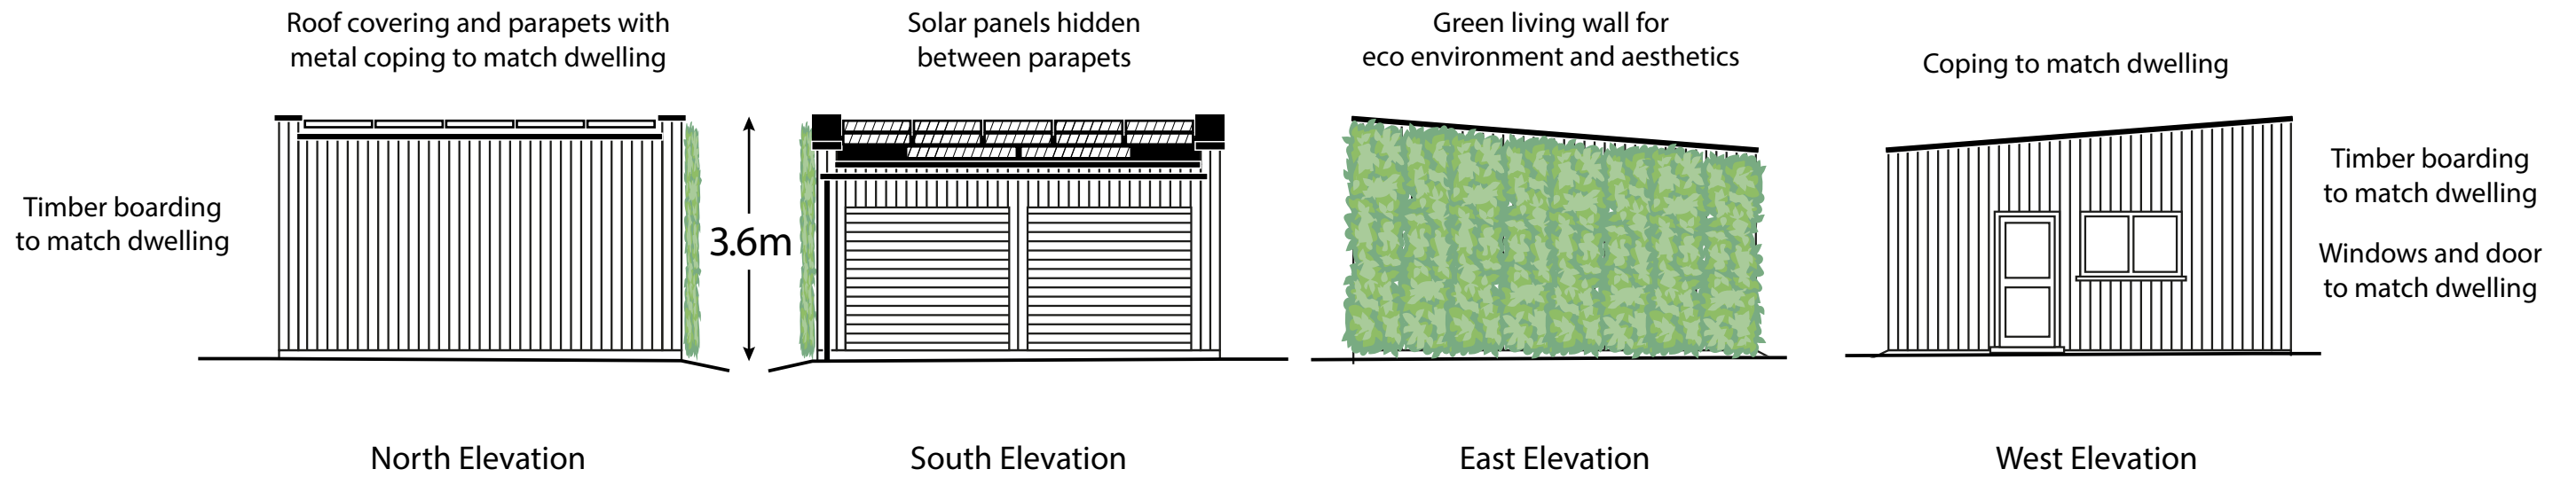

Proposed Elevations. Proposed Floor Plan.

Date: 25/06/2025

Scale @A3: 1:200

Drawing no.: 001

Revision no.: 001

Address:
WONKY LOG, VALLEY
LANE, MEOPHAM,
GRAVESEND,
KENT
DA13 0DG

