



EXISTING AND PROPOSED PLANS & ELEVATIONS


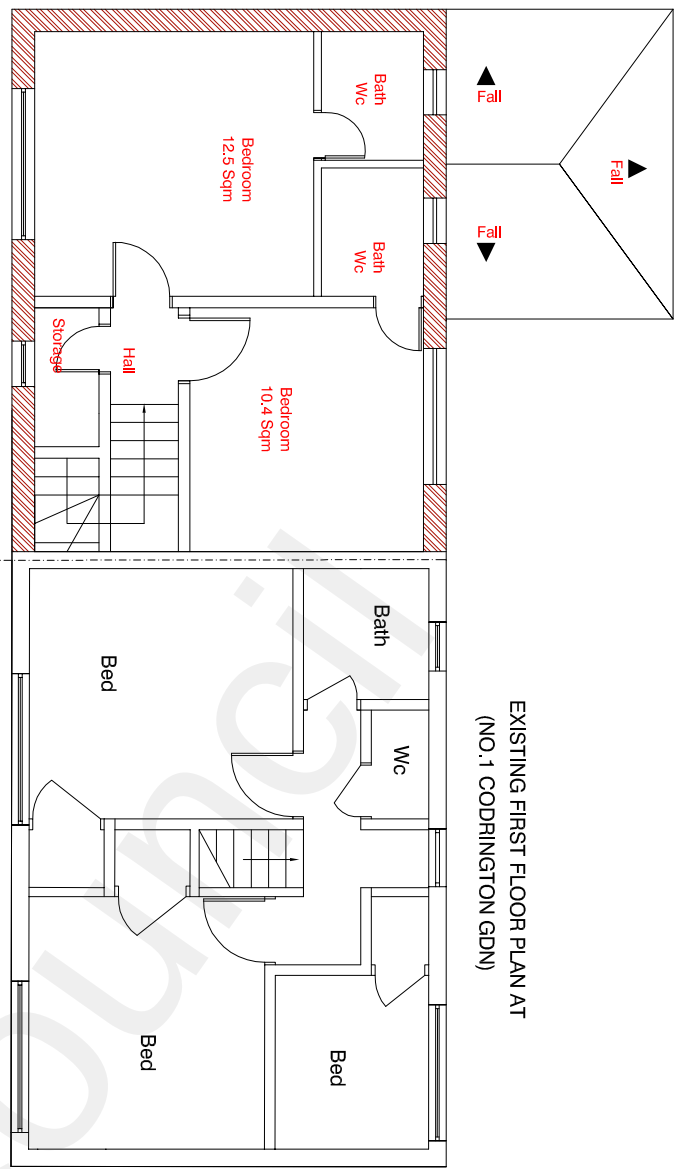


PROPOSED FIRST FLOOR PLAN
(NEW DWELLINH HOUSE)


EXISTING FIRST FLOOR PLAN AT
(NO.1 CODRINGTON GDN)

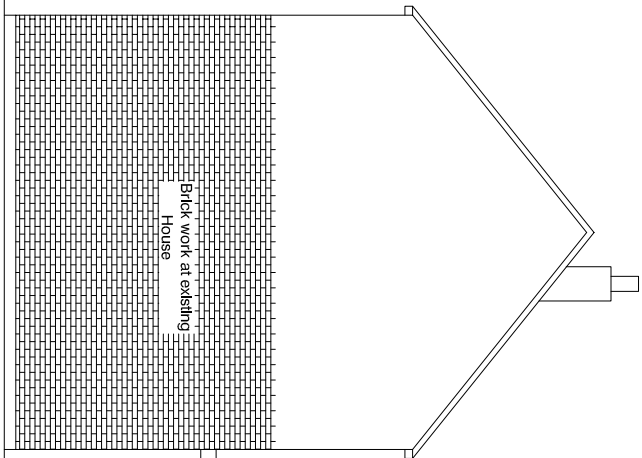

EXISTING SIDE - A - ELEVATION
(AT NO-1 CODRINGTON GARDENS)

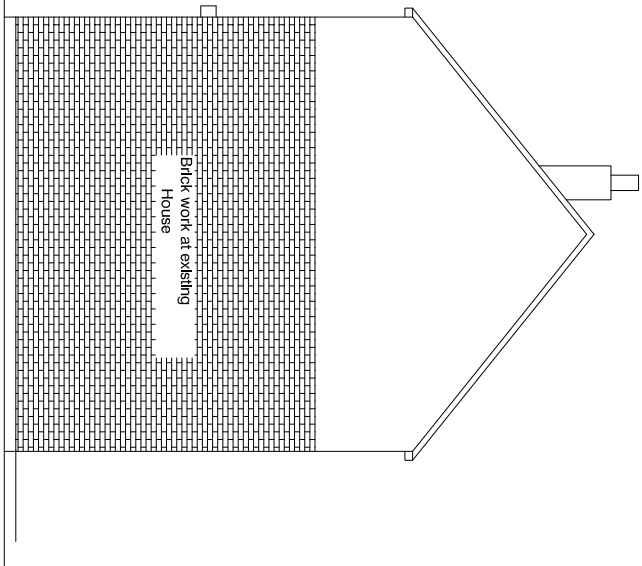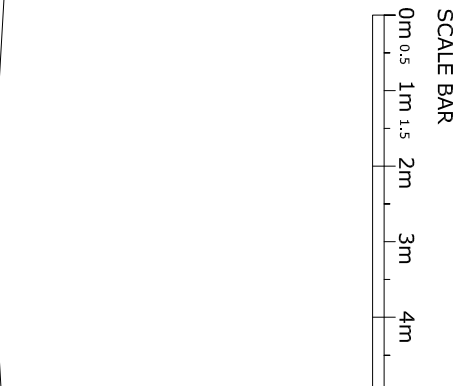


EXISTING SIDE - B - ELEVATION
(AT -NO.1 CODRINGTON GDN)

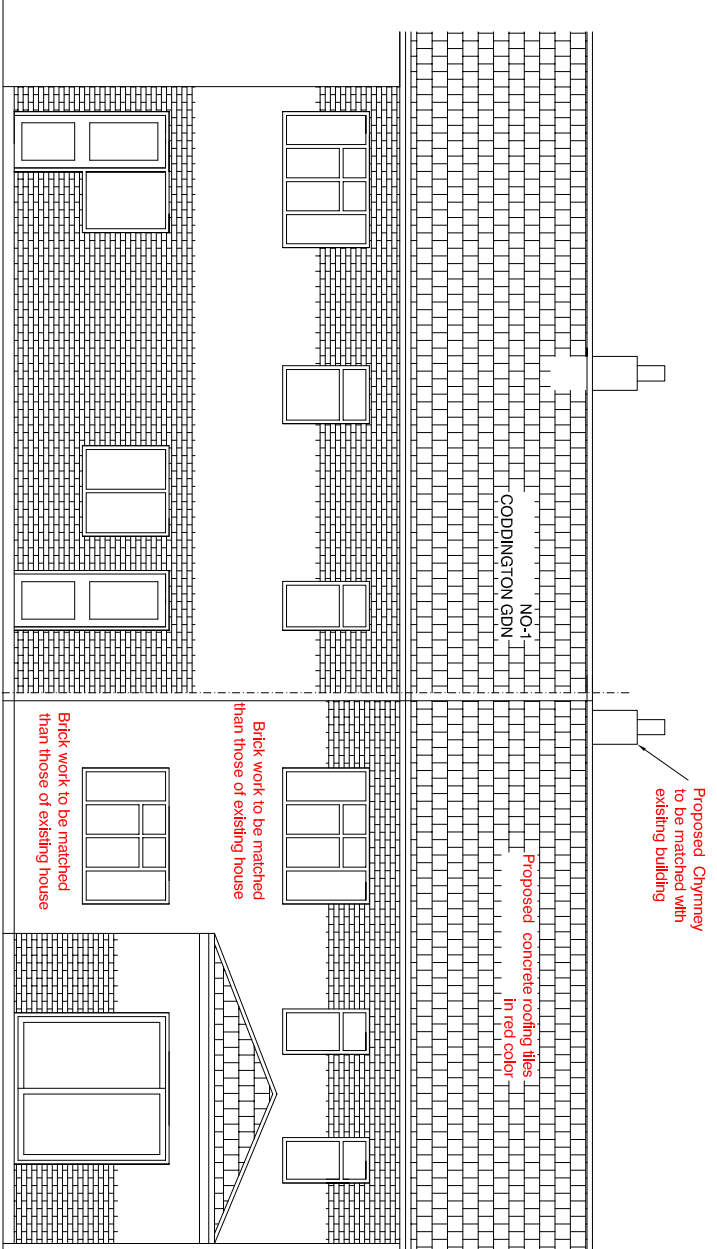


REAR ELEVATION
EXISTING HOUSE AT NO-1

PROPOSED REAR ELEVATION
(NEW DWELLINH HOUSE)

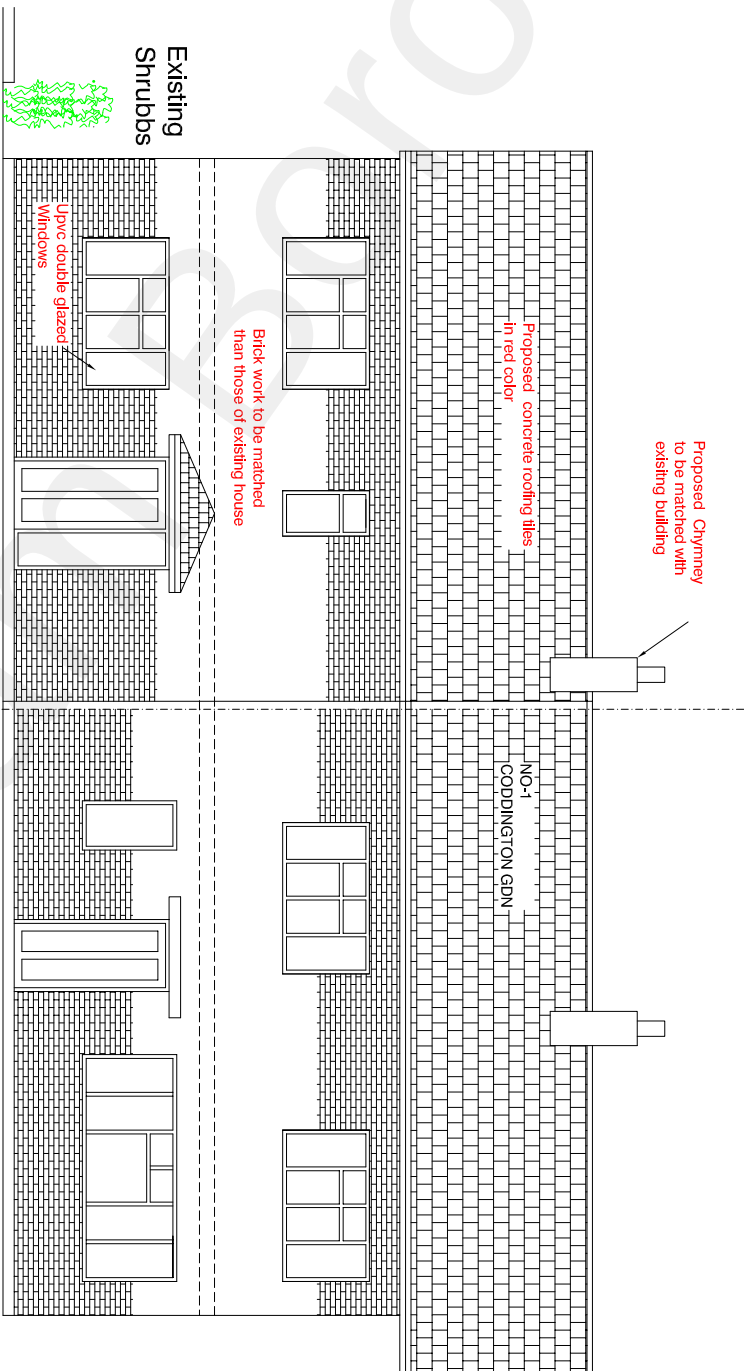


PROPOSED FRONT ELEVATION
(NEW DWELLINH HOUSE)


EXISTING FRONT ELEVATION
(EXISTING HOUSE AT NO-1)

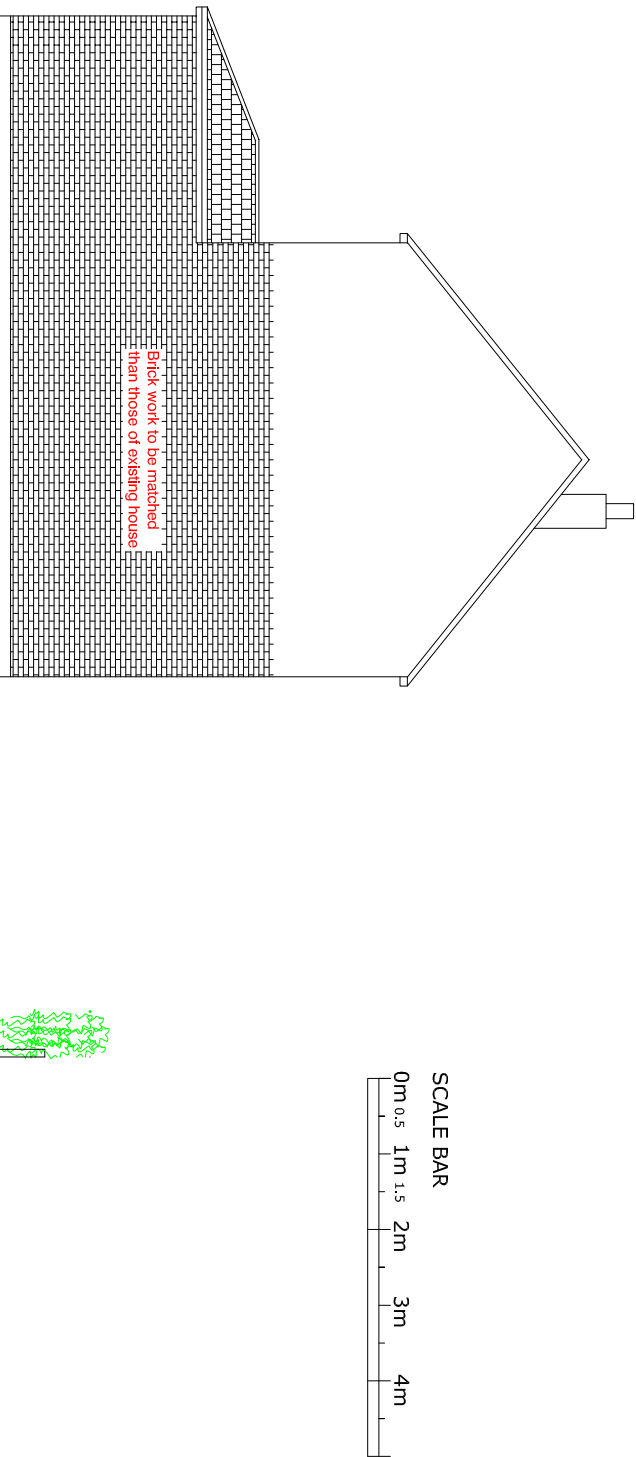

PROPOSED SIDE -A - ELEVATION
(NEW DWELLING HOUSE)

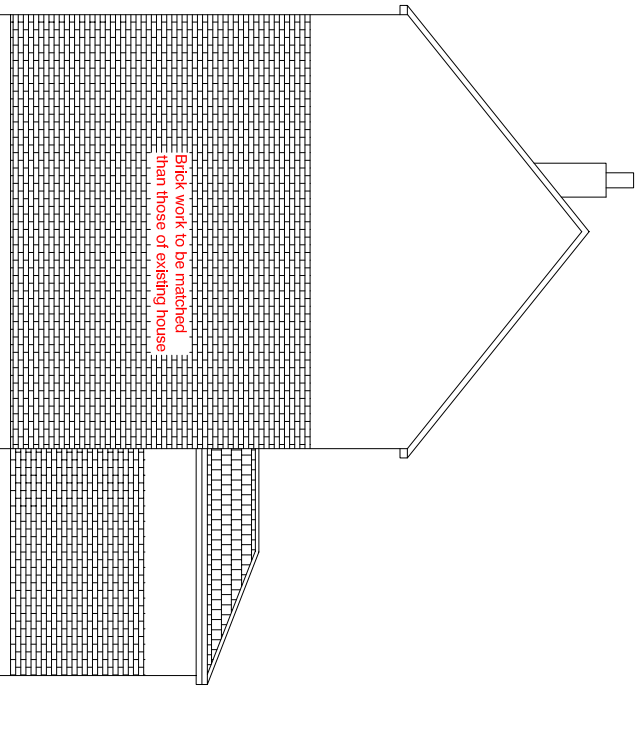

PROPOSED SIDE -B - ELEVATION
(NEW DWELLING HOUSE)

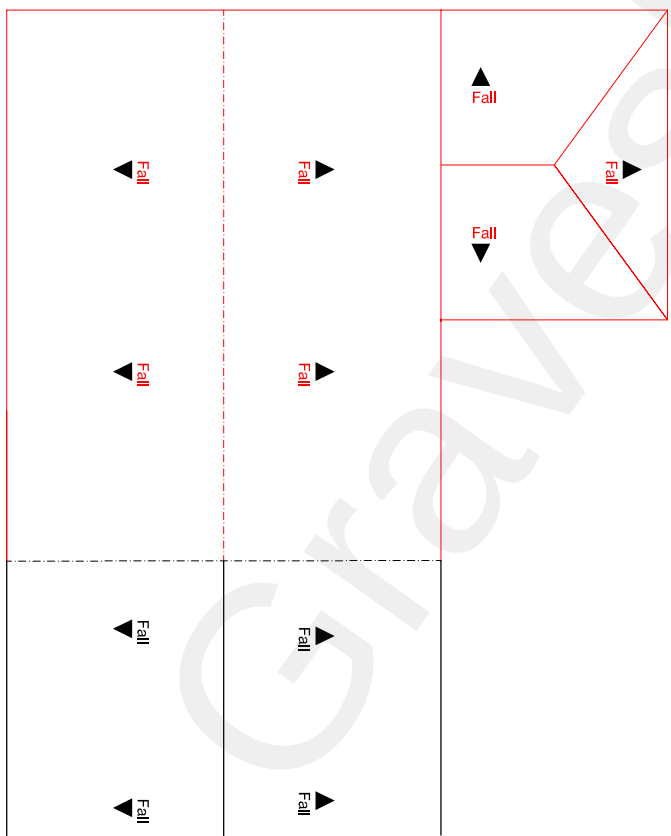

PROPOSED ROOF PLAN
(At New House)

EXISTING ROOF AT
HOUSE NO-1

Future Vision
Planning & Development consultants
Suite -104 ,
344-348 , High Road, Ilford
Essex, IG110P
Tel:07402234647
Email:futurevisions27@gmail.com

CLIENT
Mr Hardeep Singh

JOB TITLE
Erection of a 3 Bedroom House and provision of off street parking site to the side garden at 1-Codrington Gardens , Gravesend , DA12 5DB

DRAWING TITLE
Existing and Proposed Plans
Existing and Proposed Elevations

SCALE
1-100@A2
DRAWING NO.
FV-2021-03 -C
DATE
05-10-2021
REVISION-C