



② Roof Plan-Existing
1 : 200

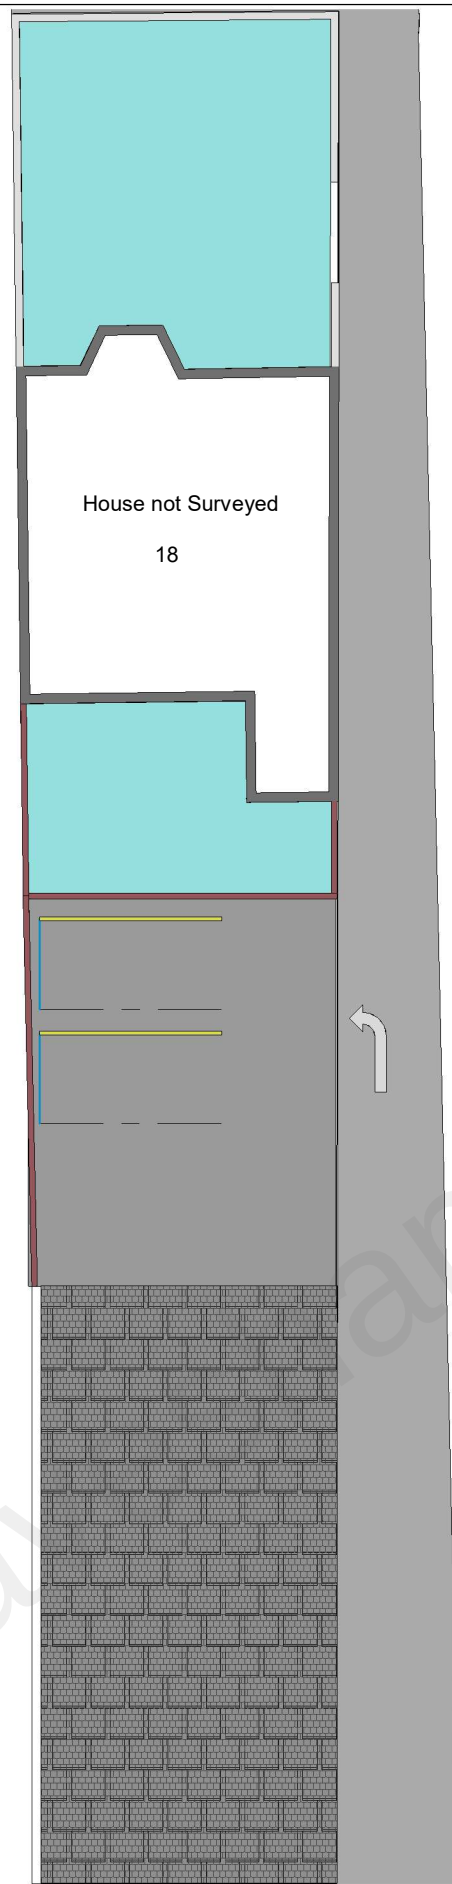

① Roof Plan-Proposed
1 : 200

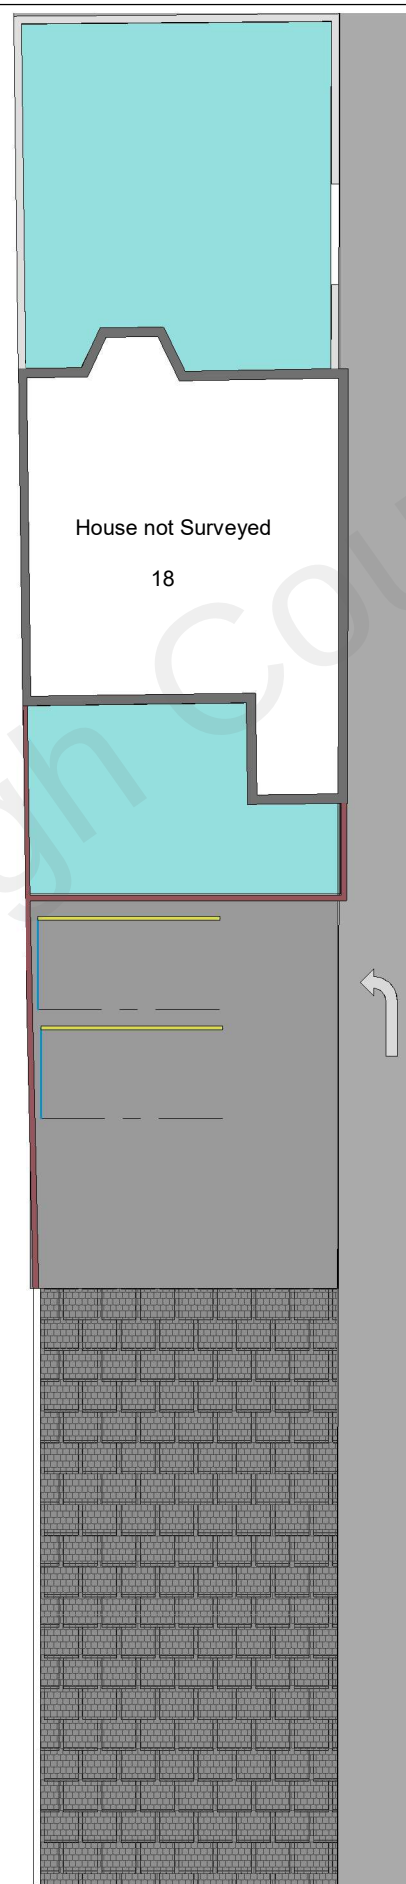

1:200
4m 0 4m 8m 12m 16m 20m
Scale bar 1:200 @ A3



Scale 1:200 @ A3

MM PLANNING & DRAWING
892 LONDON ROAD, CR7 7PB
EMAIL INFO@MMPLANNING.CO.UK
CONTACT 02086840333

Project 18 Overcliffe DA11 0EH

Client 0

Drawing: Roof Plans

Number: 2022/06/19

Date: June 2022