

Architecture Design Limited

Fitted Rigging House
The Historic Dockyard
Chatham
Kent, ME4 4TZ

+44 (0)1634 791166
hello@adesign.ltd
No 104110122
registered in England and Wales

© ⓘ 📄 📍 /adesignlimited

This document and its design content is copyright ©. It shall be read in conjunction with all other associated project information including models, specifications, schedules and related consultants documents. Do not scale from documents. All dimensions to be checked on site. Immediately report any discrepancies, errors or omissions on this document to the Originator. If in doubt ASK.



Check: **#**

Originator: **Matthew Phillips**
Client: **Gill Aggregates**
Project: **Gills - Seacon**
Status: **Land Registry**
site address: **Lower Road Northfleet Gravesend Kent DA11**


Drawing no: **20.14/** Rev **#** Scale: **1:200@A1**
Date: **16/10/2024** Time: **12:17**

Existing Elevations


Revisions: #

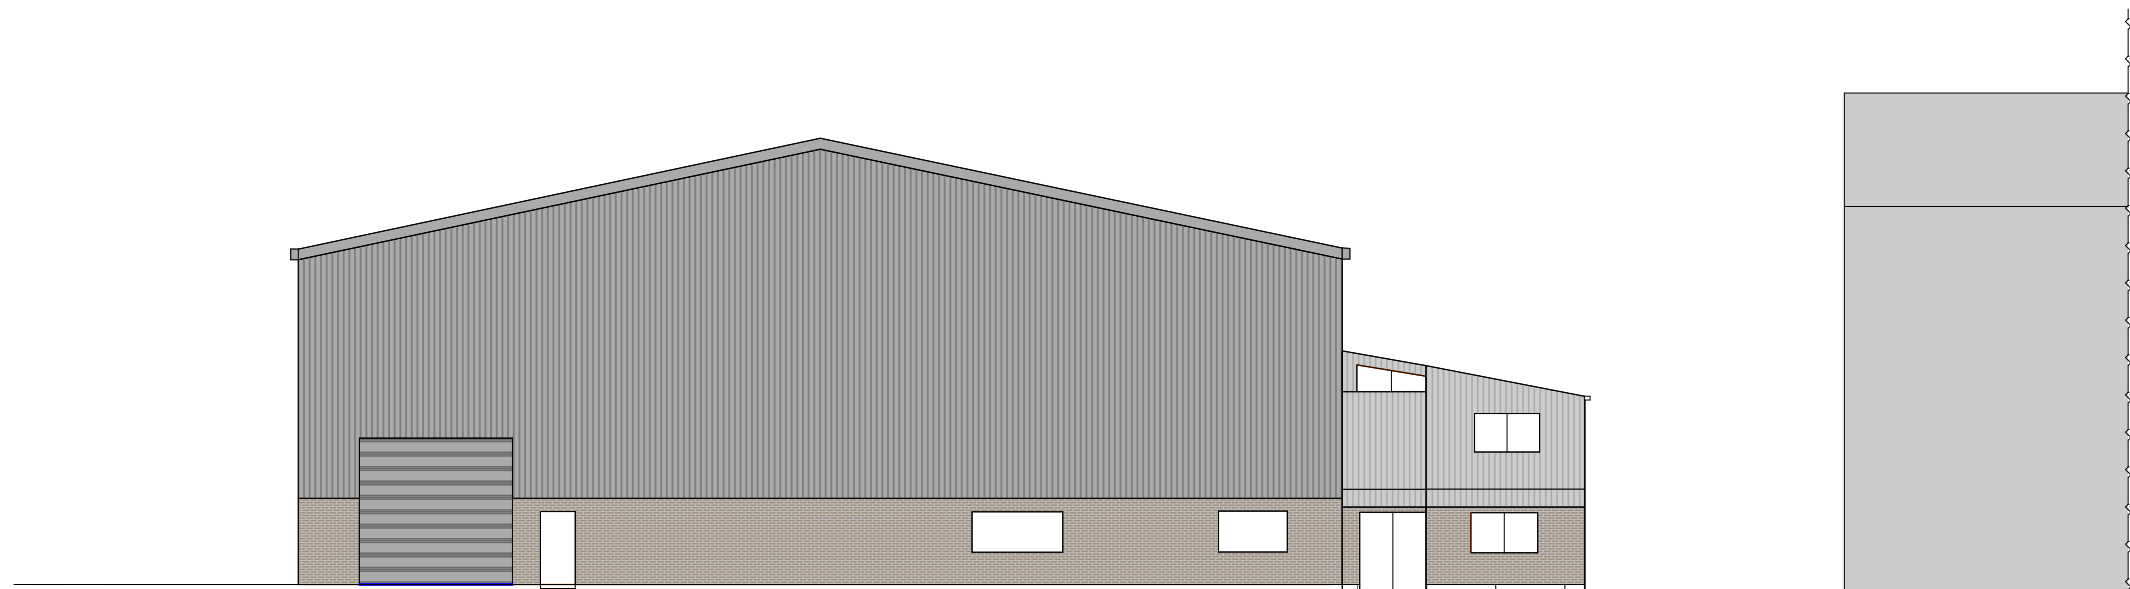 


South-East elevation

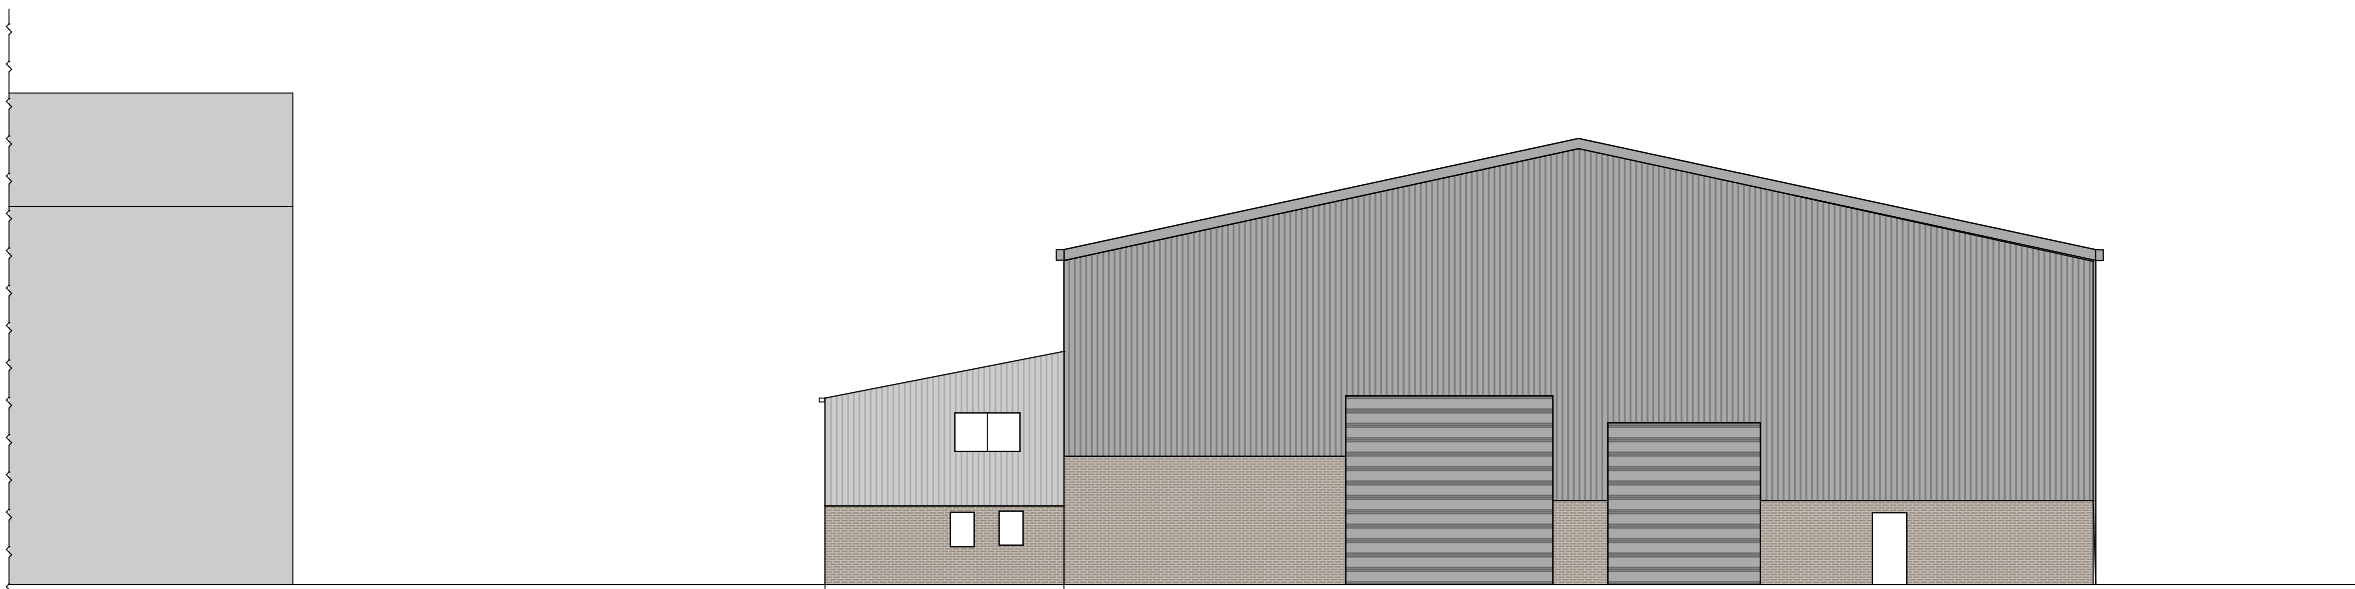

North-West elevation

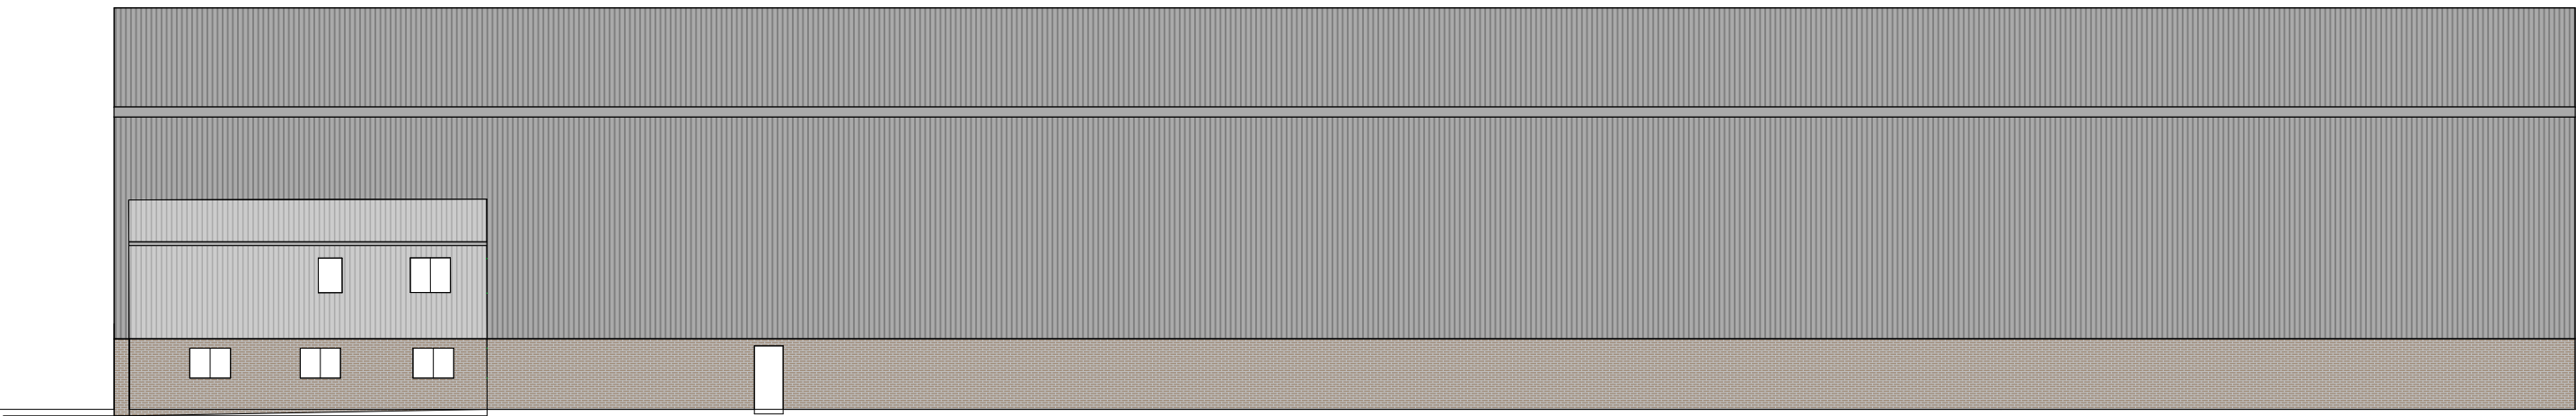

North-East elevation

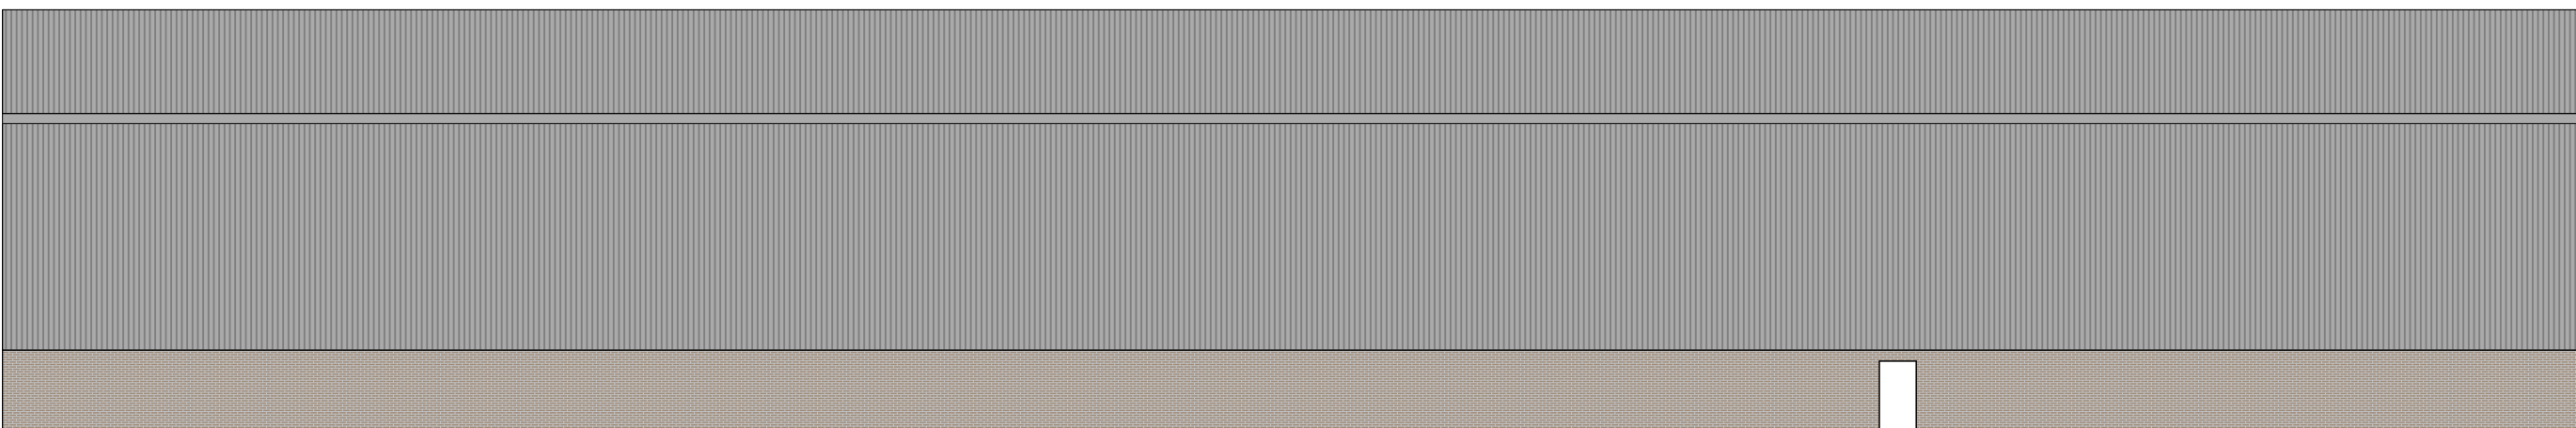

FFL 0.000

South-West elevation