



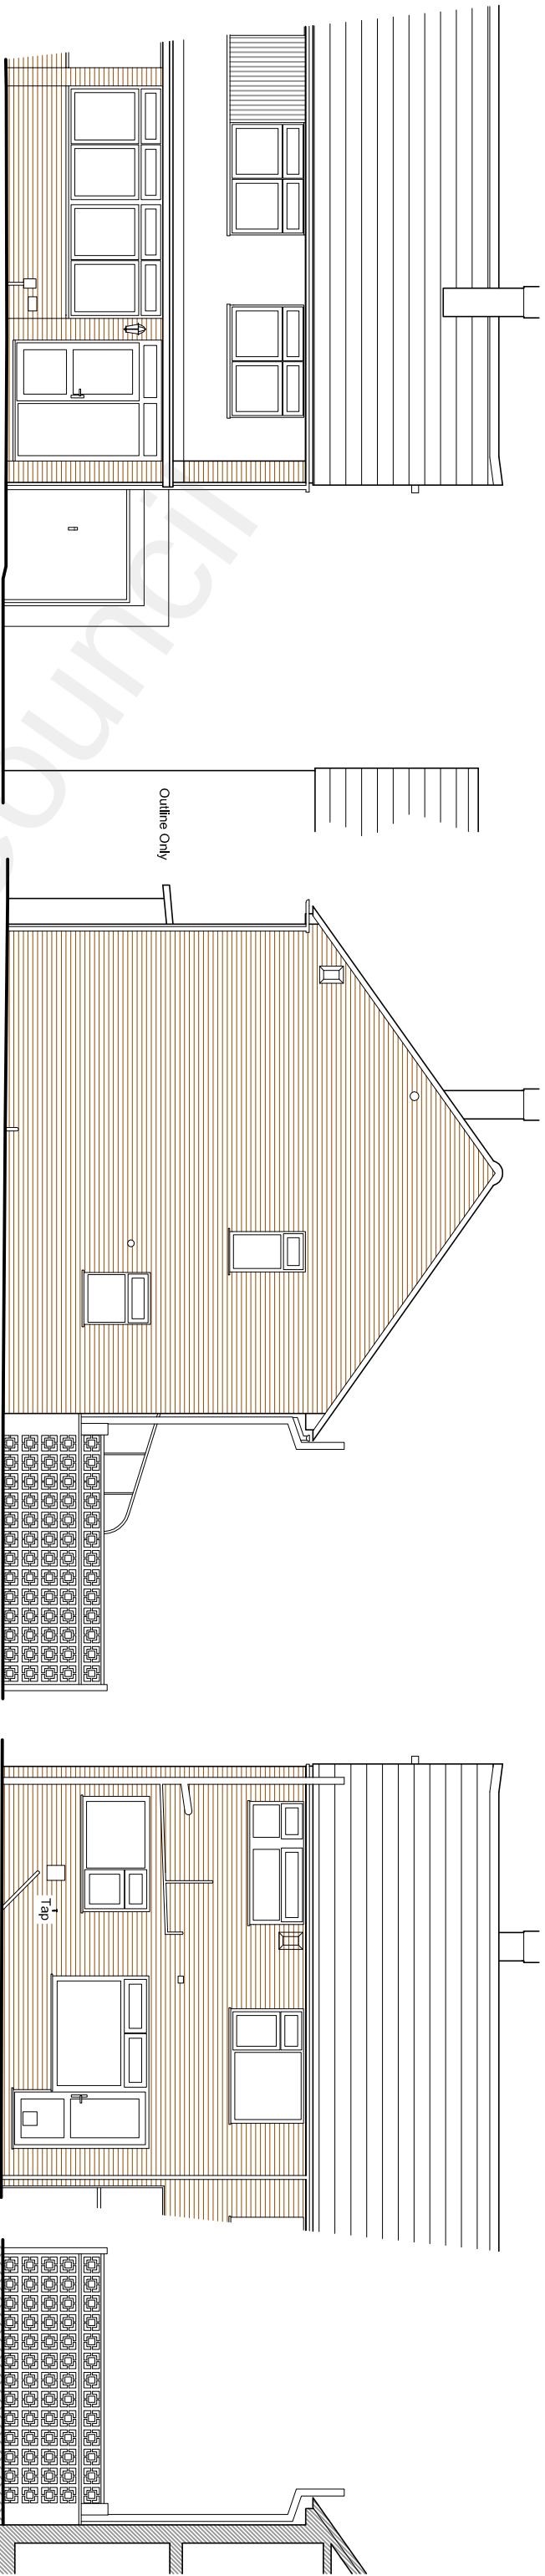


FRONT ELEVATION

SIDE ELEVATION



REAR ELEVATION

SIDE ELEVATION

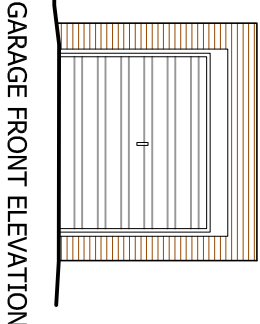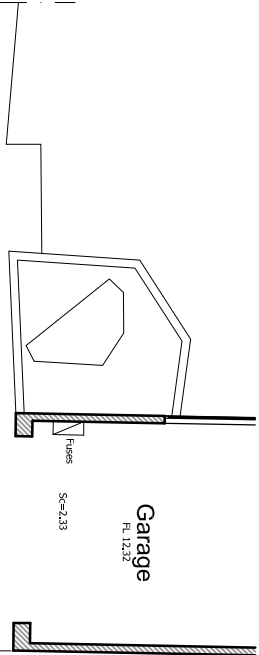


GARAGE SIDE ELEVATION

GARAGE FRONT ELEVATION

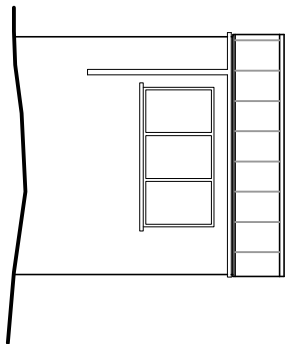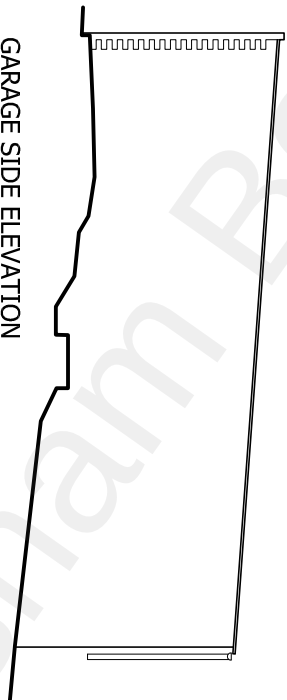


GARAGE SIDE ELEVATION


GARAGE REAR ELEVATION

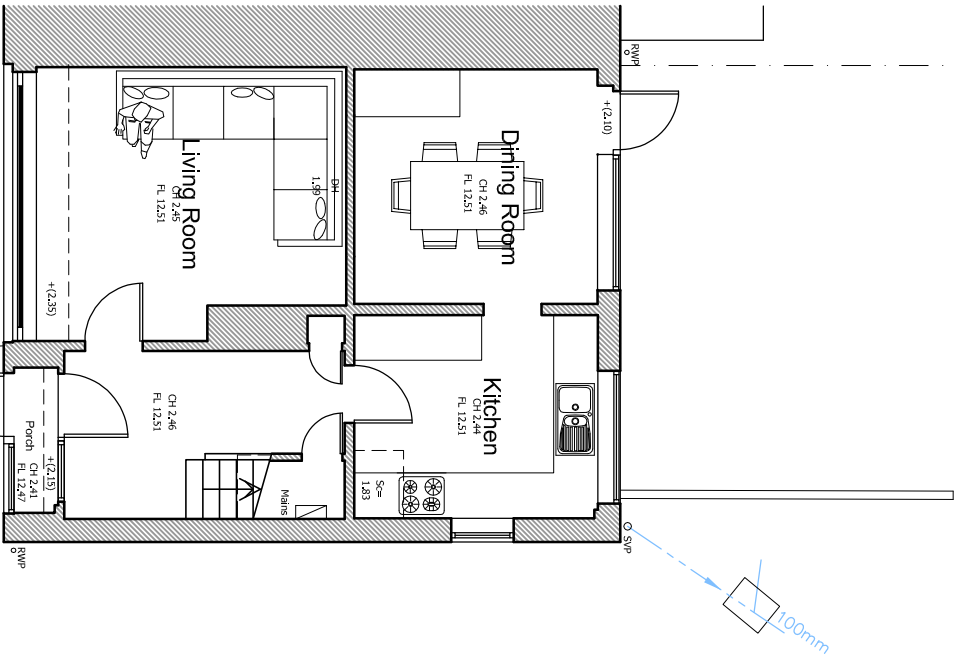

GROUND FLOOR PLAN

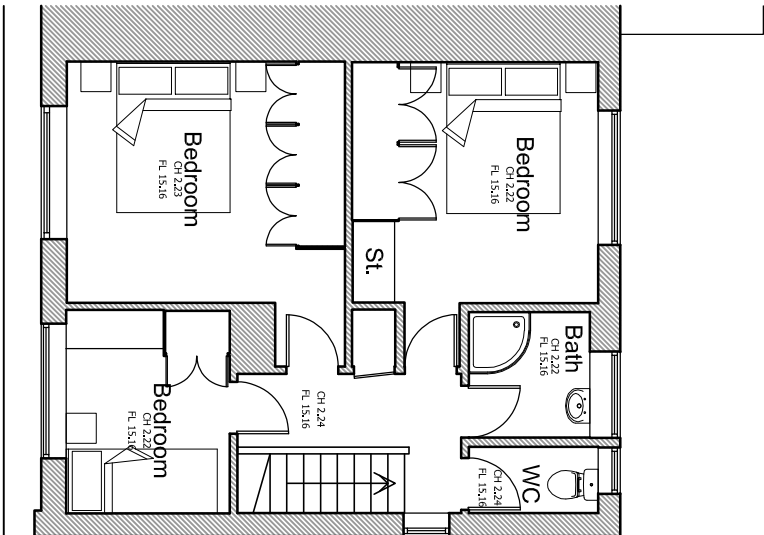

FIRST FLOOR PLAN

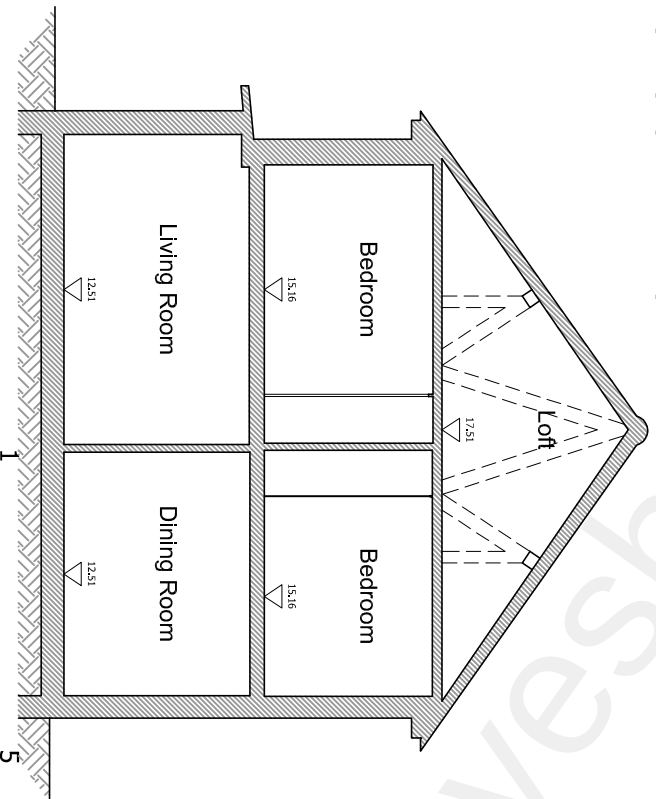

SECTION

Scale 1:100

KEY TO HATCHING / LINE TYPES:

- EXISTING BUILDING
- PROPOSED BUILDING

- EXISTING INSPECTION CHAMBER
- EXISTING MANHOLE
- PROPOSED Foul Inspection Chamber
- PROPOSED Foul Inspection Chamber
- PROPOSED Foul Manhole
- EXISTING DRAINAGE
- PROPOSED Foul Drain
- PROPOSED Storm Drain

Please note:
Drawings can be scaled for planning purposes only.
All dimensions to be checked on site. Drainage and services are to be checked and located prior to commencement of work

All work to be carried out in accordance with the building Regs. 2000 or any subsequent amendments and to the satisfaction of the local building control inspector

Proprietary components must be installed in strict accordance with the manufacturers instructions and details. Contractors are responsible for verifying component suitability for intended purpose.

Proposals are subject to structural engineers designs and approval.

client	Mr & Mrs Lucas	Job No.	2022_12
project	Alterations at 147 Lower Hopham Road Gravesend, Kent, DA12 2NW		
drawing title	Existing Plans & Elevations PLANNING DRAWINGS	Revision	-
scale	1:100 @ A3	dwg No.	2212-PL01
		date	April 2022

MRW Design Ltd
8 Wilberforce Road, Coxheath
Maidstone, Kent, ME17 4HA
07763463754
matthew@mrw-design.co.uk

W2W