


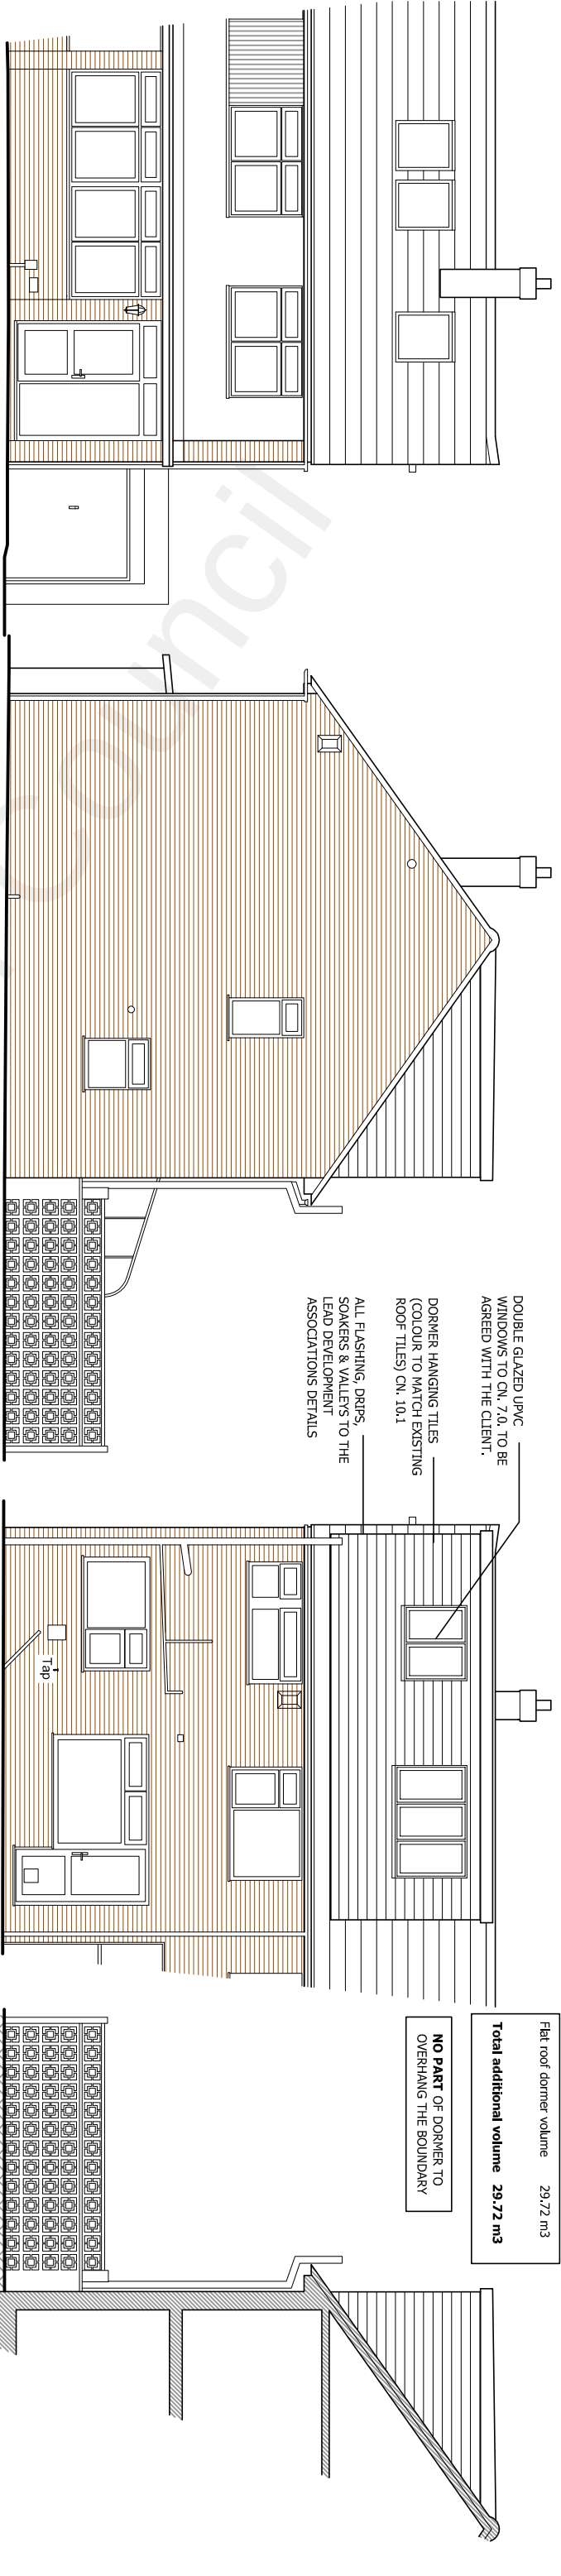


FRONT ELEVATION


SIDE ELEVATION

REAR ELEVATION


SIDE ELEVATION

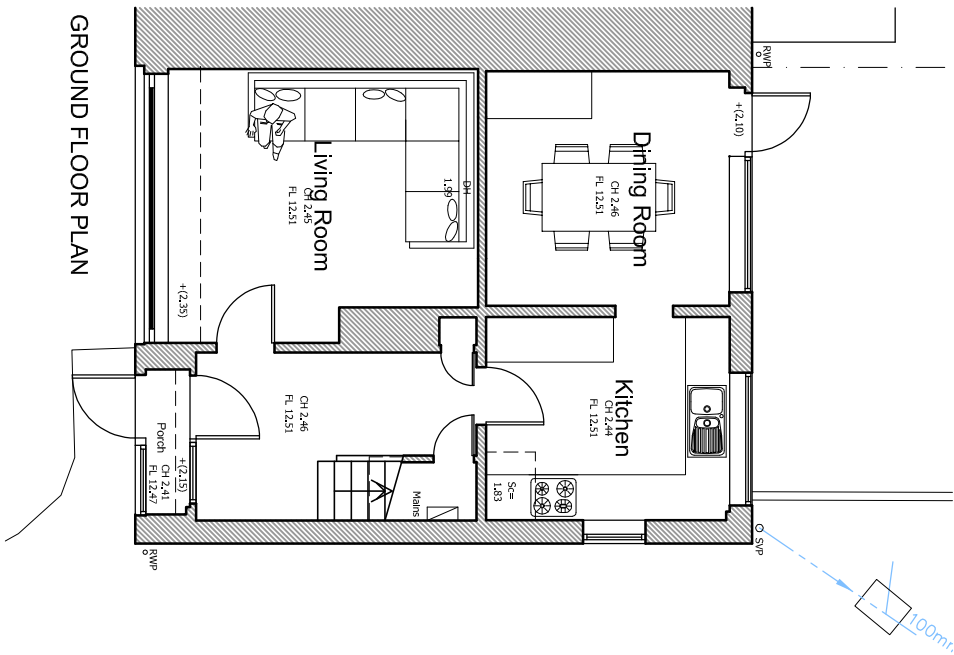


GROUND FLOOR PLAN

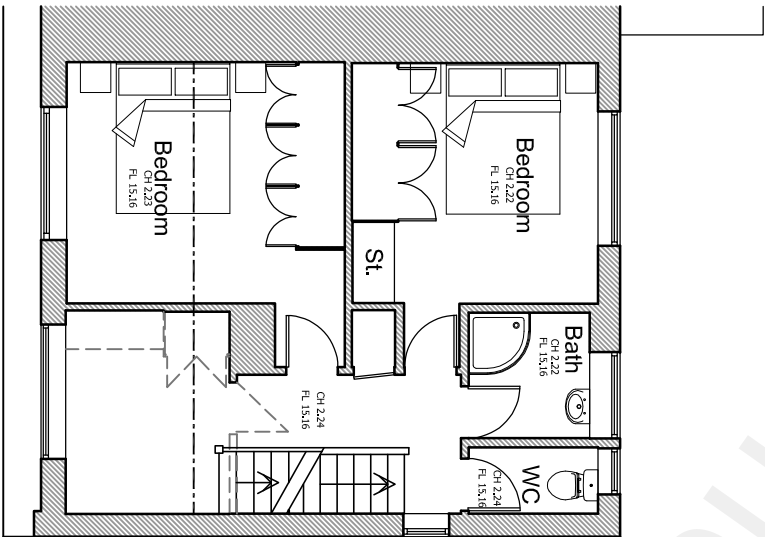

FIRST FLOOR PLAN

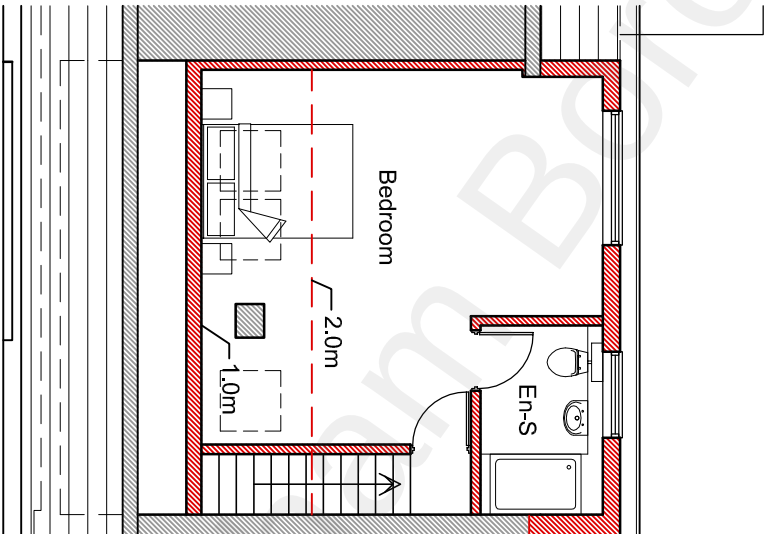

LOFT PLAN

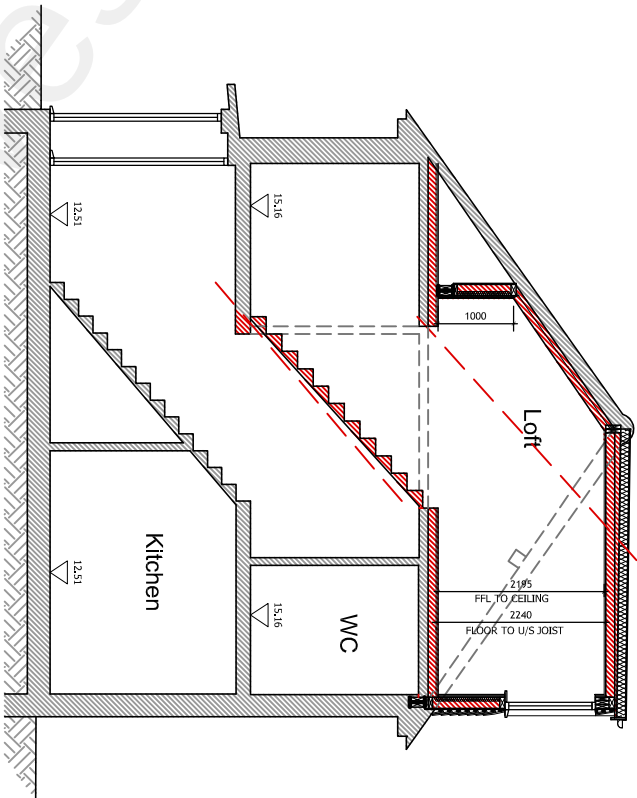



SECTION

Please note:
Drawings can be scaled for planning purposes only.
All dimensions to be checked on site. Drainage and services are to be checked and located prior to commencement of work

All work to be carried out in accordance with the building Regs. 2000 or any subsequent amendments and to the satisfaction of the local building control inspector

Proprietary components must be installed in strict accordance with the manufacturers instructions and details. Contractors are responsible for verifying component suitability for intended purpose.

Proposals are subject to structural engineers designs and approval.

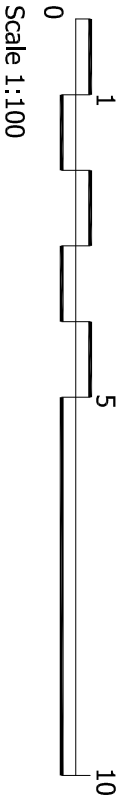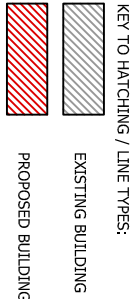

client	Mr & Mrs Lucas	Job No.	2022_12
project	Alterations at 147 Lower Hopham Road Gravesend, Kent, DA12 2NW		
drawing title	Proposed Plans & Elevations - Loft	Revision	-
PLANNING DRAWINGS			
scale	1:100 @ A3	dwg No.	2212-PL04
		date	June 2022
MRW Design Ltd 8 Wilberforce Road, Coxheath Maidstone, Kent, ME17 4HA 07763463754 matthew@mrw-design.co.uk			