



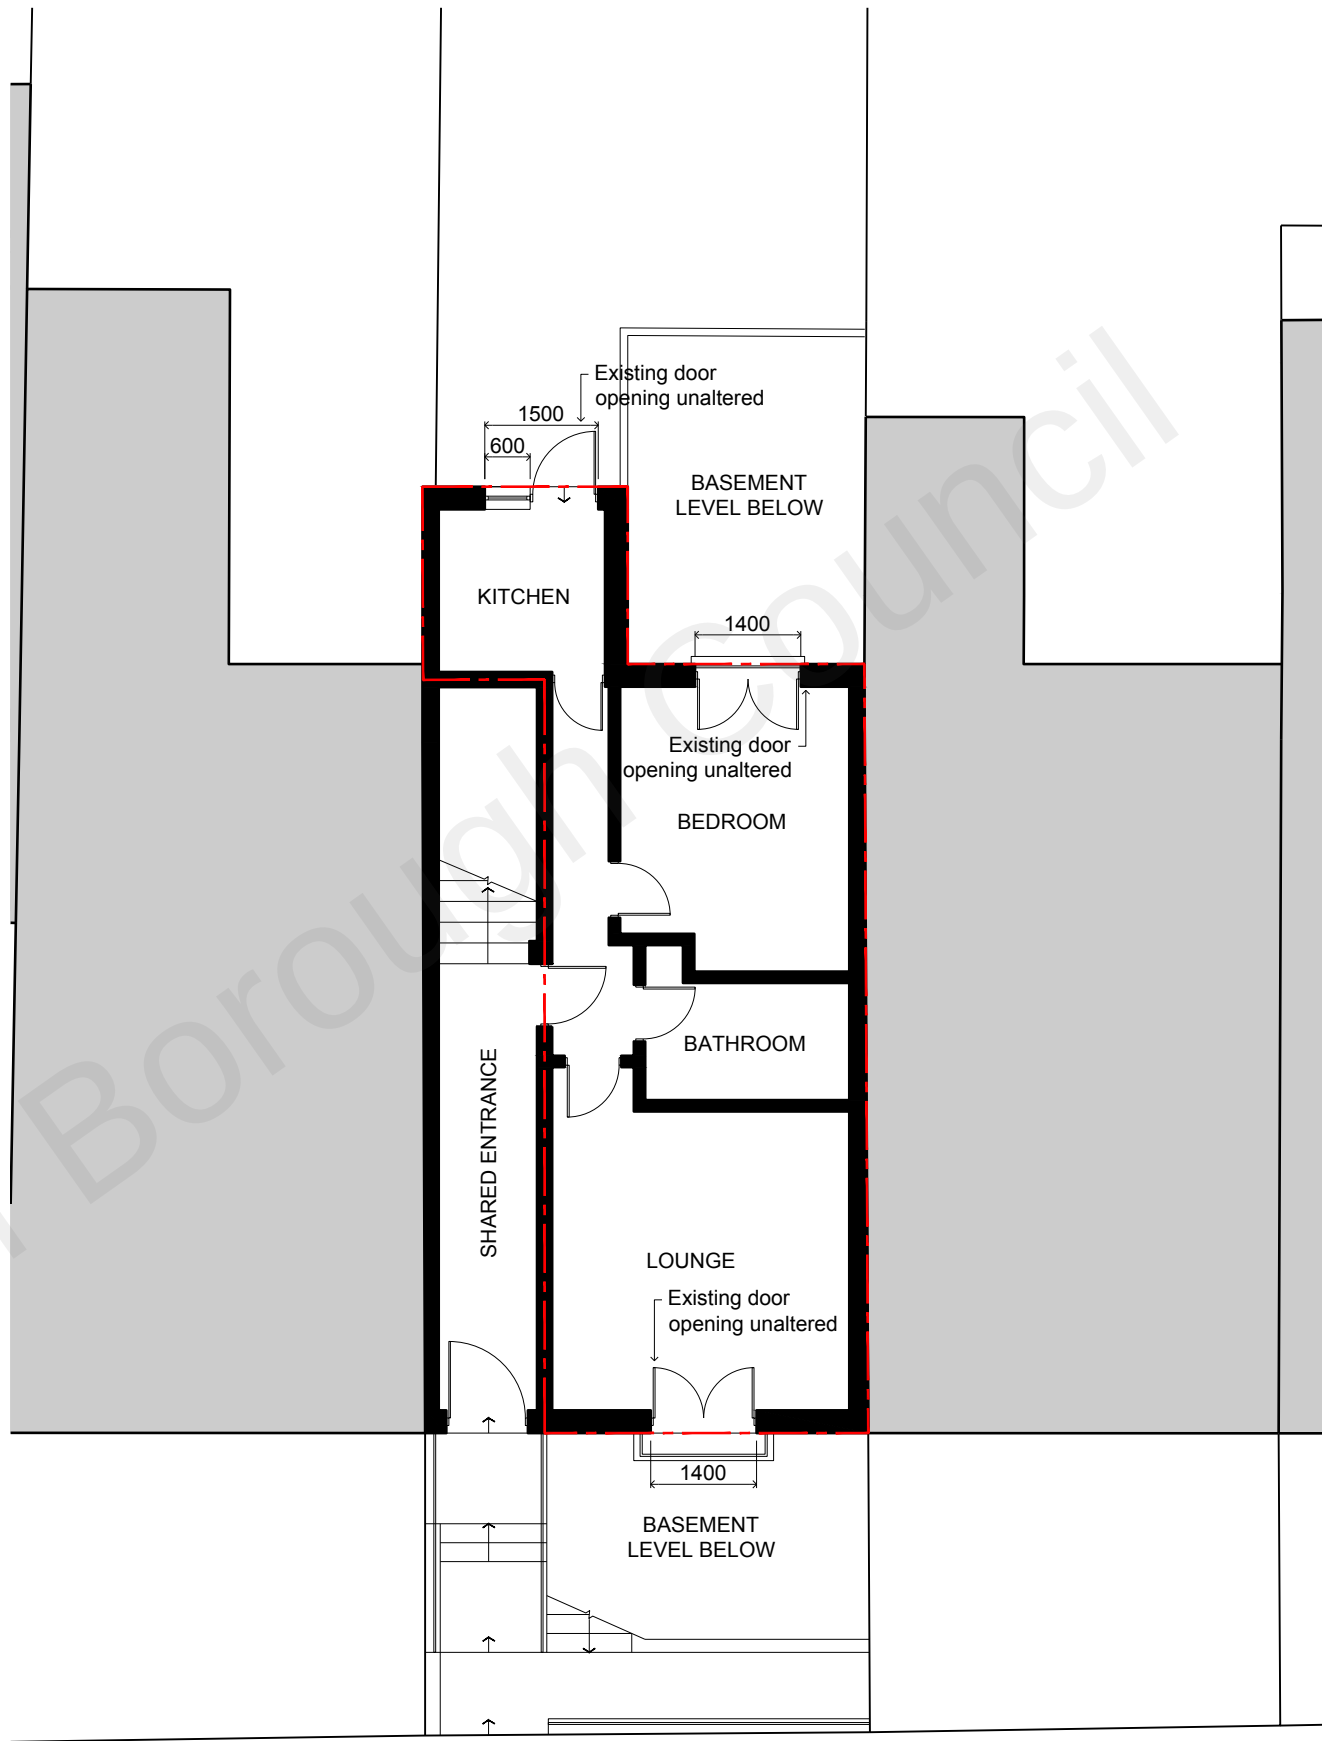

DRAWING NOTES
The proposed floor plans will remain the same as the existing (current) floor plans. The existing door and window openings are to remain un-changed. The direction of door openings are to remain un-changed.

01 | 1:200 | SITE PLAN SCALE 1:200 | 0m 2 4 10 20

02 | 1:100 | FLOOR FLOOR SCALE 1:100 | 0m 1 2 5 10

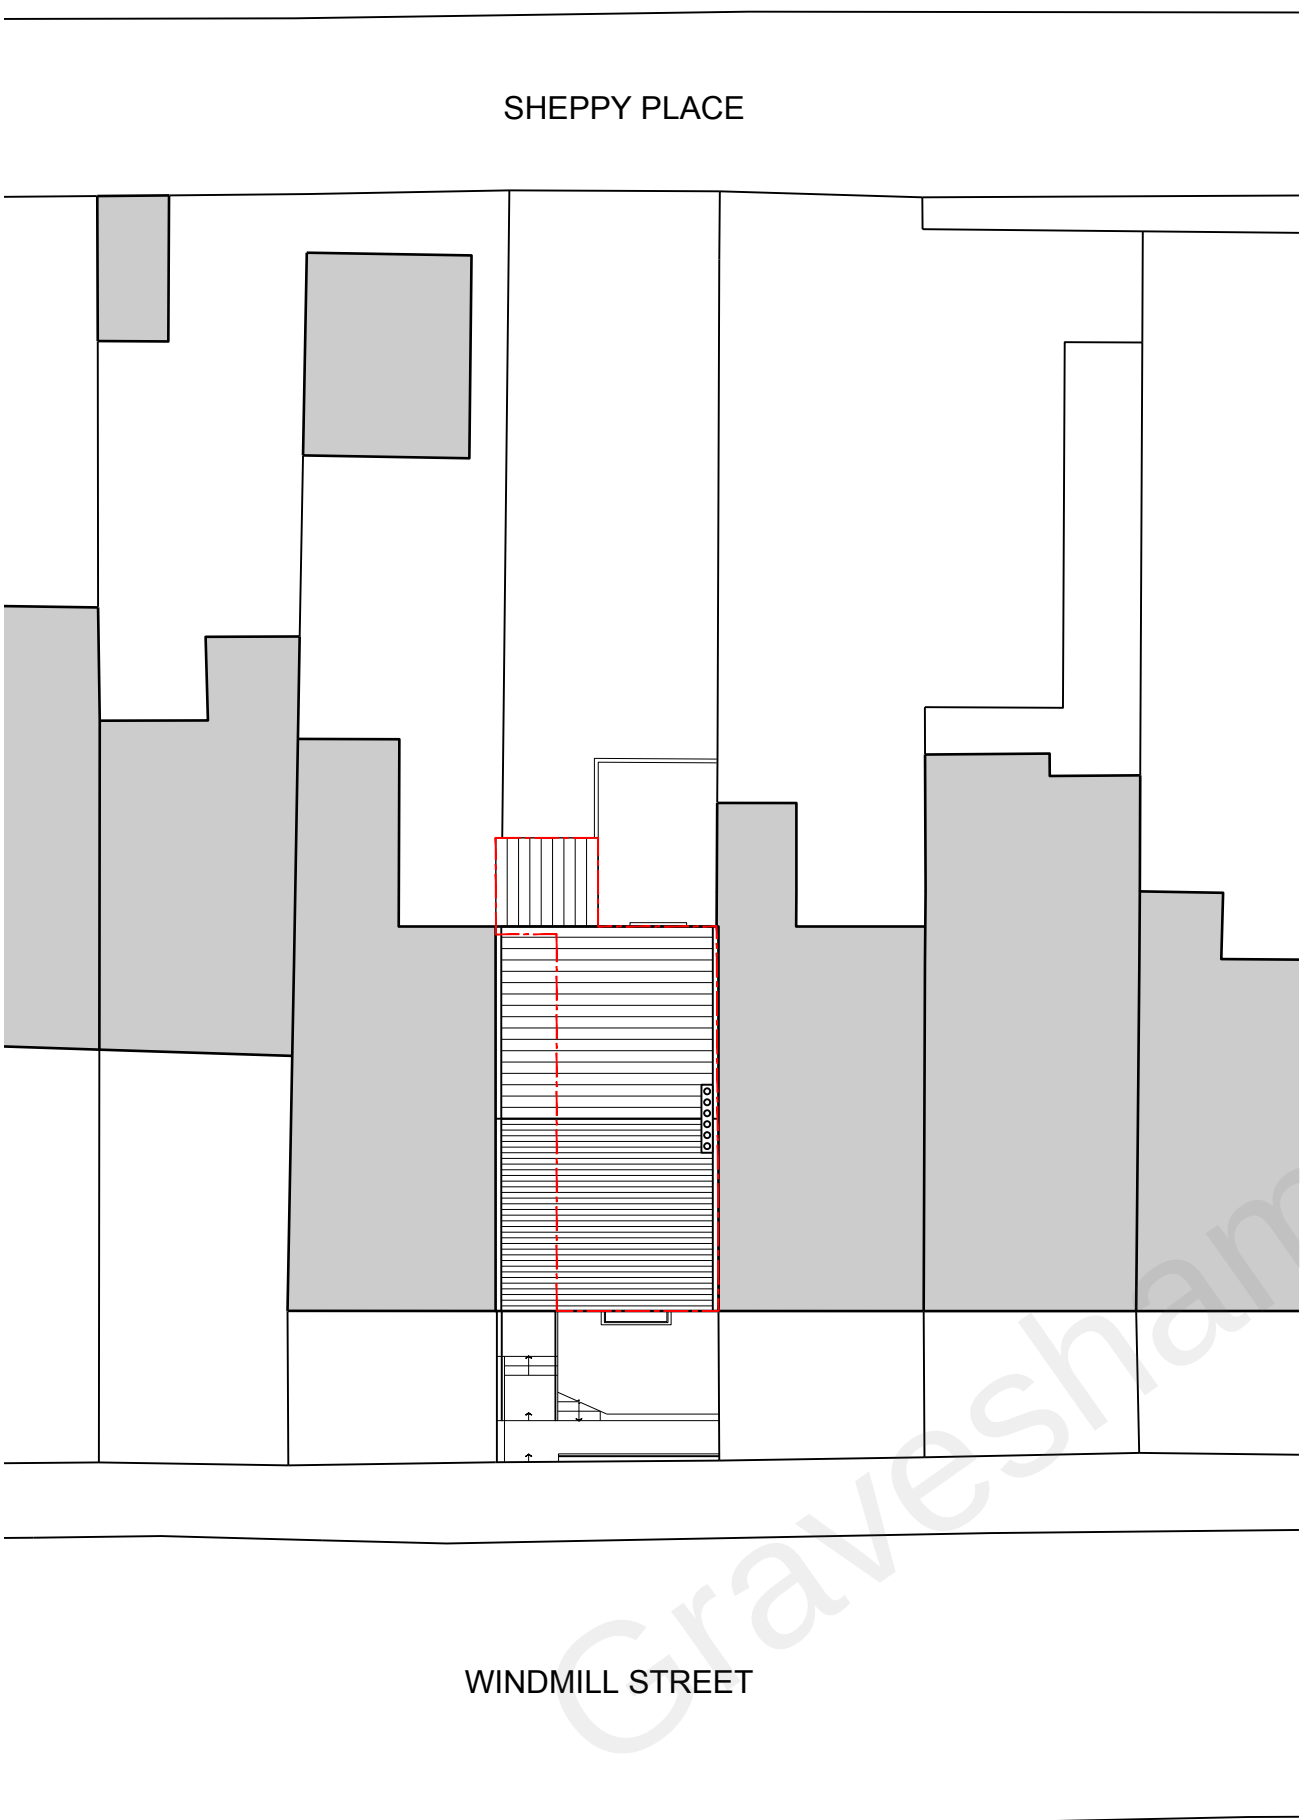

DRAWING INFORMATION
Drawing copyright of JRD Kent. Do not scale from drawings. Report all discrepancies, errors & omissions. Check dimensions on site before commencing works. Materials, Components & Workmanship to comply with British & European Standards.
JRD Kent Ltd | info@jrdkent.com | www.jrdkent.com

DRAWING REVISIONS

DRAWING KEY
Application Boundary
119B Windmill Street, Gravesend
DA12 1BL
SITE & FLOOR PLANS
SCALE AS SHOWN @ A3
DATE JULY 2021
PURPOSE PLANNING
REFERENCE 2111 P 010 REV -