




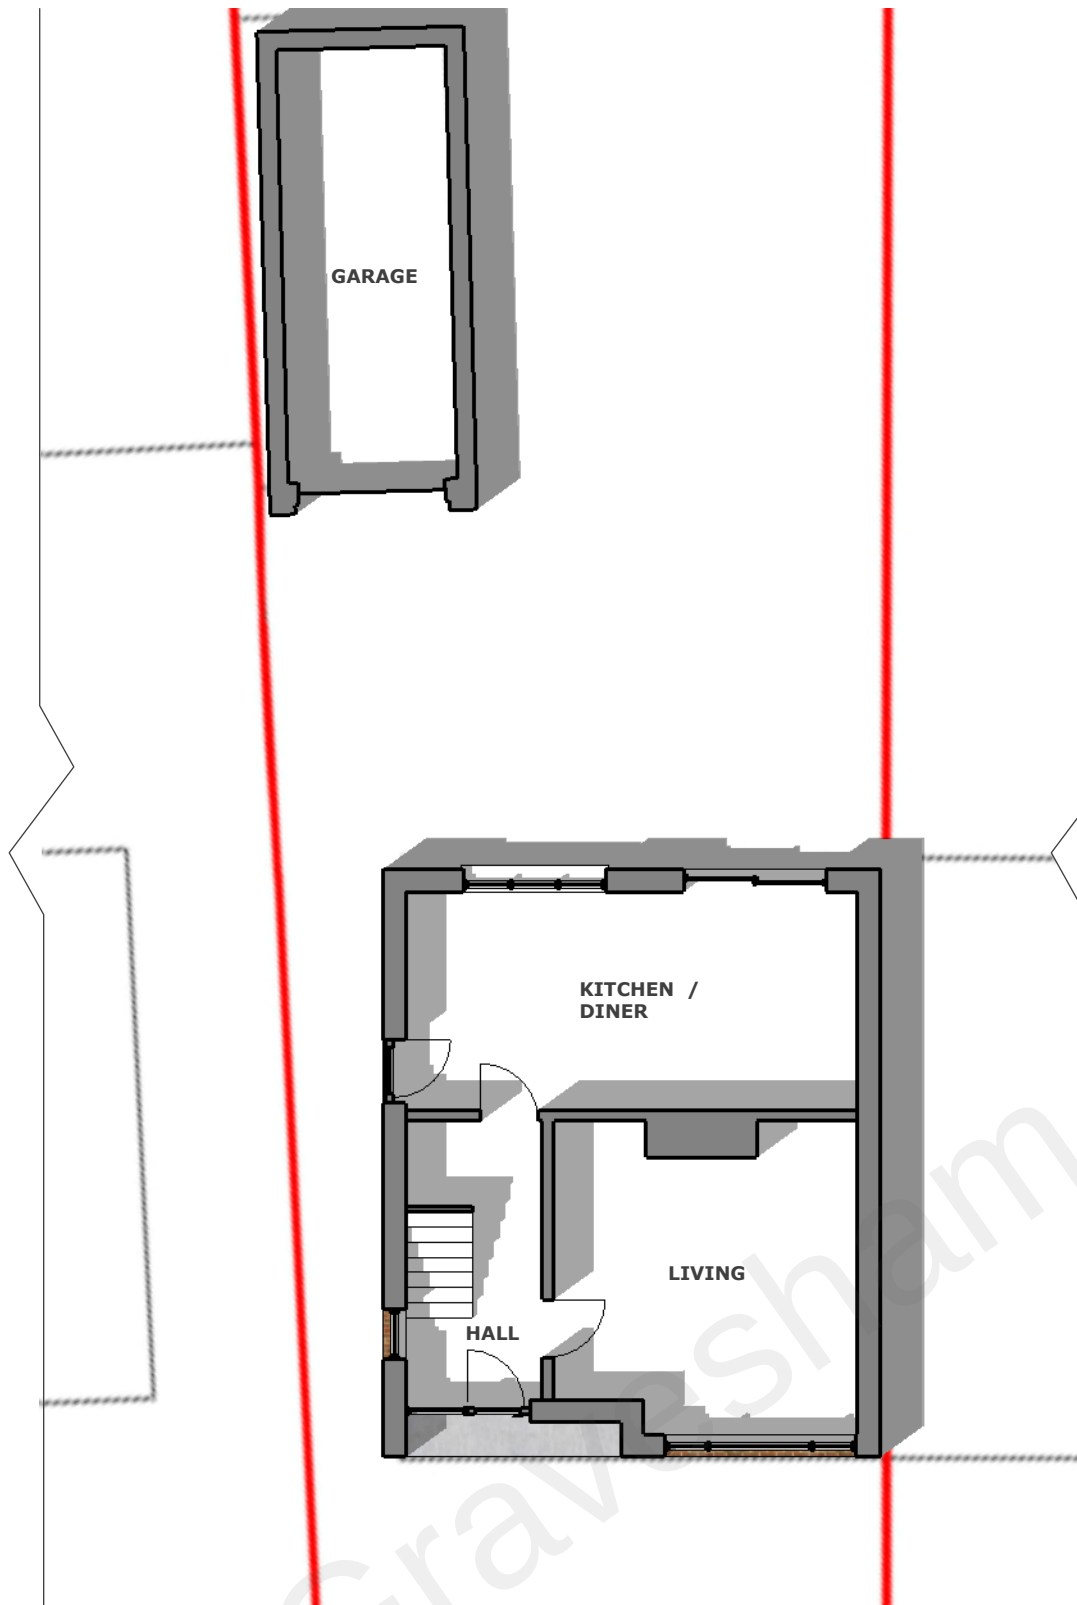

EXISTING GROUND FLOOR PLAN SCALE 1:100 @ A3

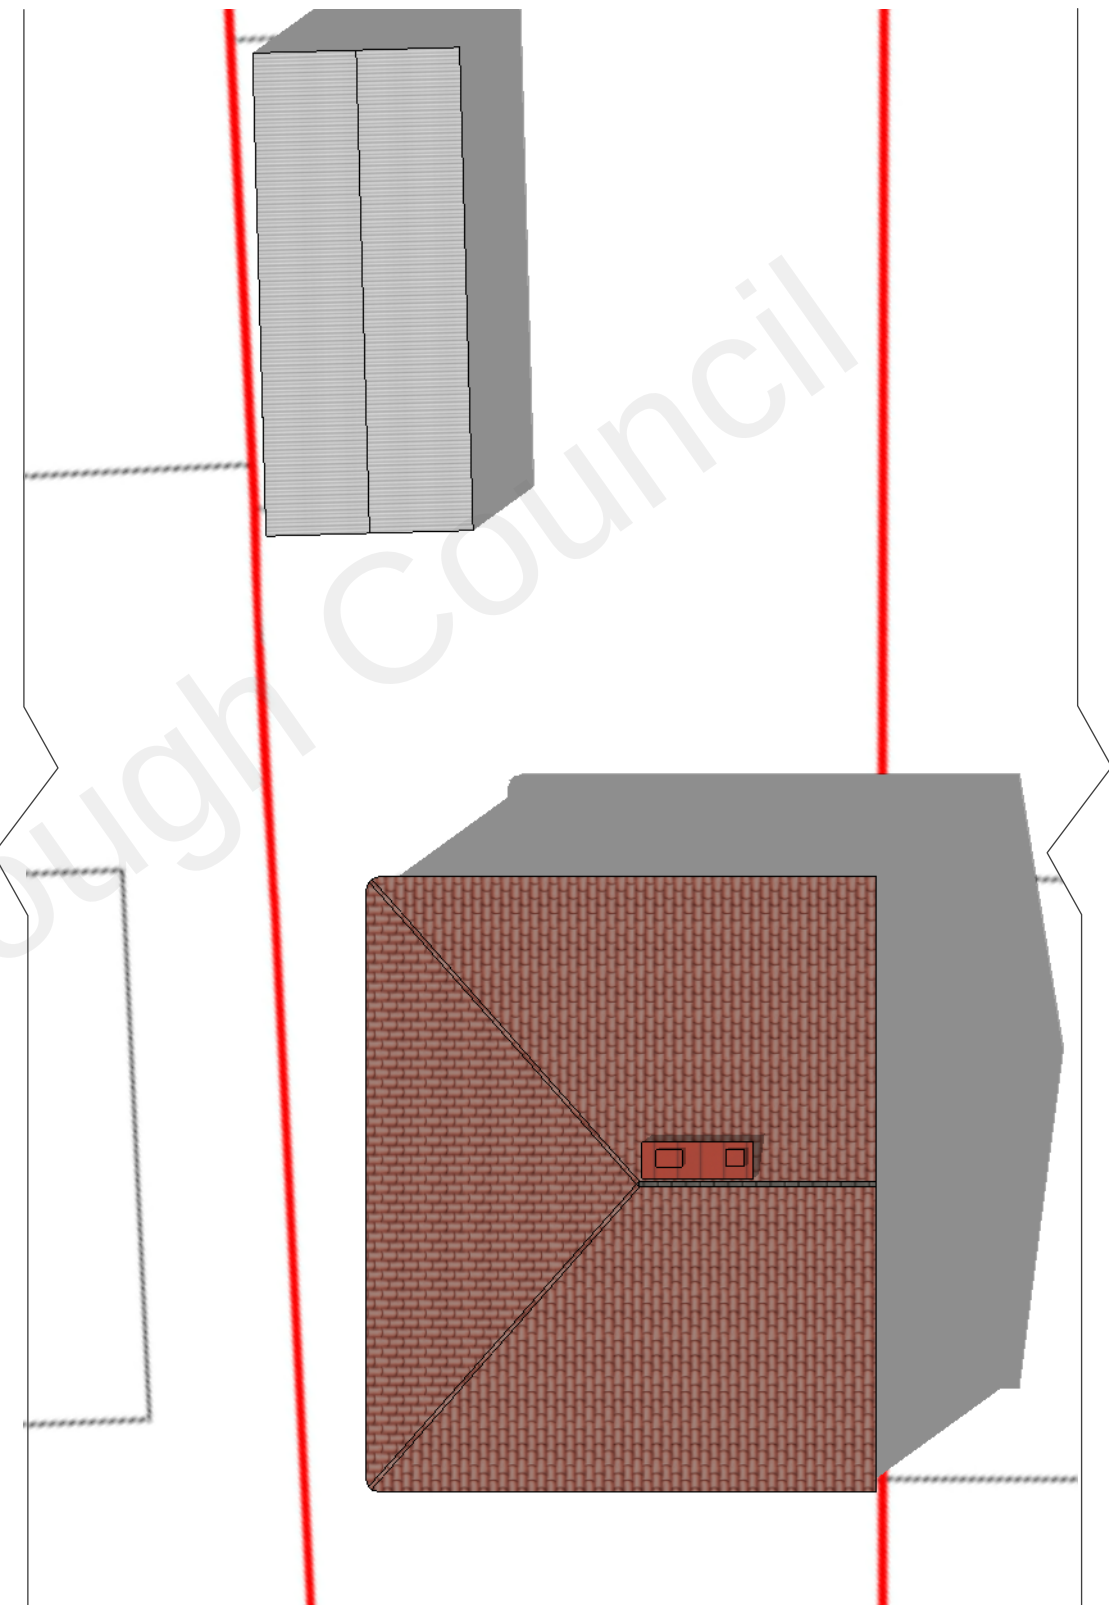

EXISTING ROOF PLAN SCALE 1:100 @ A3

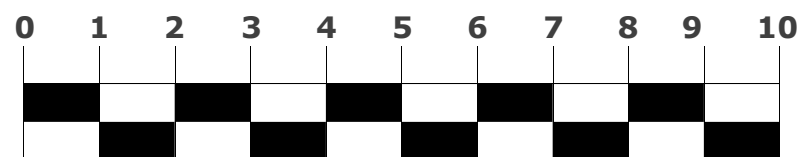

Scale in Meters