



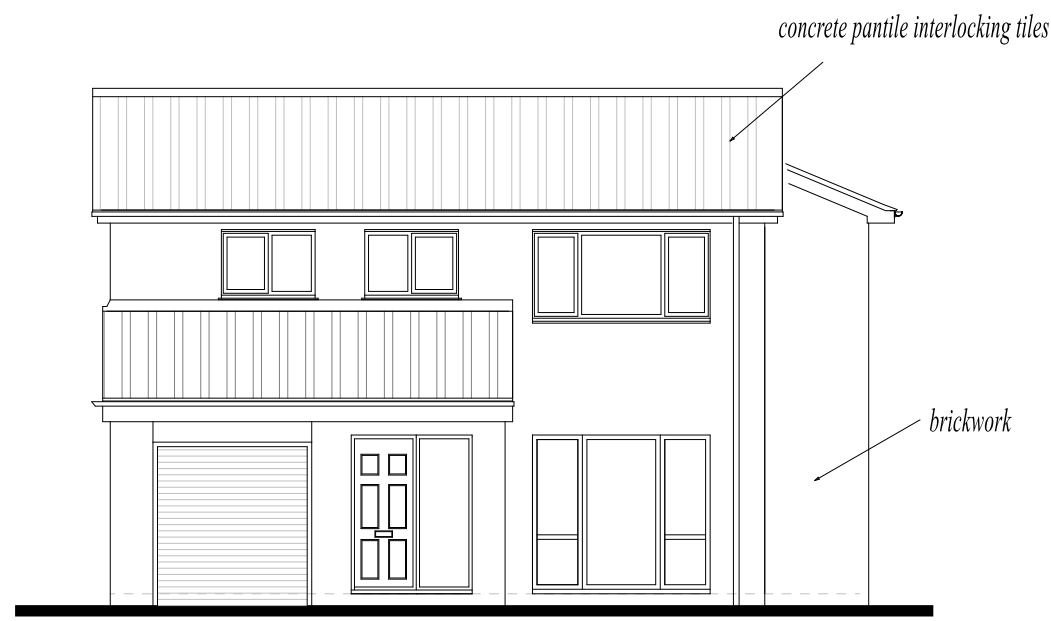


FRONT ELEVATION




REAR ELEVATION

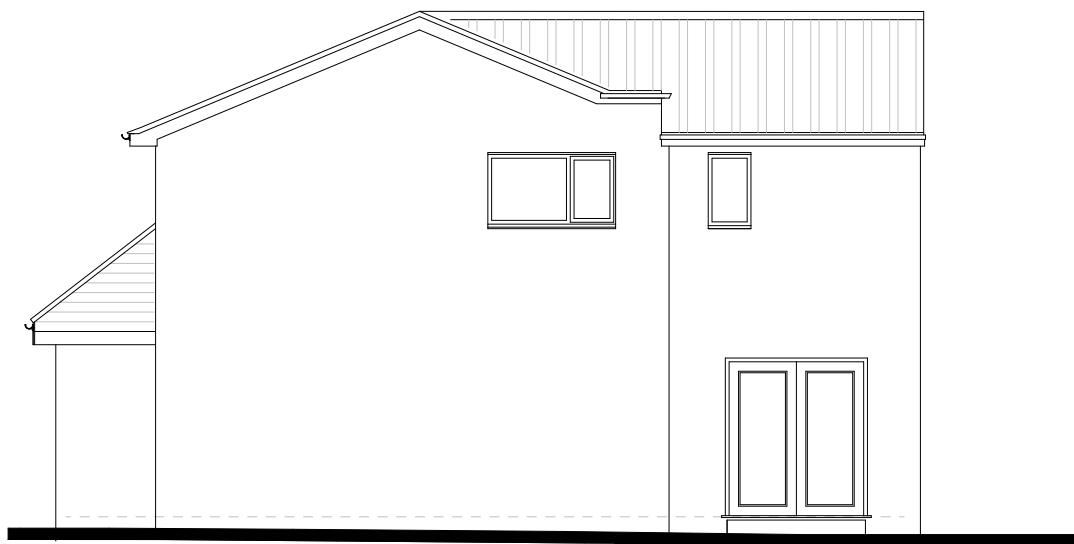


SIDE ELEVATION (SOUTH)

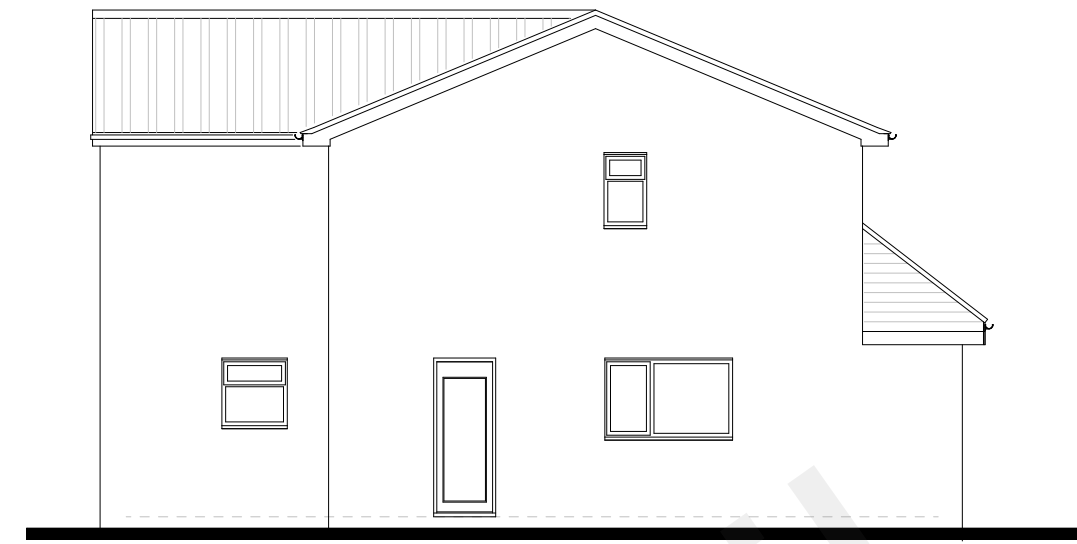


SIDE ELEVATION (NORTH)

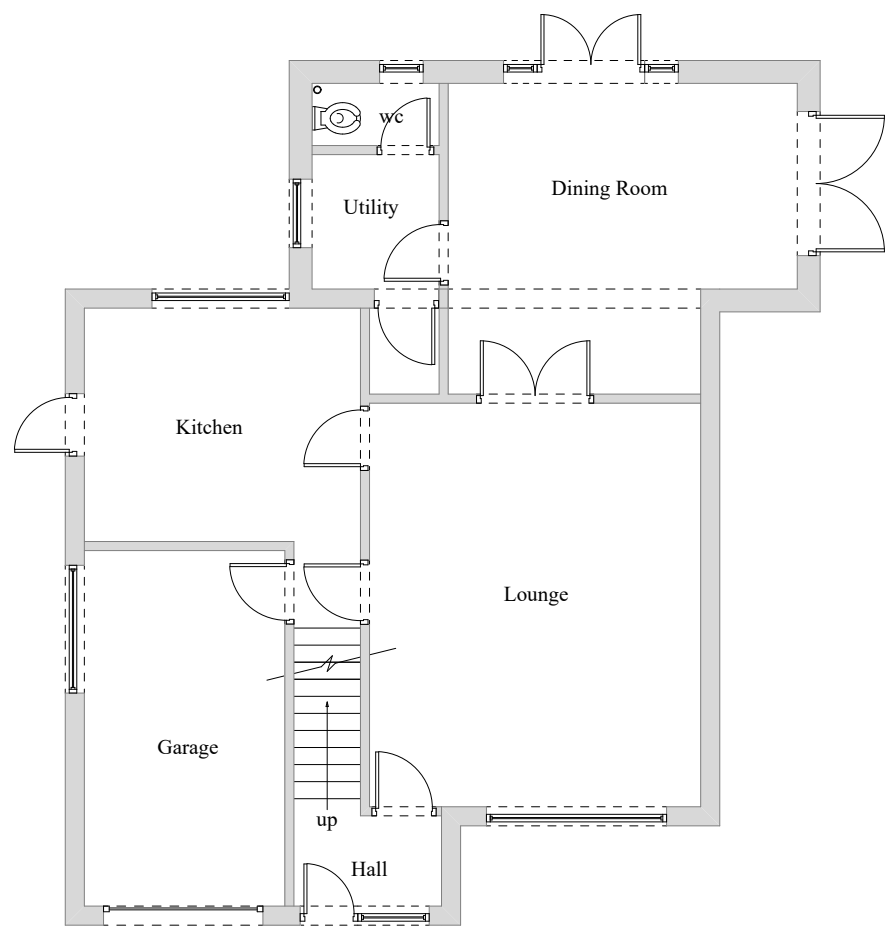

GROUND FLOOR PLAN

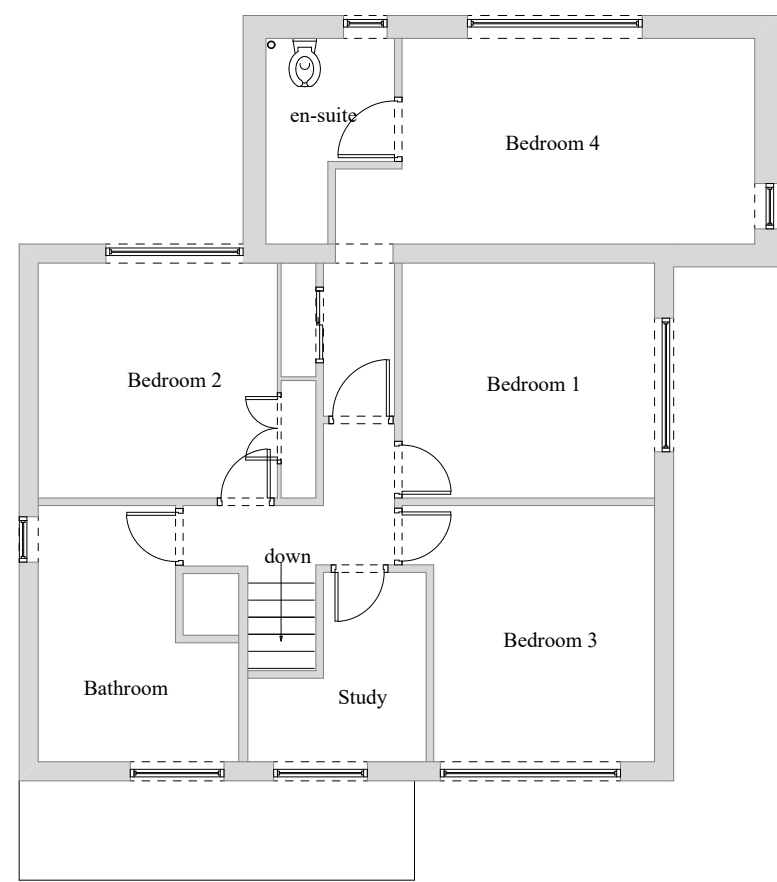

FIRST FLOOR PLAN

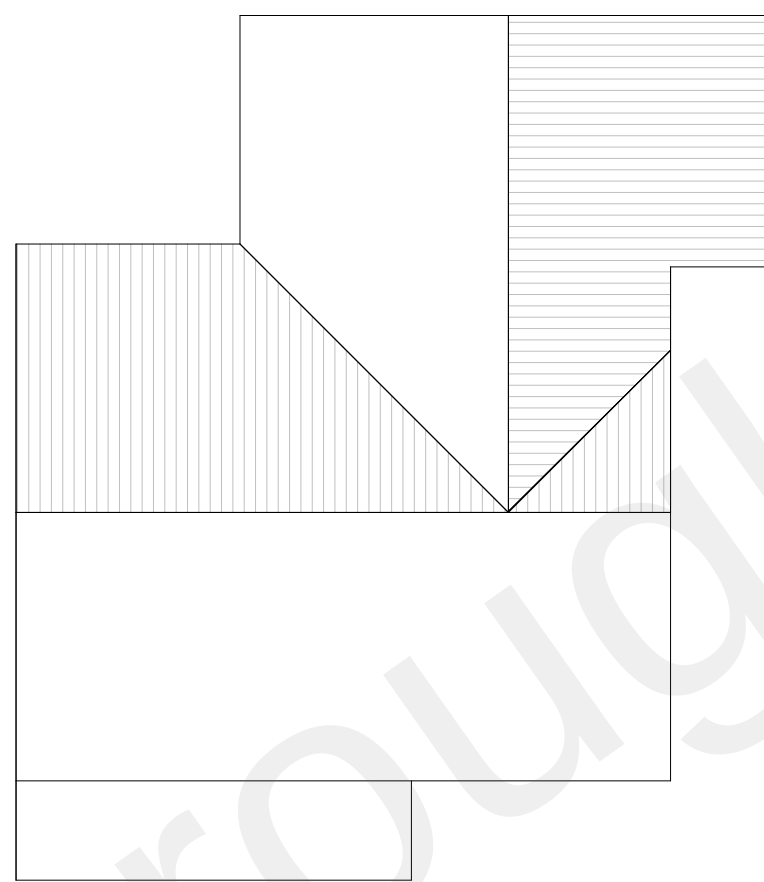

ROOF PLAN

EXISTING



FRONT ELEVATION



REAR ELEVATION




SIDE ELEVATION (SOUTH)




SIDE ELEVATION (NORTH)


PROPOSED

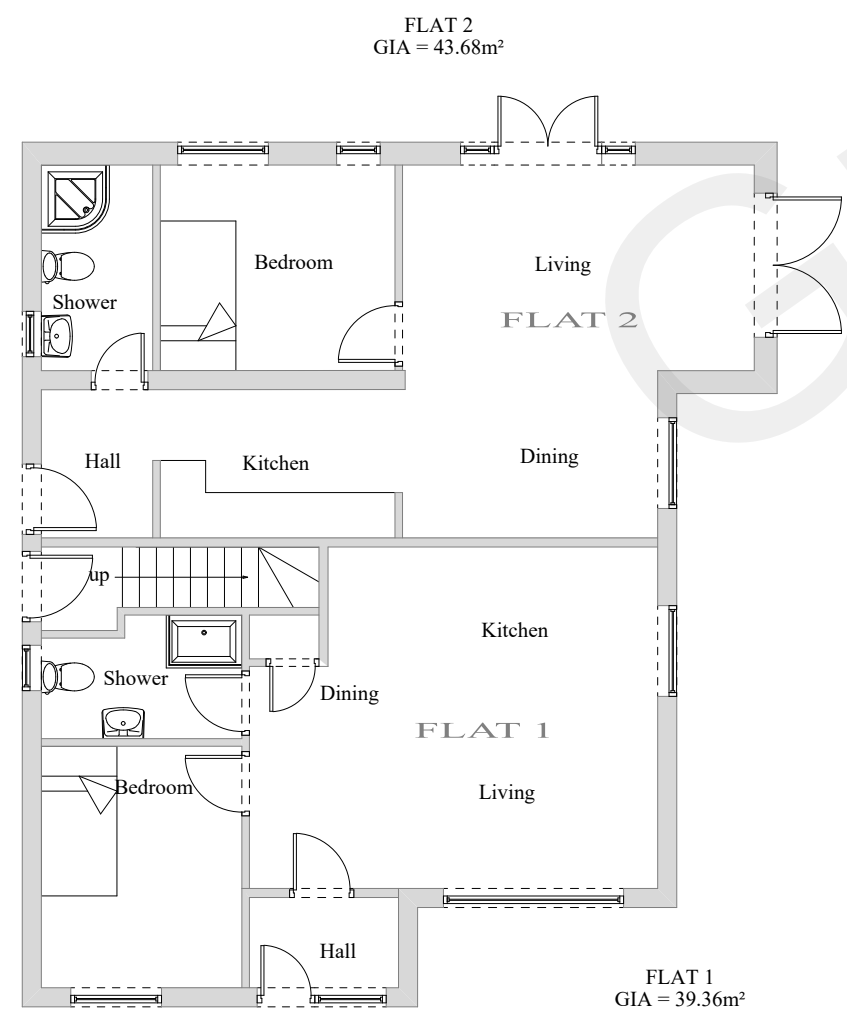

GROUND FLOOR PLAN

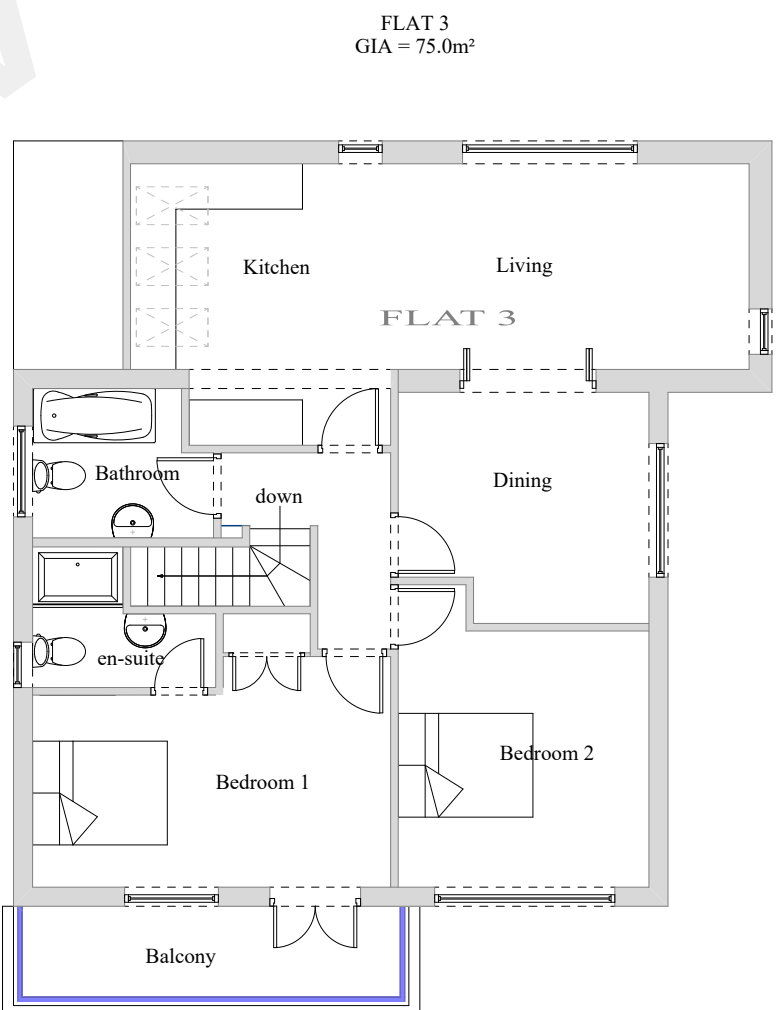

FIRST FLOOR PLAN

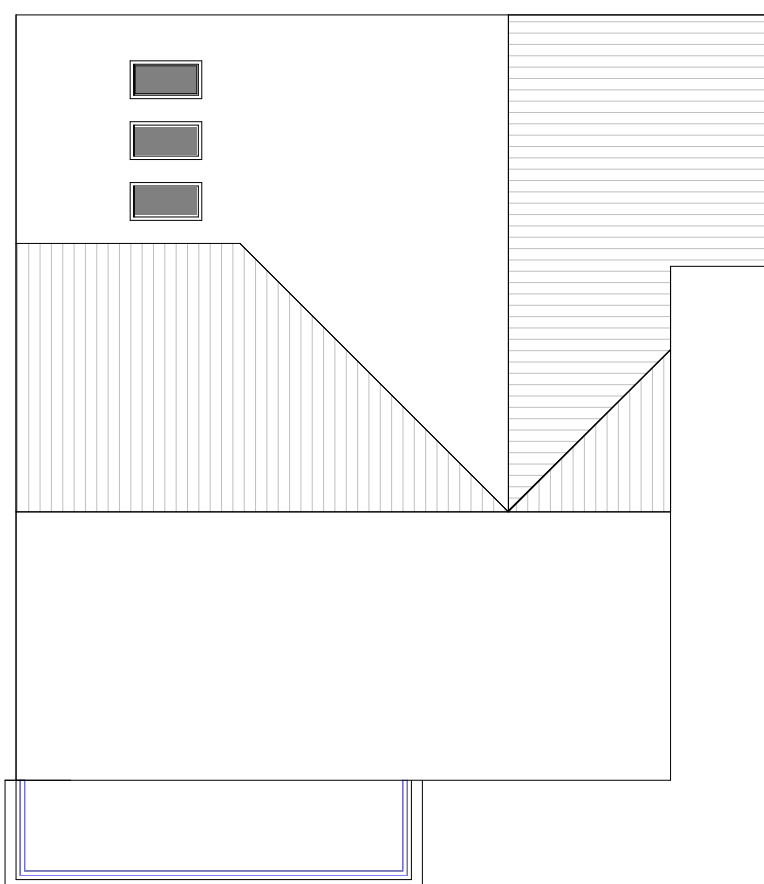

ROOF PLAN



scale 1:100 @ A1

ARCHITECTURAL
DESIGNS
michael tamsett

Project Conversion to 3 Flats

Taralee
Wrotham Road
Meopham

Drawing Title
Plans and Elevations

Client
K Clarke

Drawing No.
21/2726

Date
October 2021

Drawn by
Michael Tamsett

Page Size - A1

m.tamsett@hotmail.co.uk
01795 554650

Scale
1:100

