


Pre-construction Elevations  
1:100




Side




Rear

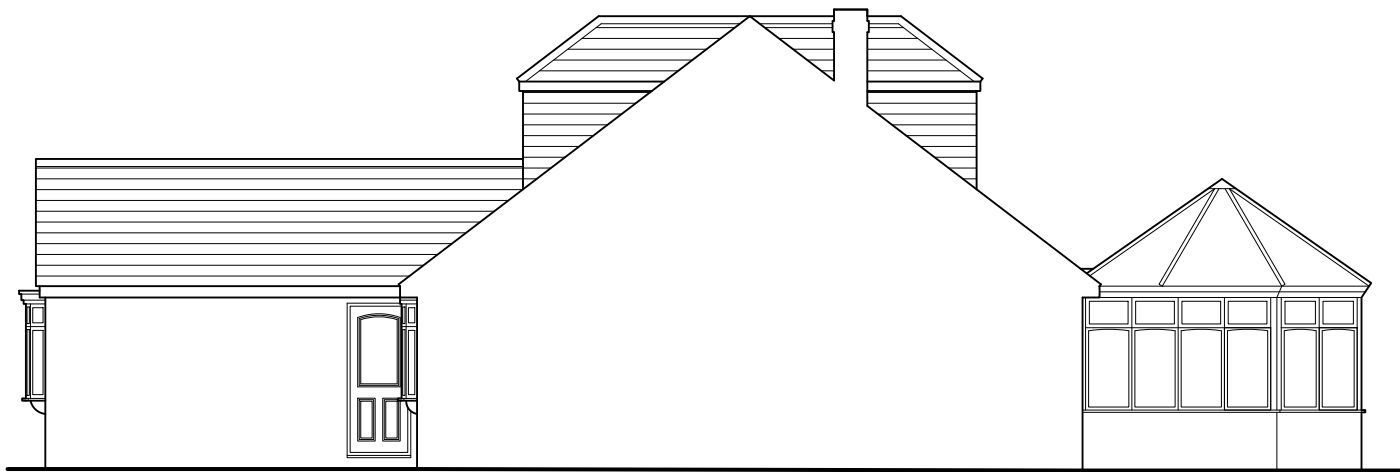



Side

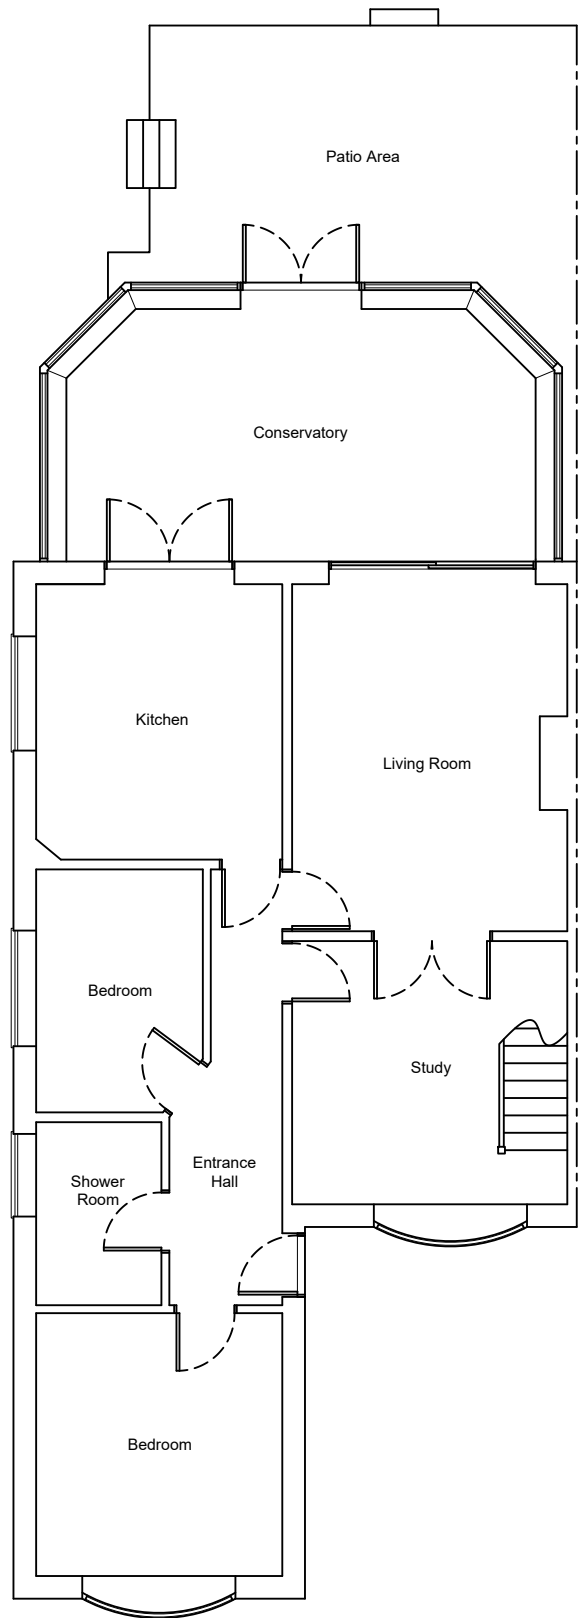

Pre-construction Ground Floor Plan  
1:100

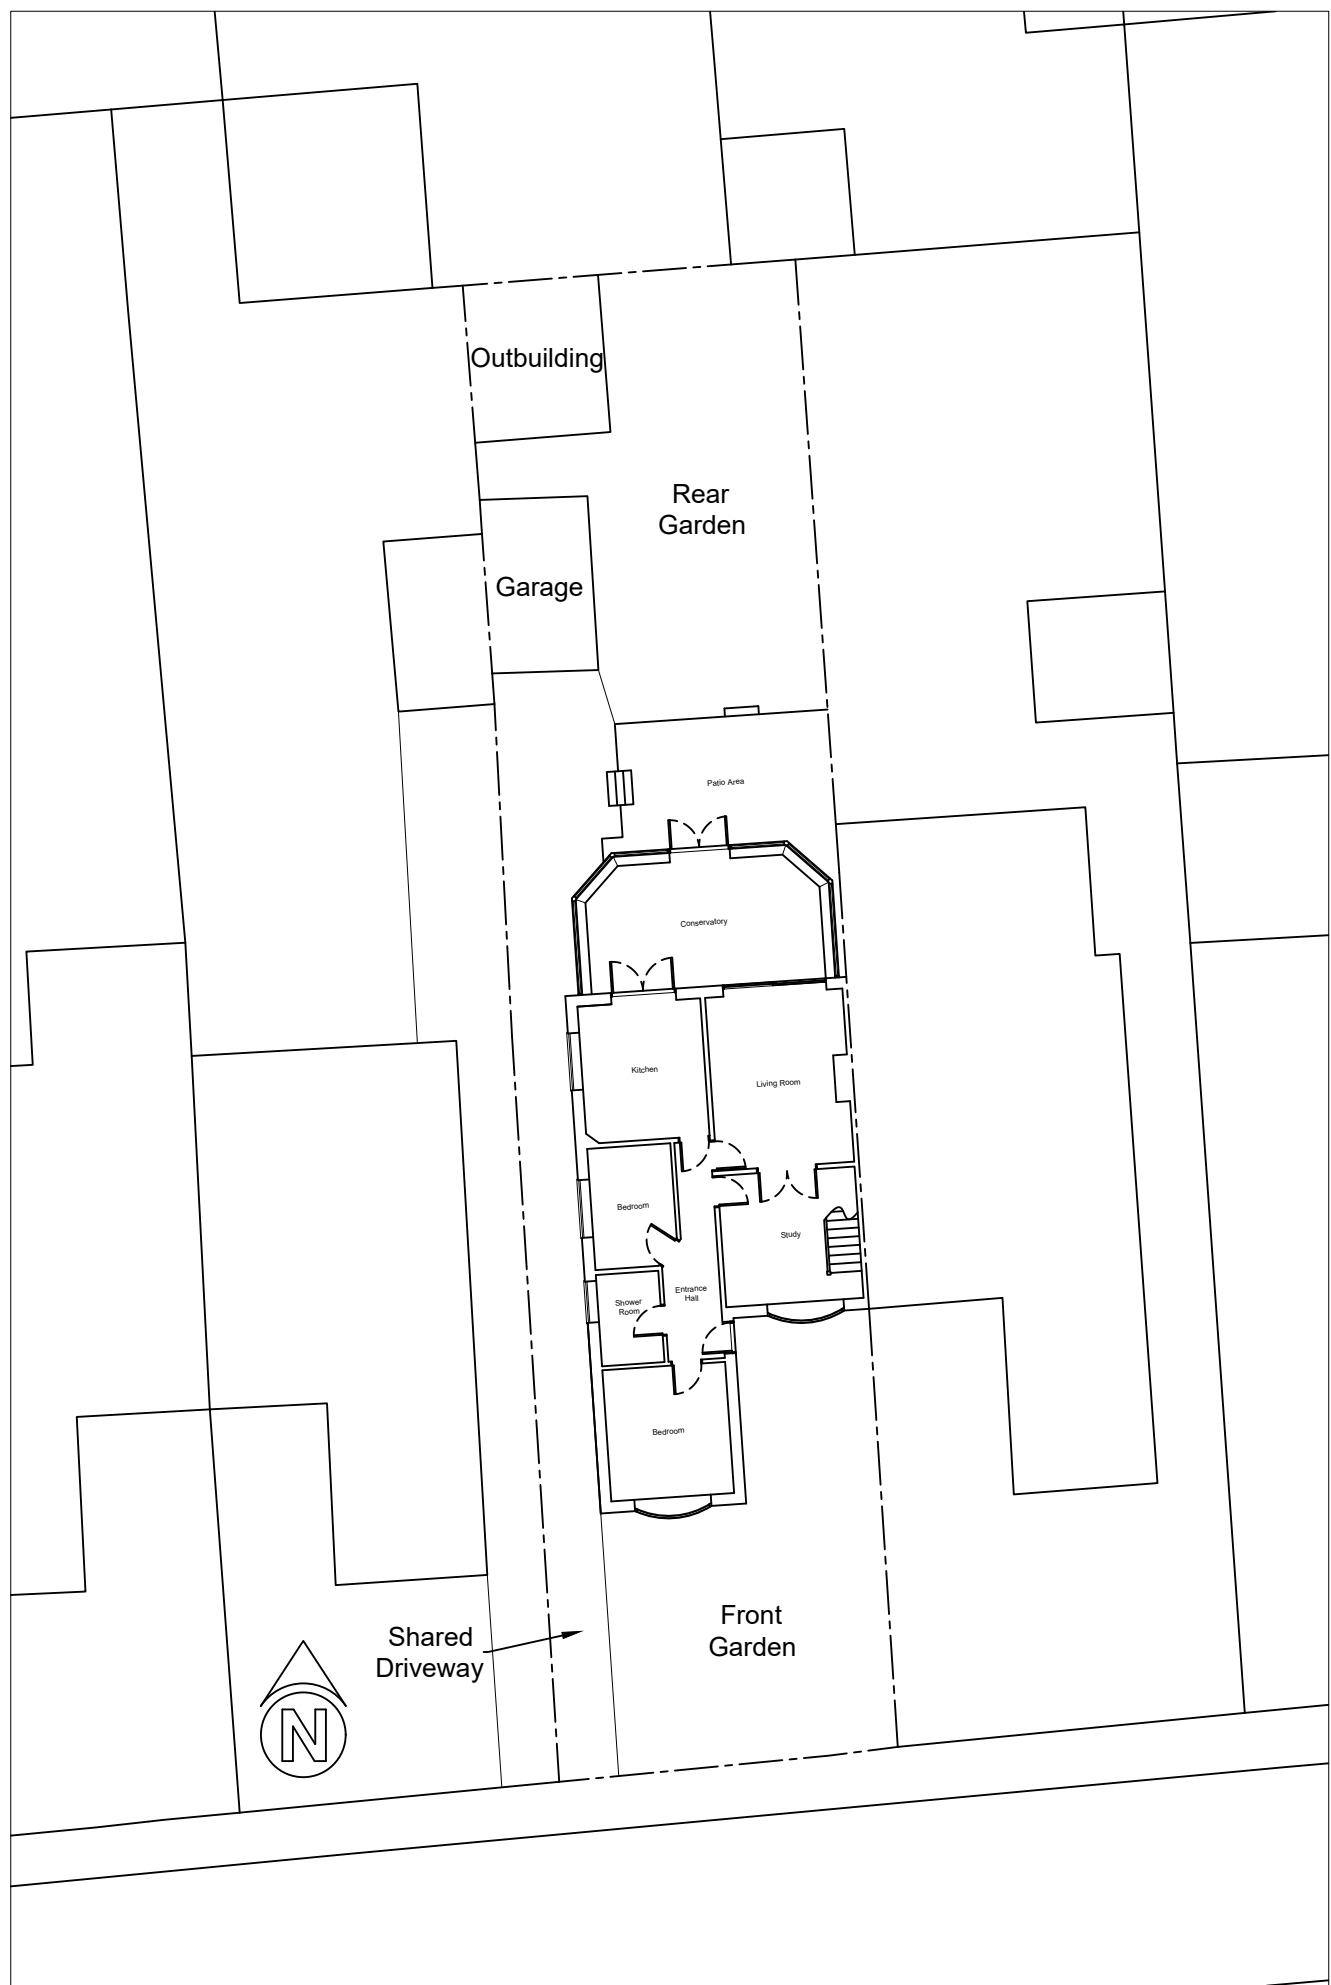

Pre-construction Block Plan  
1:200

 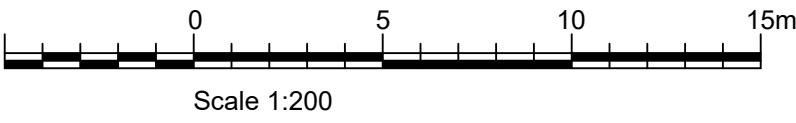

Notes.

Designed by:



30 Boxley Road, Chatham, Kent ME5 9LF  
Mobile - 07767 338389

| No. | Revision/Issue |
|-----|----------------|
|     |                |

Client/Project Name and Address

Julie & Francis Jaques

21 Coutts Avenue  
Shorne  
Gravesend  
DA12 3HJ

Proposal:

Retrospective application for  
an existing single storey rear  
extension.

|                              |                              |
|------------------------------|------------------------------|
| Drawn by:<br>M.Ripley        | Drawing Number:<br>021JJ/P/1 |
| Date:<br>03/07/2023          | Sheet:                       |
| Scale:<br>1:100 - 1:200 @ A1 |                              |