
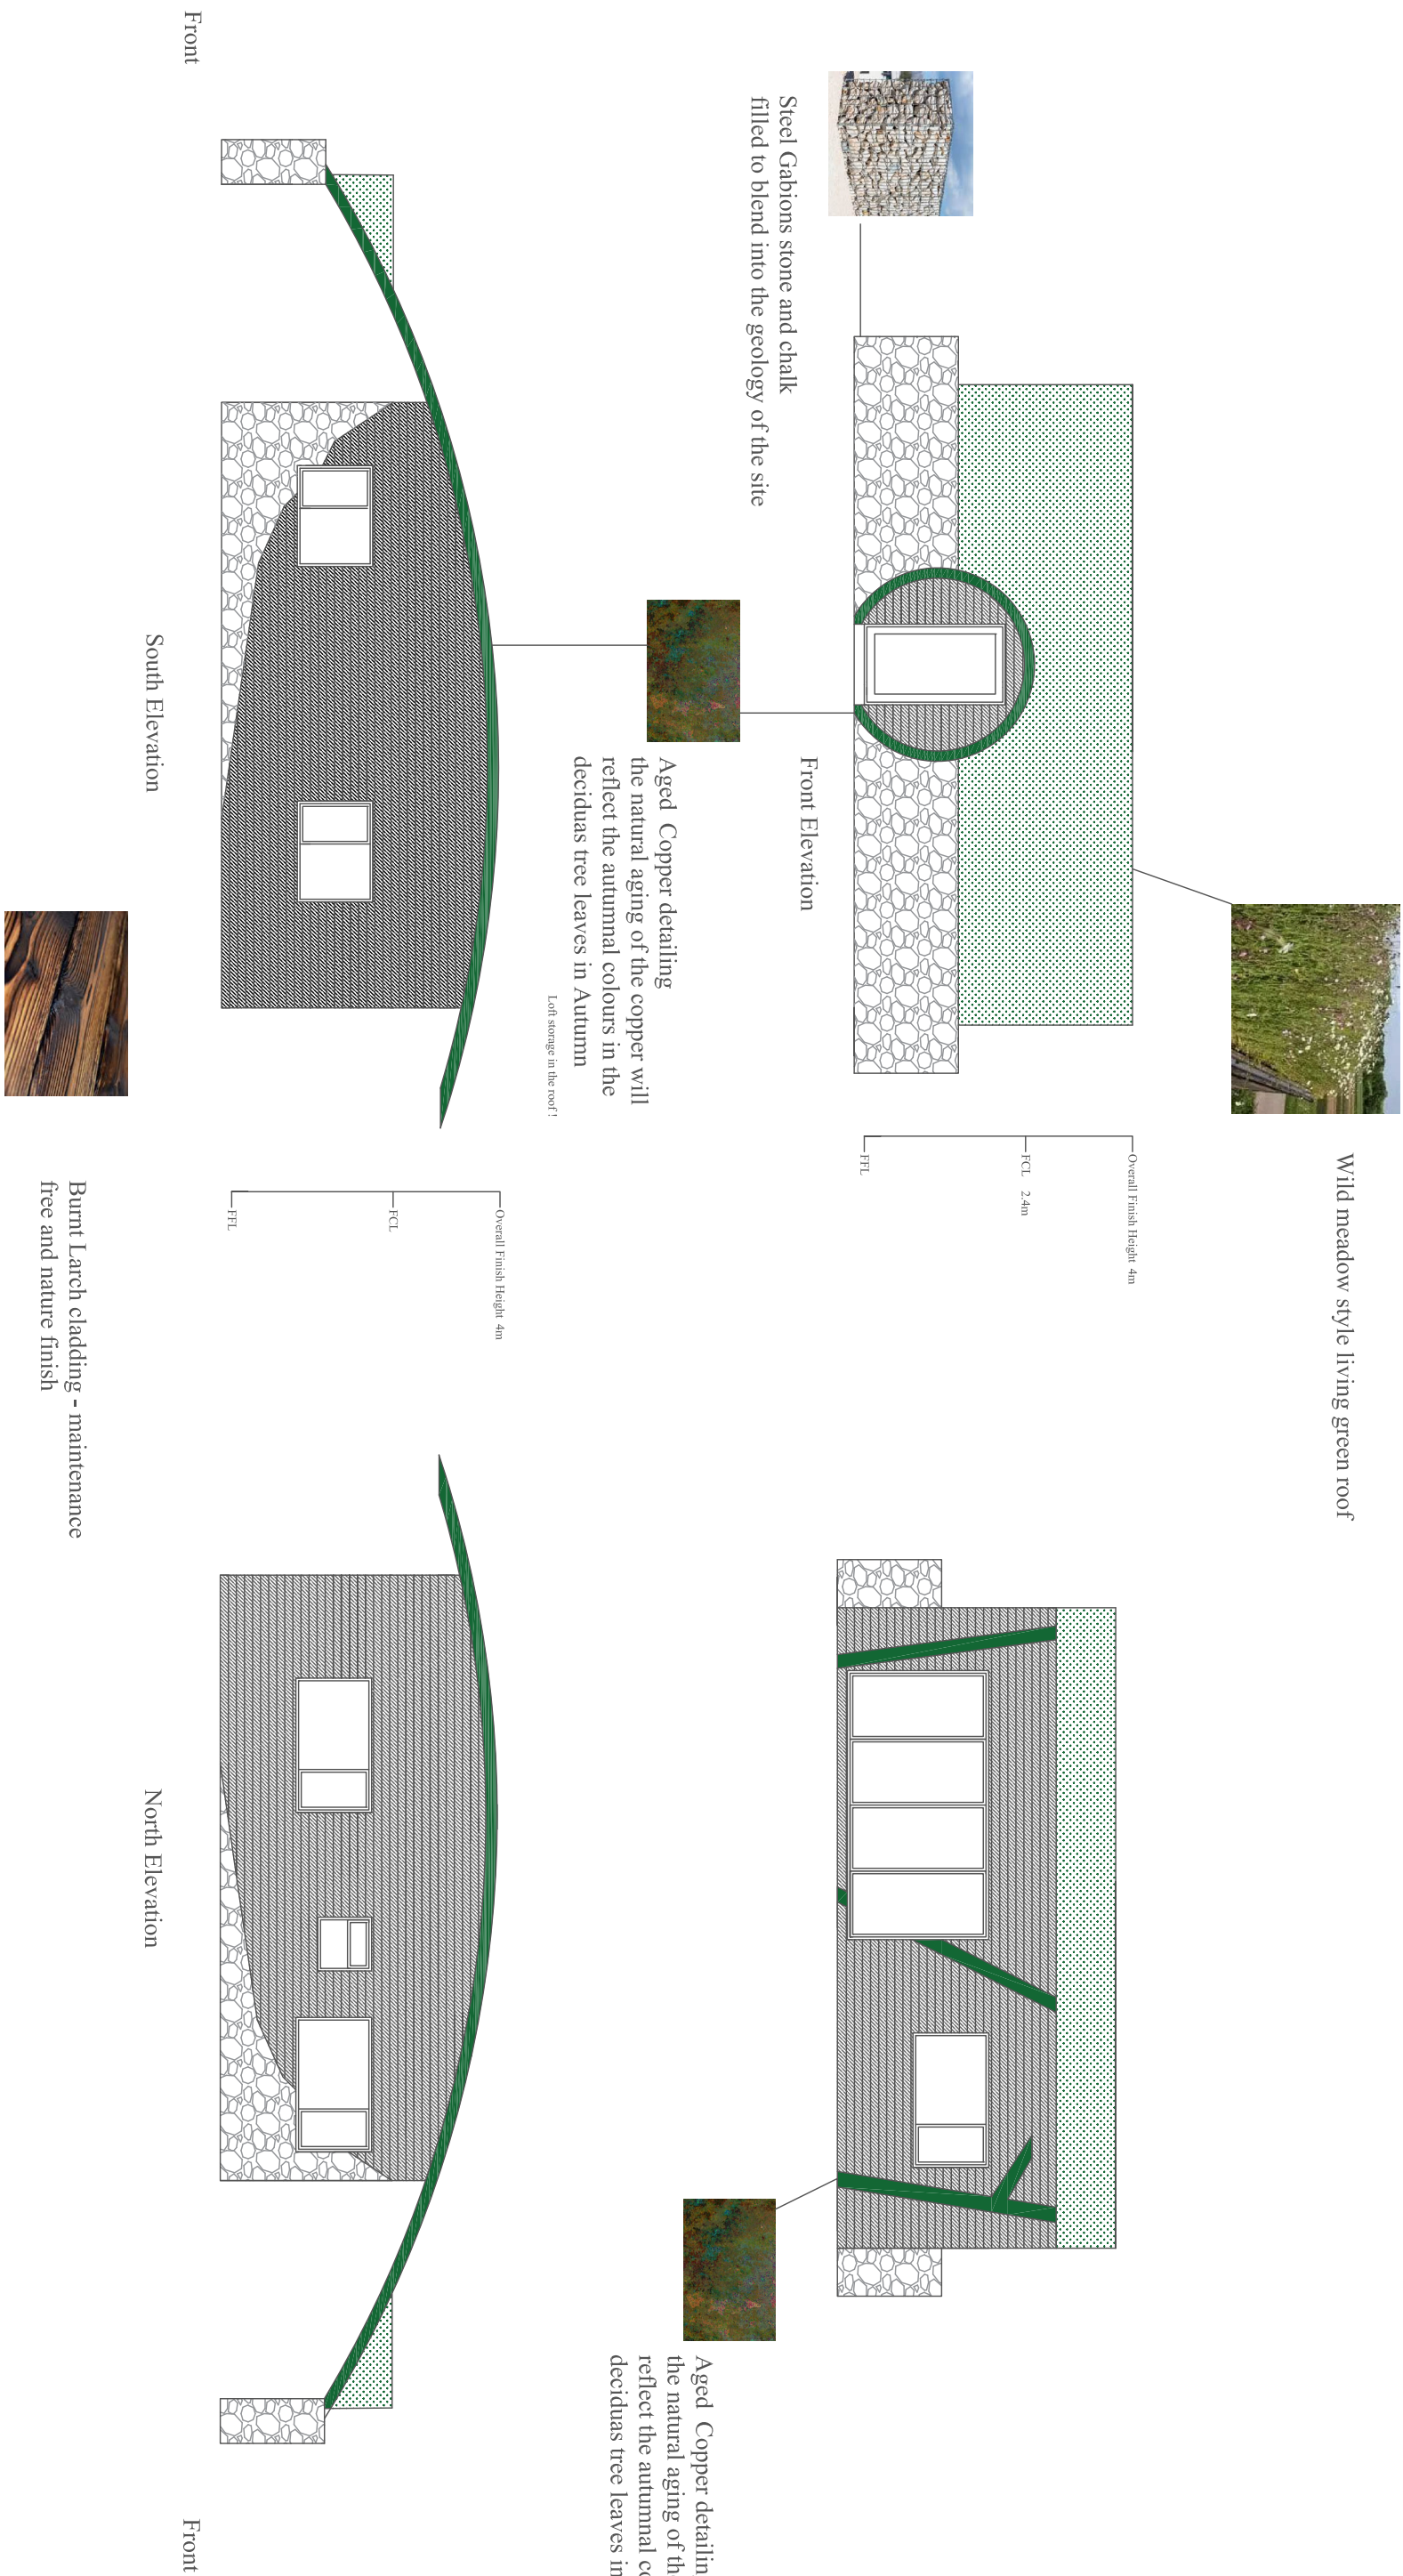


New Build Bungalow - Plot "THE DEN" - Rhod Ave Meopham
Proposed Floor Plans & Elevations

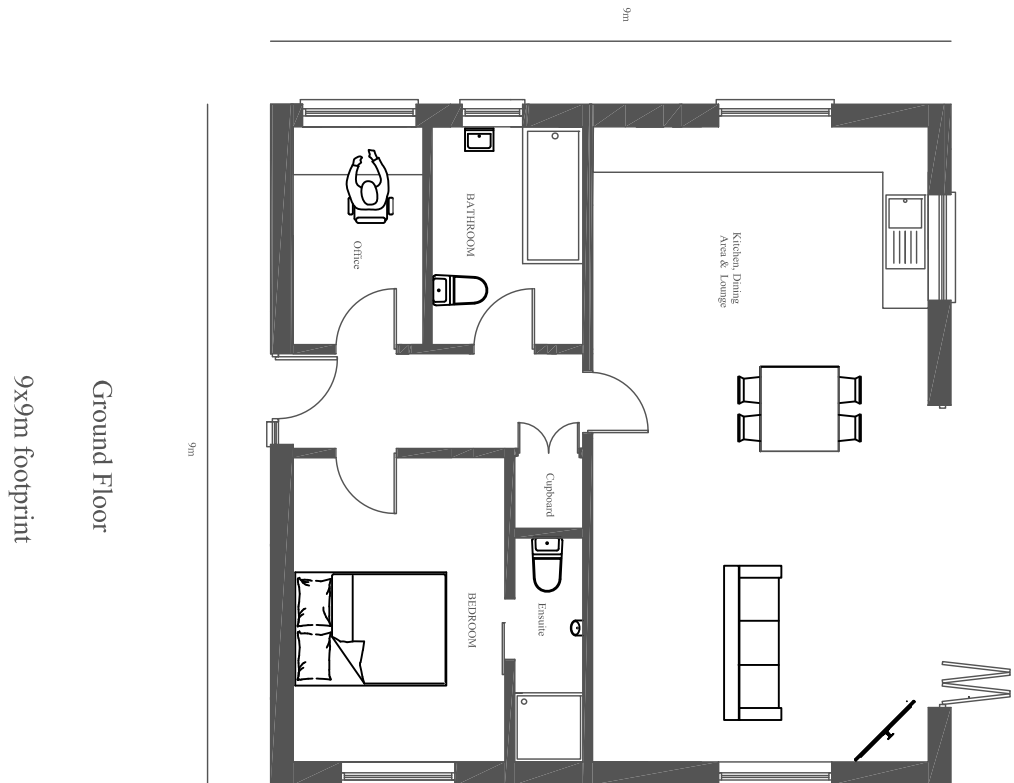

EvolutionBlue	
OFFICE: 01753 812610	
SOMERSET DRIVE, MINSTER EN SEA, ISLE OF SHEPPEY, KENT, ME19 2LQ	
KENT, 01753 812799	
CLIENT :	WORKS :
Pricol Radu	New 1 Bedroom
'The Den'	Bungalow
RHODDENDRON AVENUE	
Meopham, KENT	
DA13 0TT	
Drawing No. : DEN/PIPLANS/V1	Date : 07/05/2023
DESIGN	PLAN
	BUILD