




front elevation

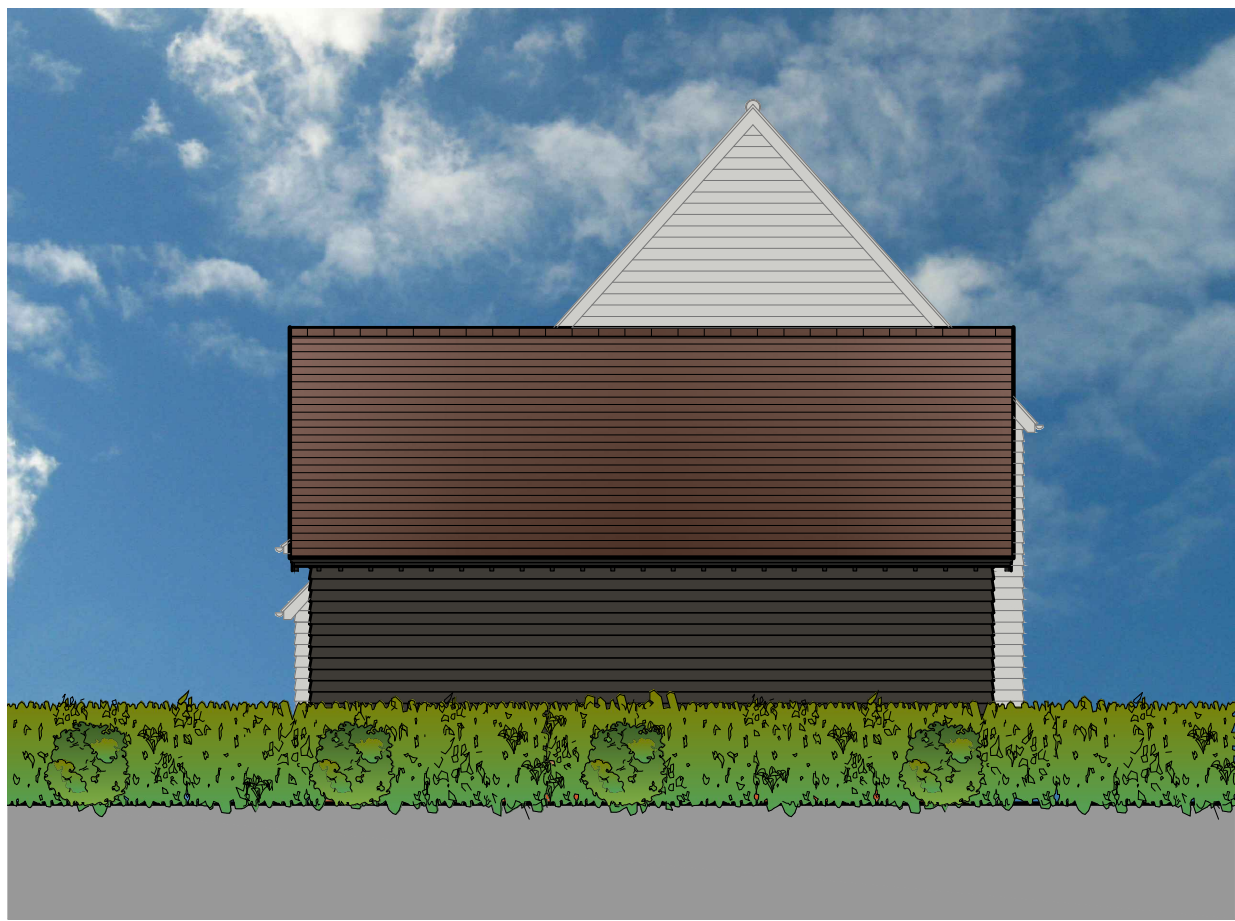

side elevation




rear elevation




south elevation

- new roof covering to be plain clay tiles, (Marley Eternit Acme Double Camber Antique Colour) on s/w battens
- new rafter ends to be exposed as per main barn, black stained, gutters to be fixed to rafter feet with brackets
- all gutters and down pipes to be Alutec Heritage range aluminium black painted fittings
- external walls to be clad with black stained timber feather edge boarding
- brick plinth to be rebuilt using Lamb's Bricks Chartwell Medium Multi Reds (H63T)
- all new windows and doors to be timber to match the existing details of the main barn
- roof window to be conservation style roof to match the ones on the main barn, set down within the roof construction
- glazed link between extension and barn to be timber framed window and door, with patent glazed shallow pitched roof
- existing external paving to be retained, new path and area outside doors, to be finished with shingle or similar loose material.

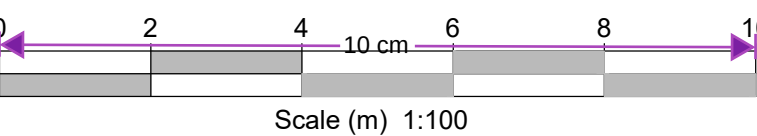

Although PDF files provide accurate printouts of what is on screen, small discrepancies can occur which may affect the sizes of scale drawings; check the size against the scale below and contact D+GP if you require a paper original

 

Figured dimensions are to be taken in preference to scaled dimensions, no work is to be put in hand until site dimensions have been checked and any discrepancies reported to the Architects.
The copyright of this drawing and design remains with The Duncan+Graham Partnership.

Revisions


.




proposed ground floor plan



side elevation (internal view)

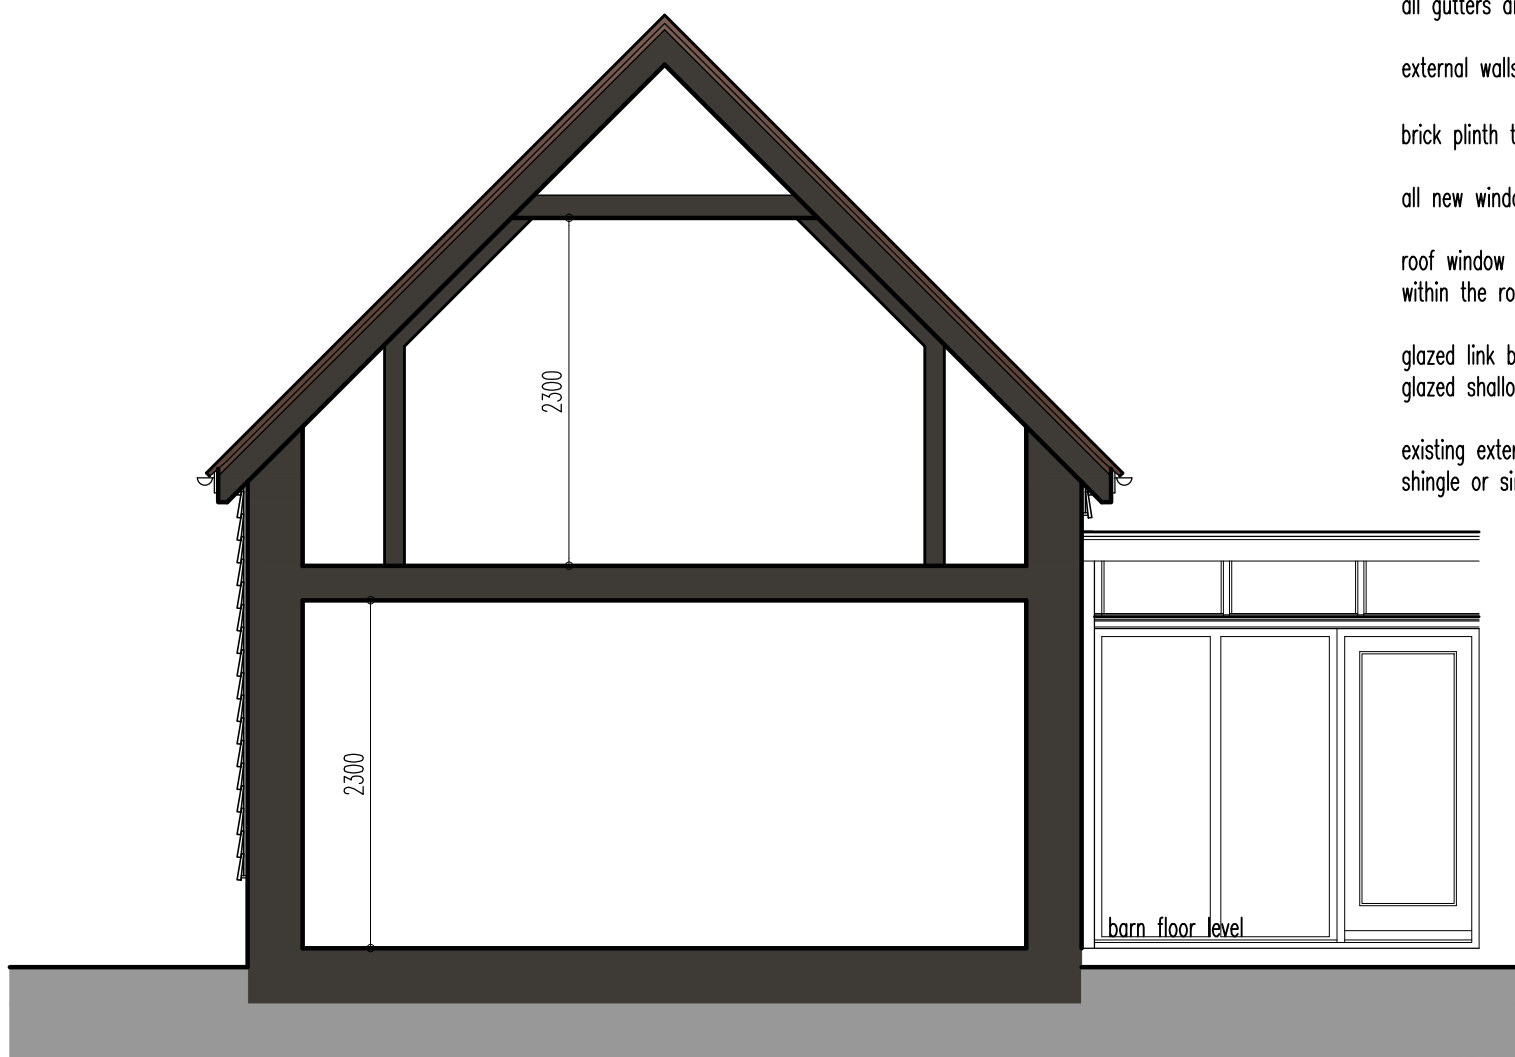

typical section

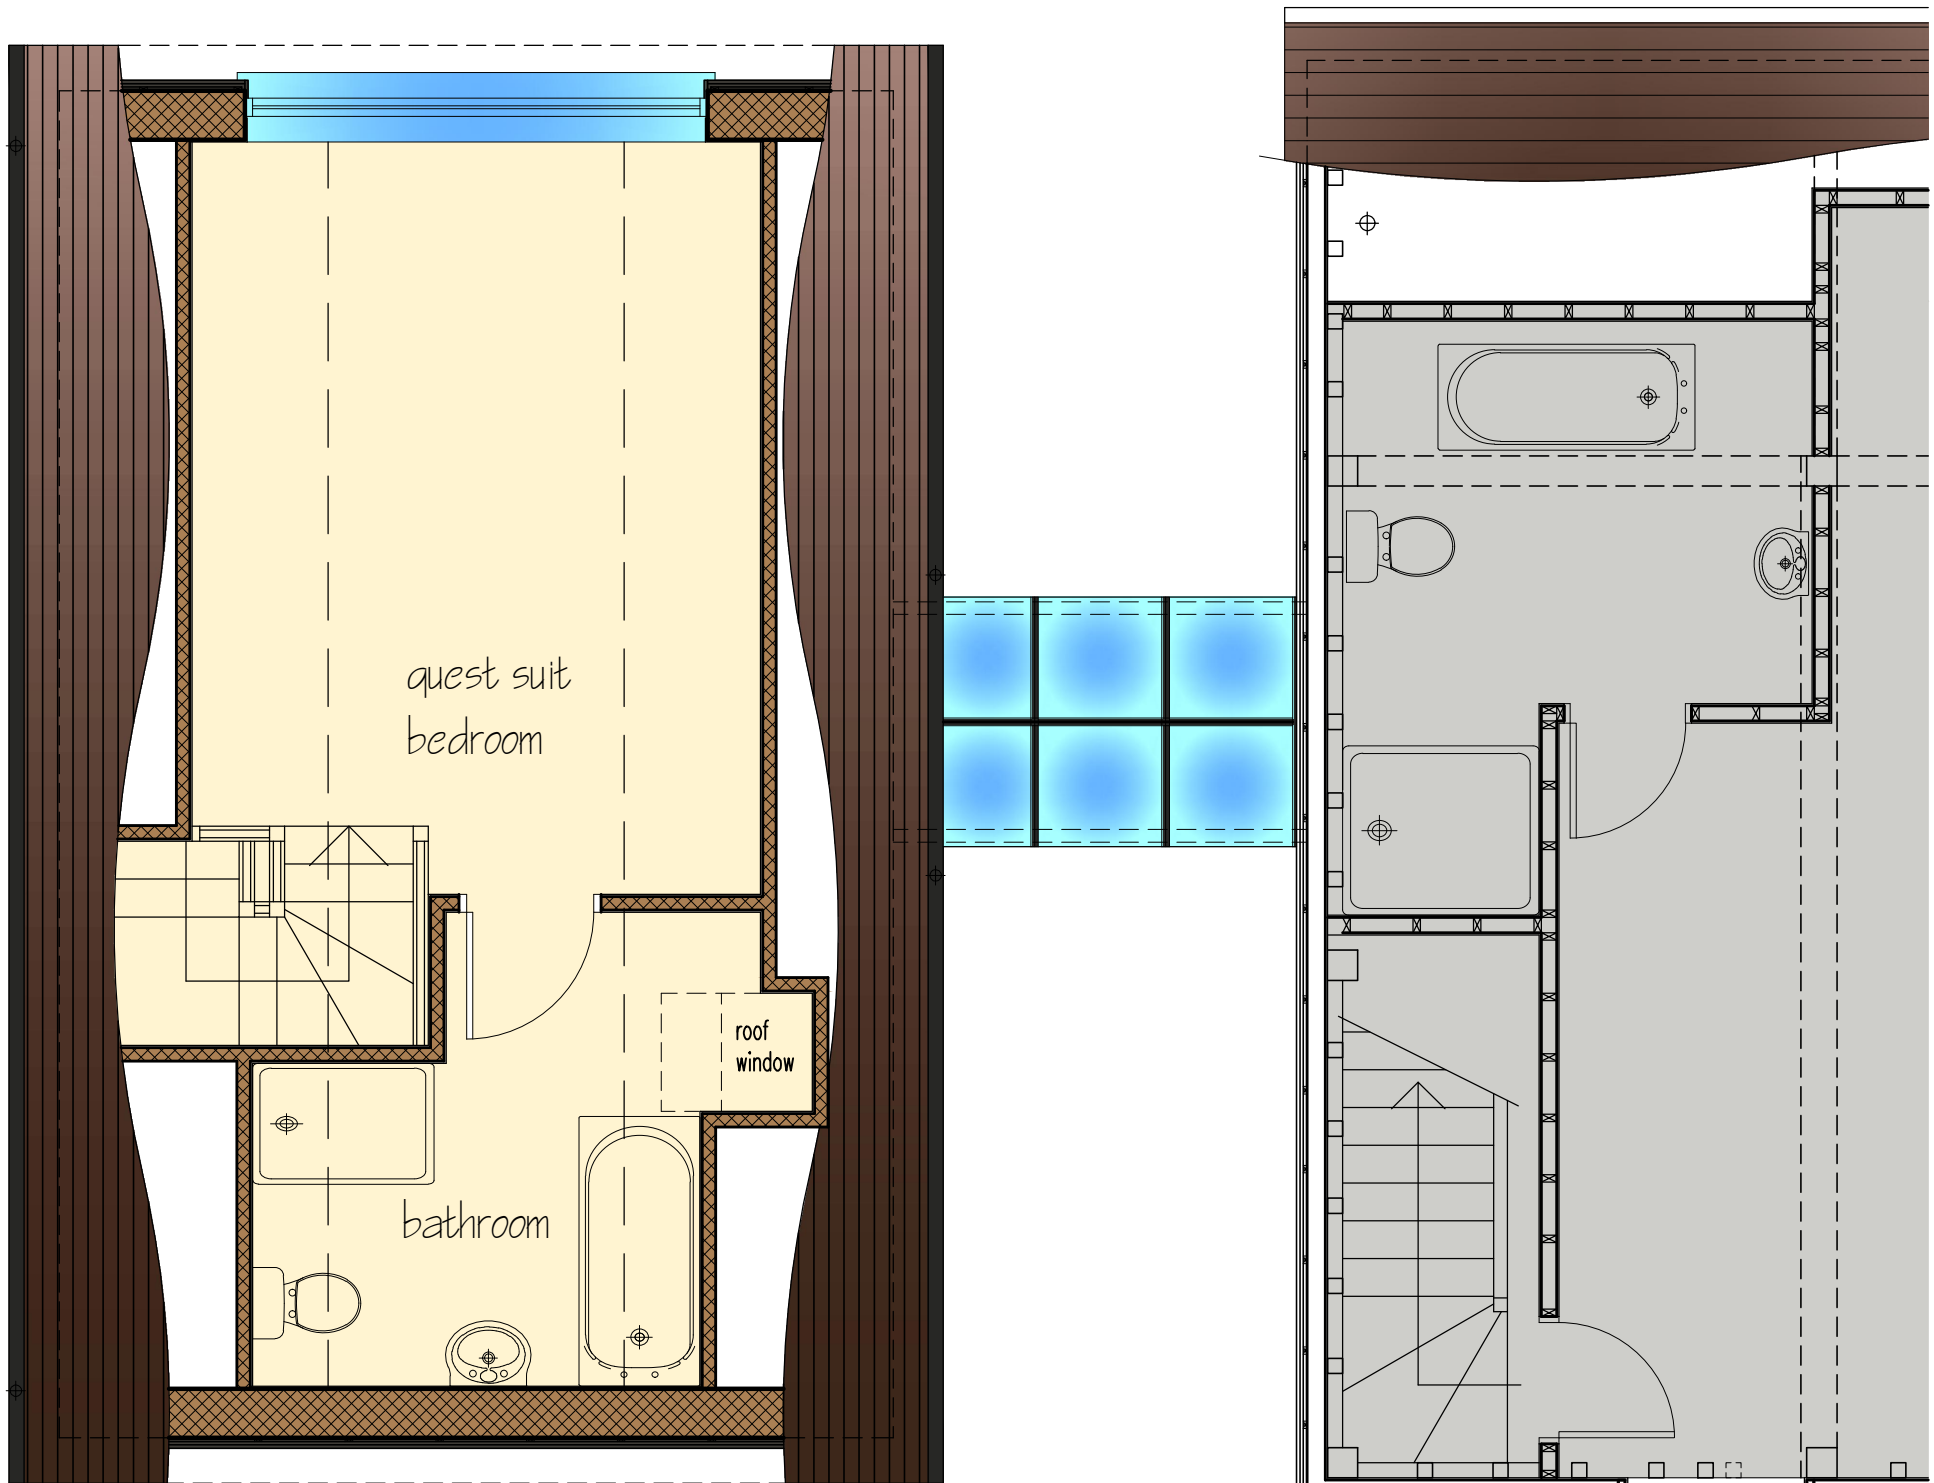

proposed first floor plan



Scale (m) 1:50

Job title

Extension

to

The Barn
Church Lane
Gravesend

for

Mr H Singh

Drawing title

PROPOSED SCHEME

plans and elevations

the duncan+graham partnership



8 Cecil Square Margate Kent CT9 1BD

Scale
1 : 100 & 50
Date
Nov 2024
Drawn
PAG

Job no

15.040

Dwg no

138

Rev

/

Original drawing size: A0 ☐ A1 ☒ A2 ☐ A3 ☐ A4 ☐ Other ☐