




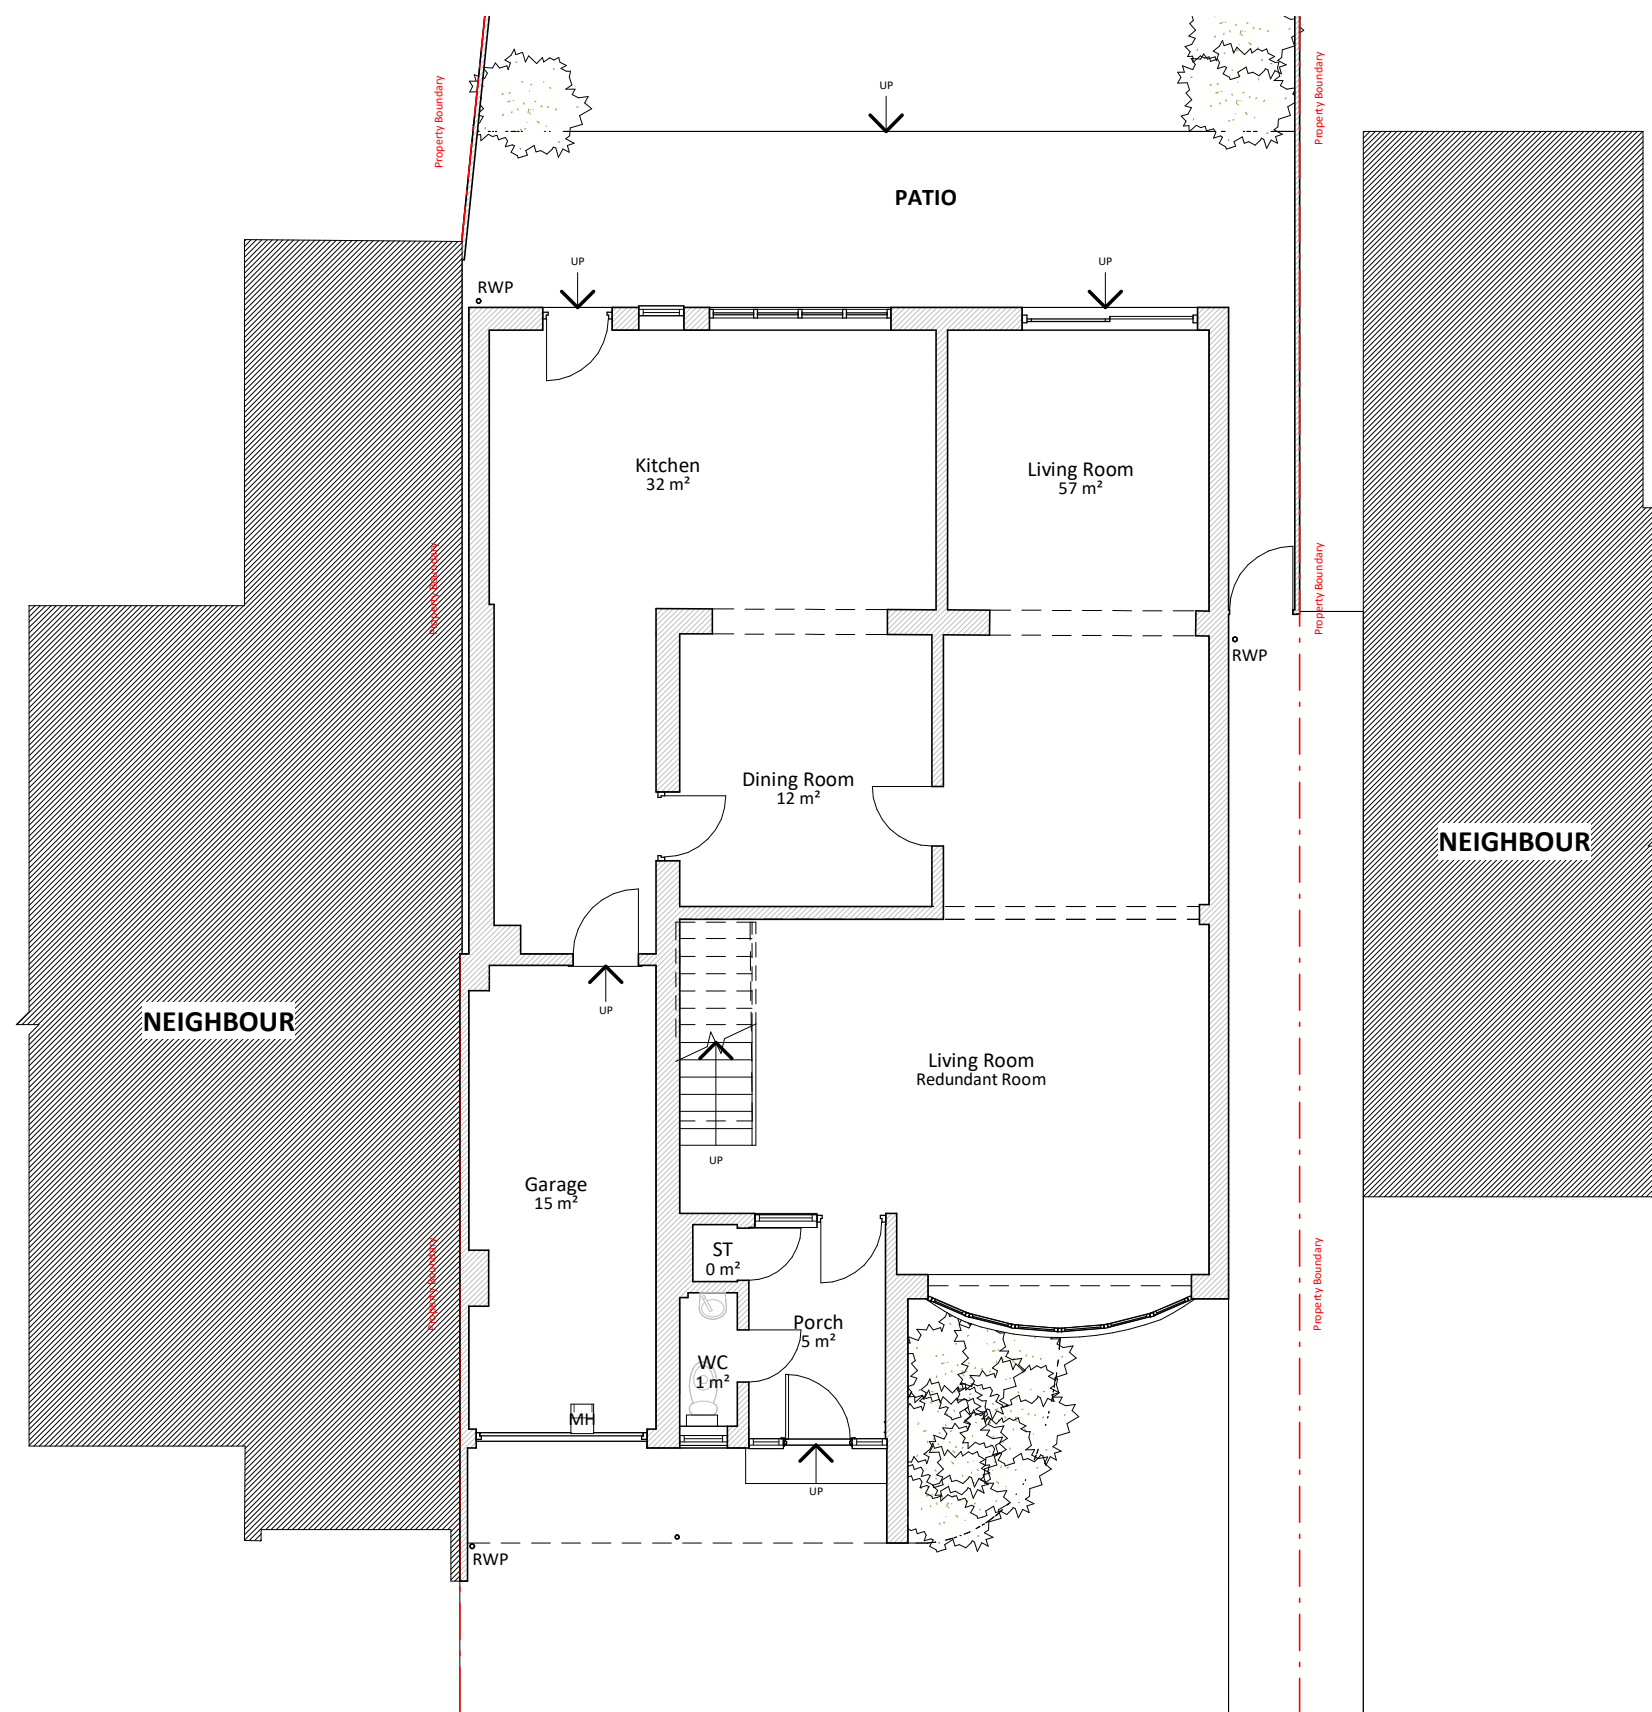


1 Existing Ground Floor
1 : 100

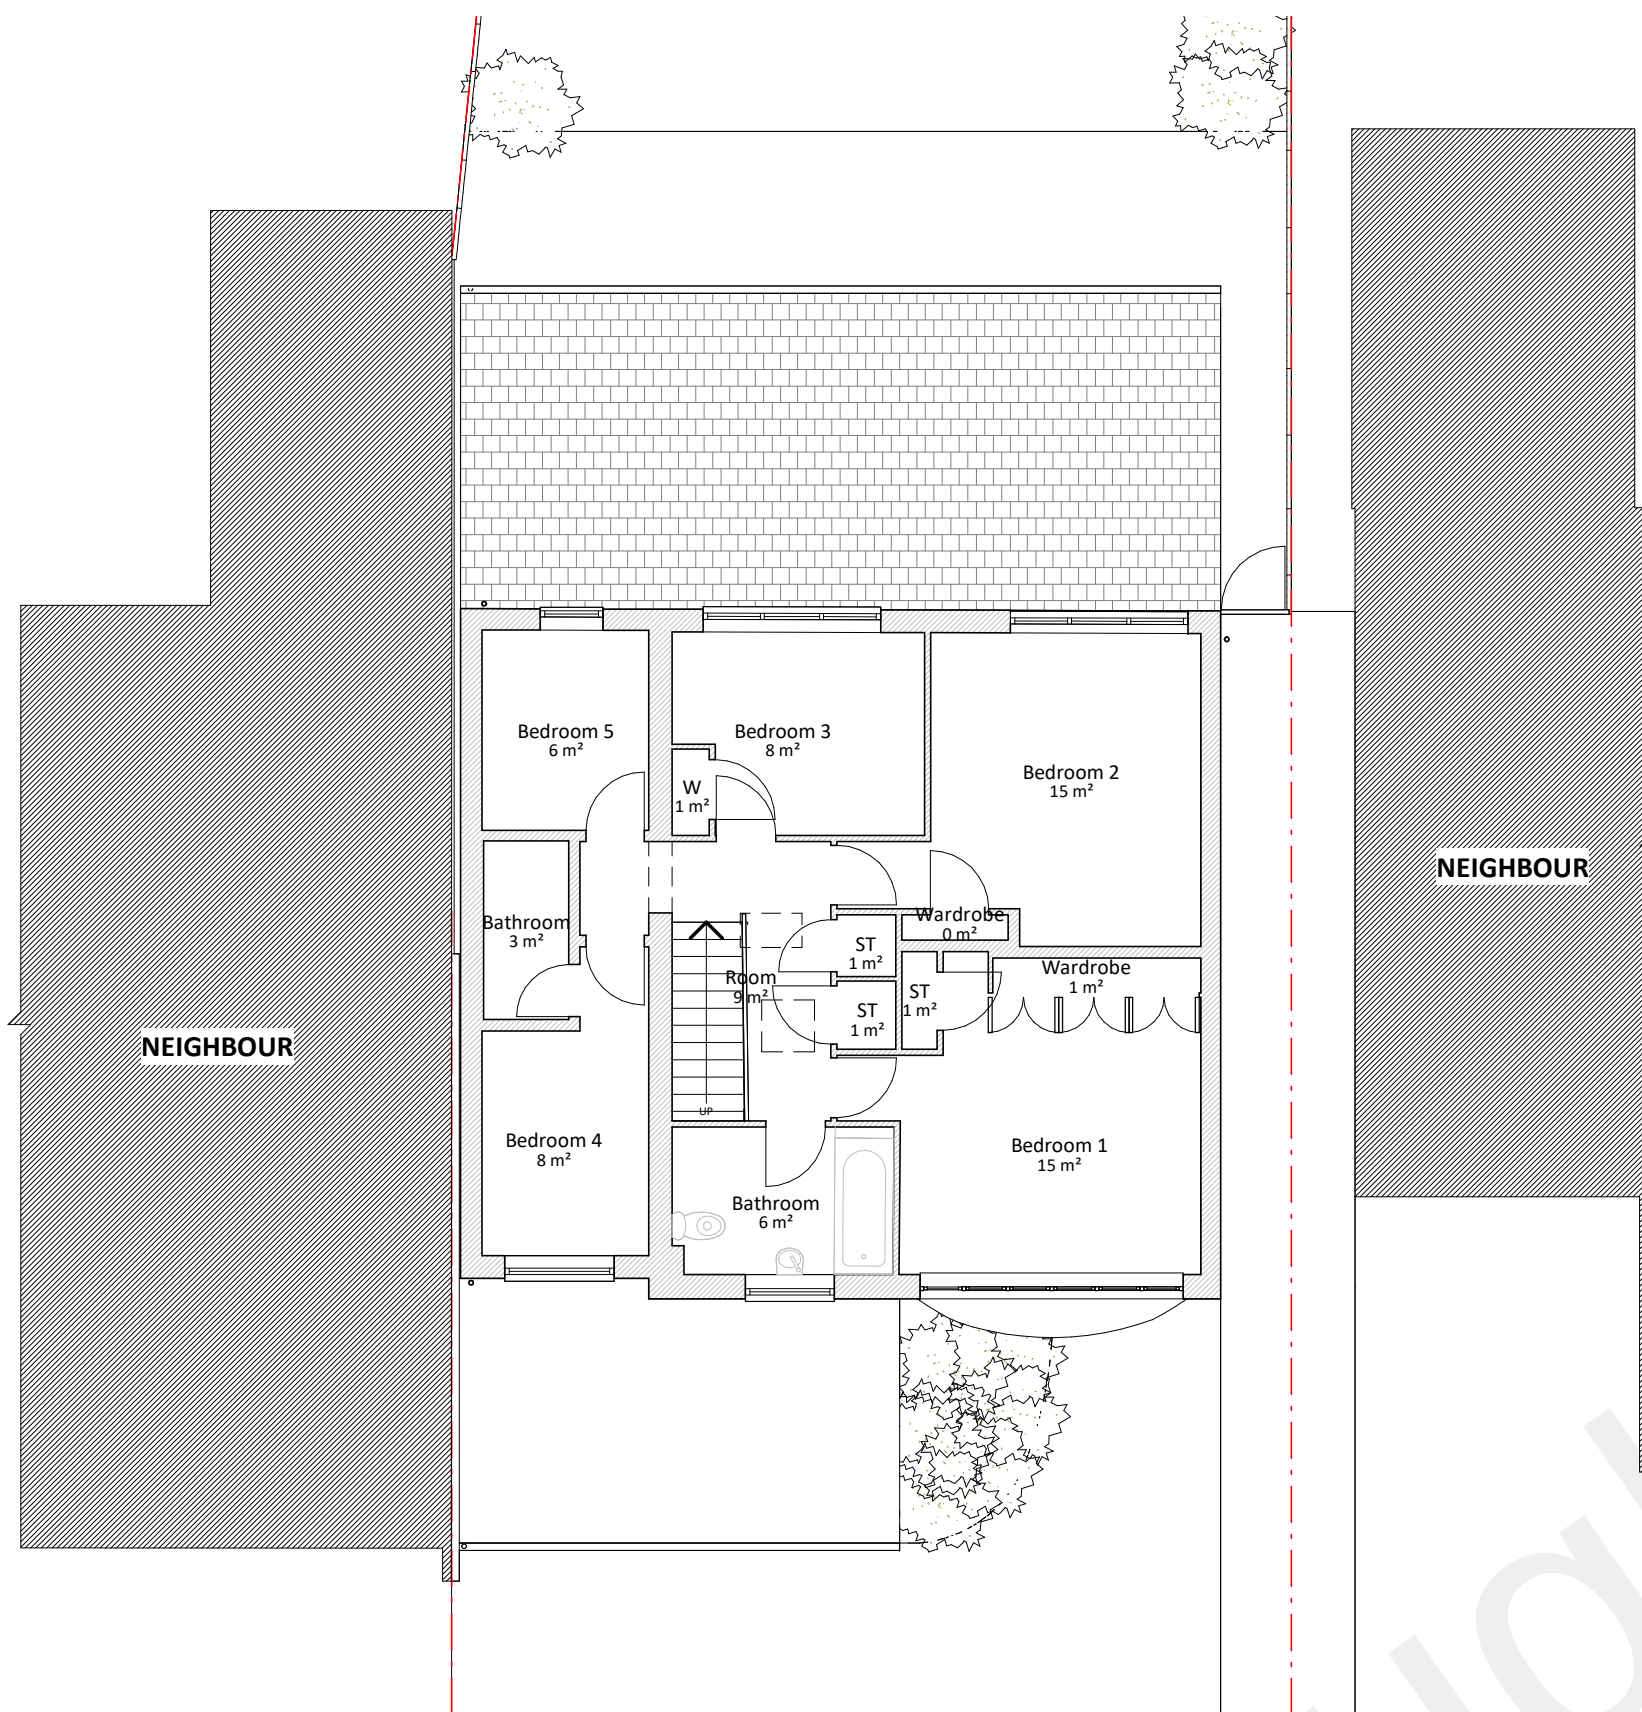


2 Existing First Floor
1 : 100

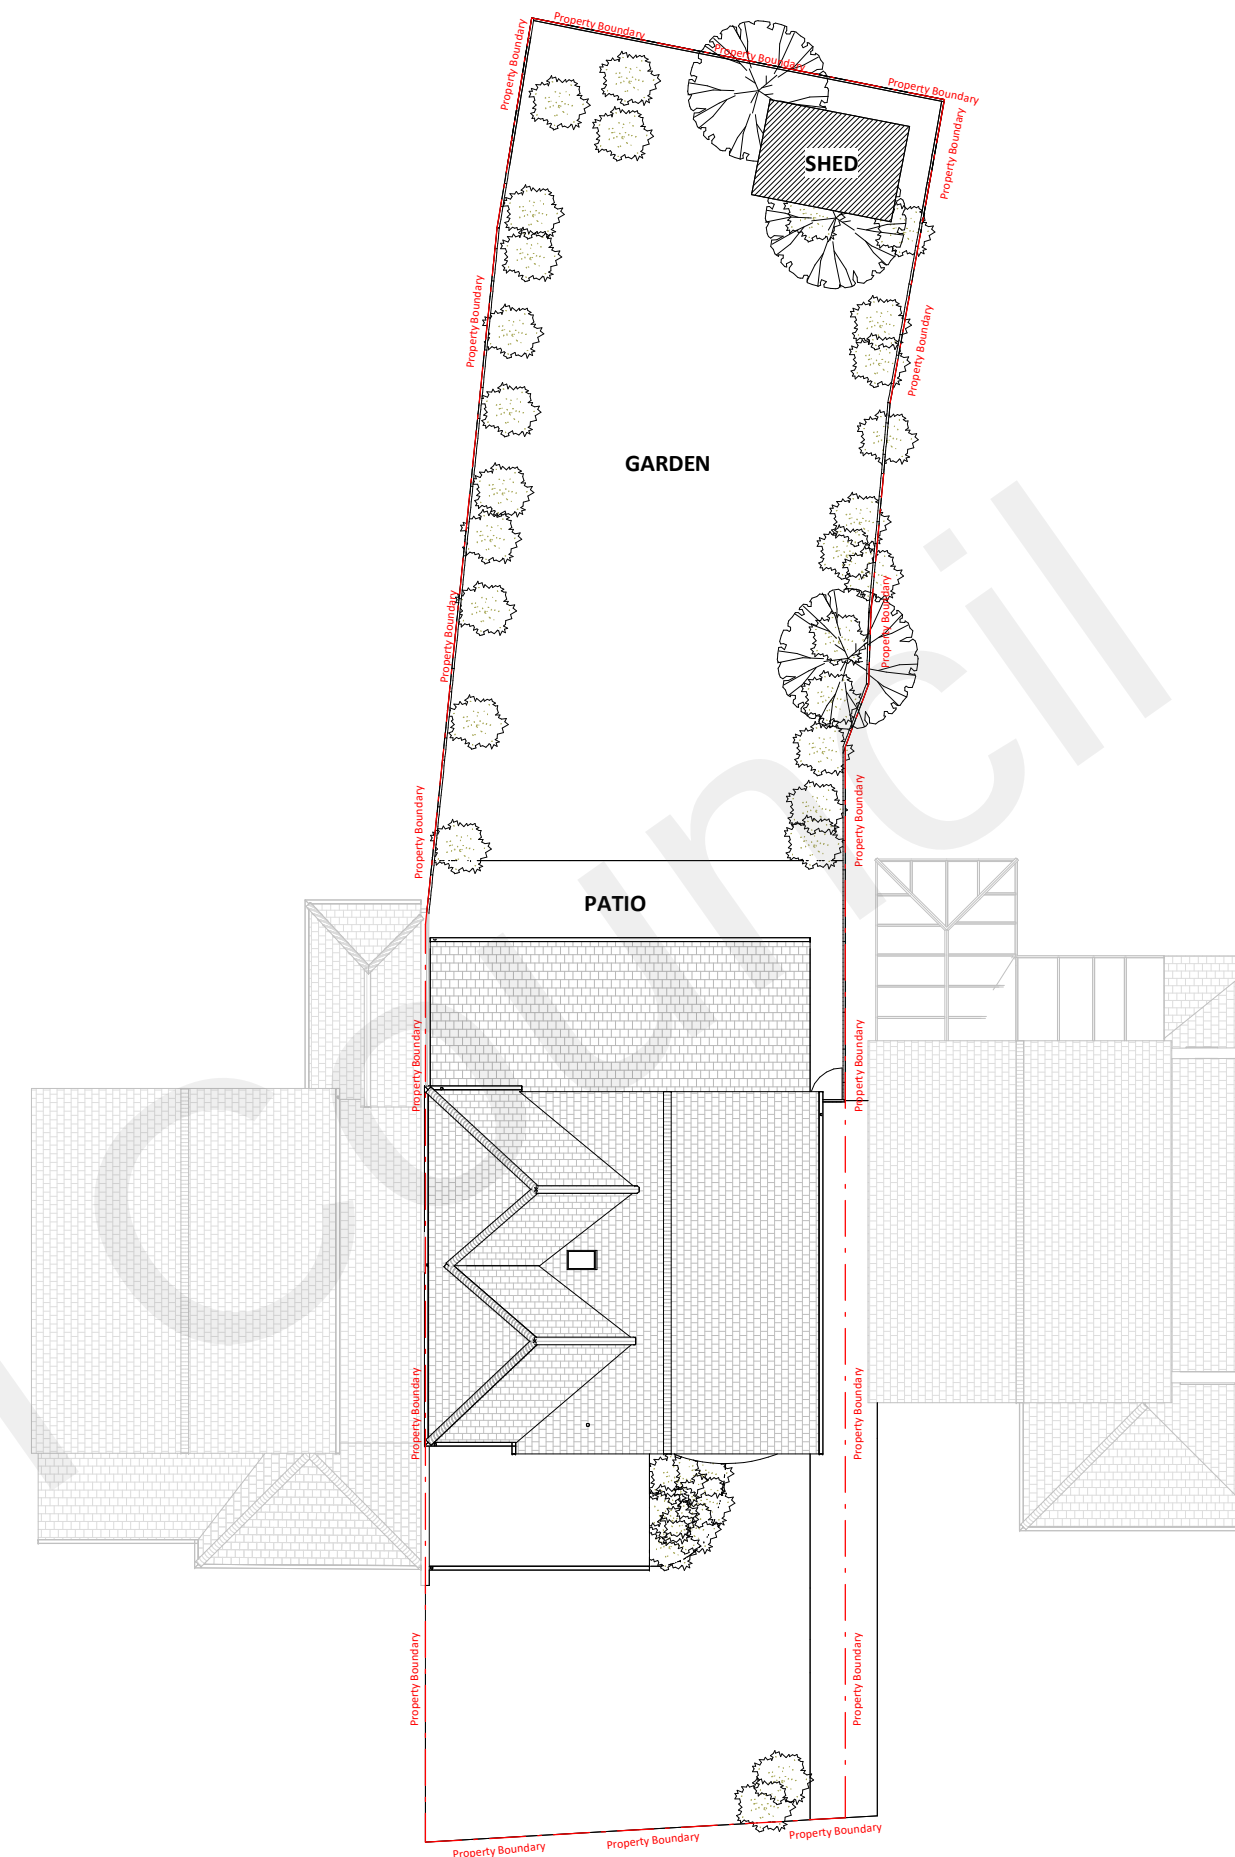


3 Existing Site
1 : 200

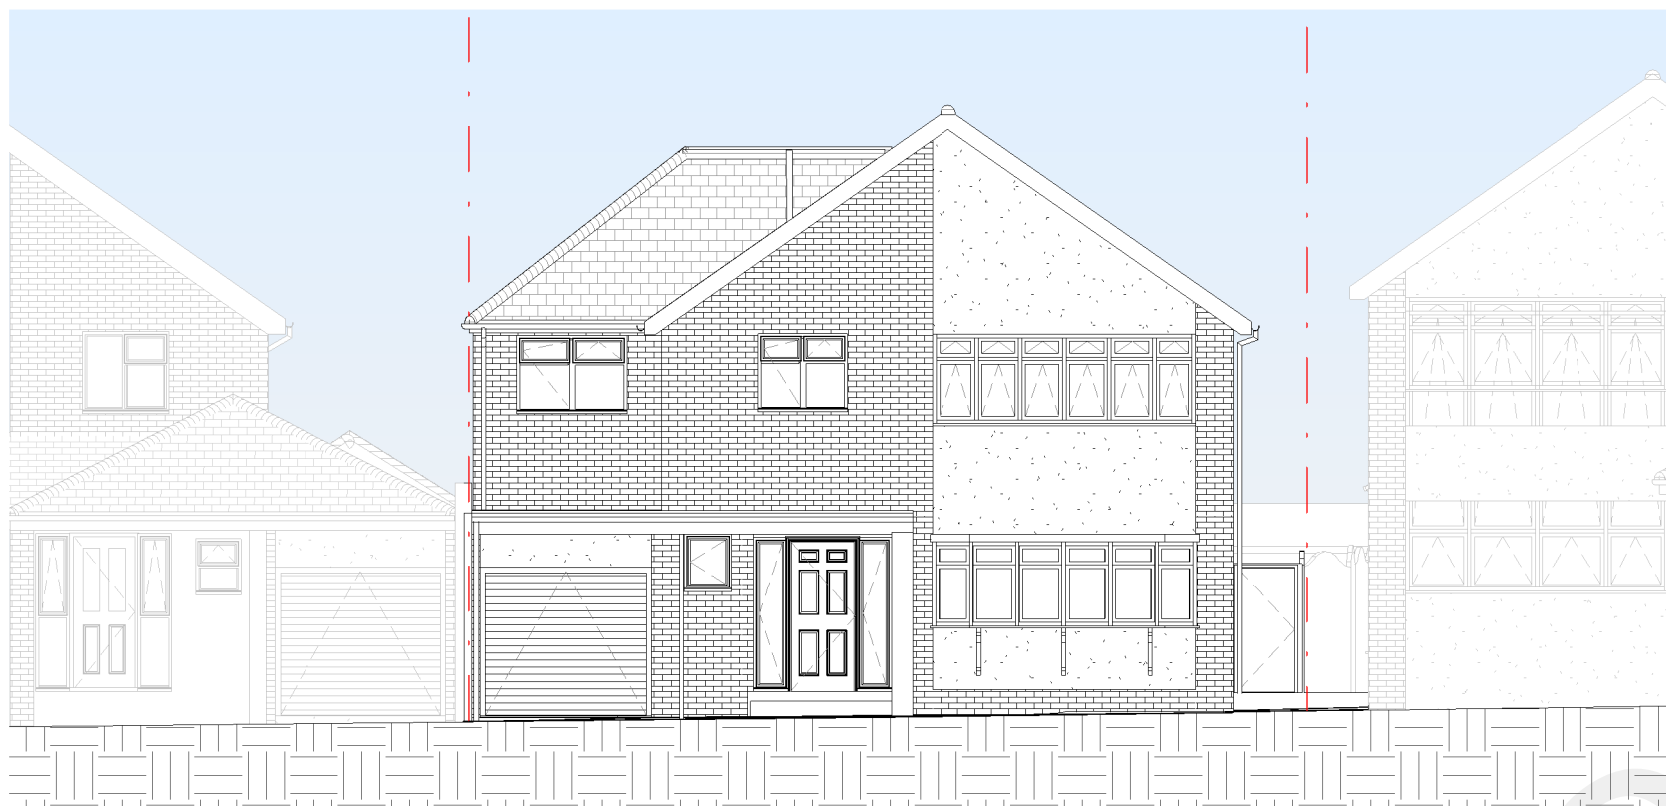


4 Existing Front Elevation
1 : 100

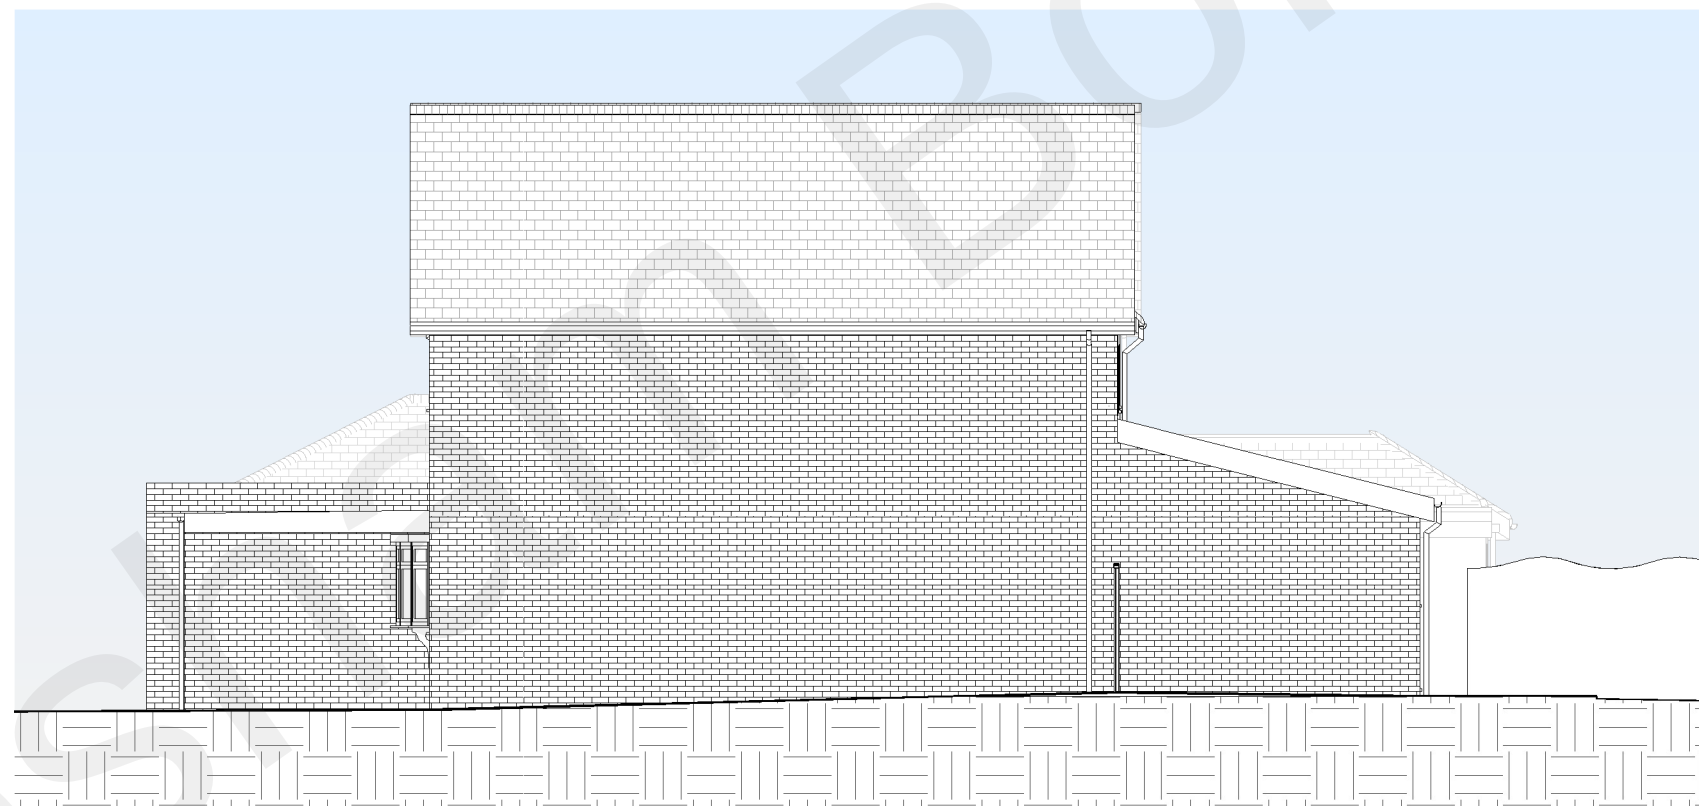

5 Existing RSH Elevation
1 : 100

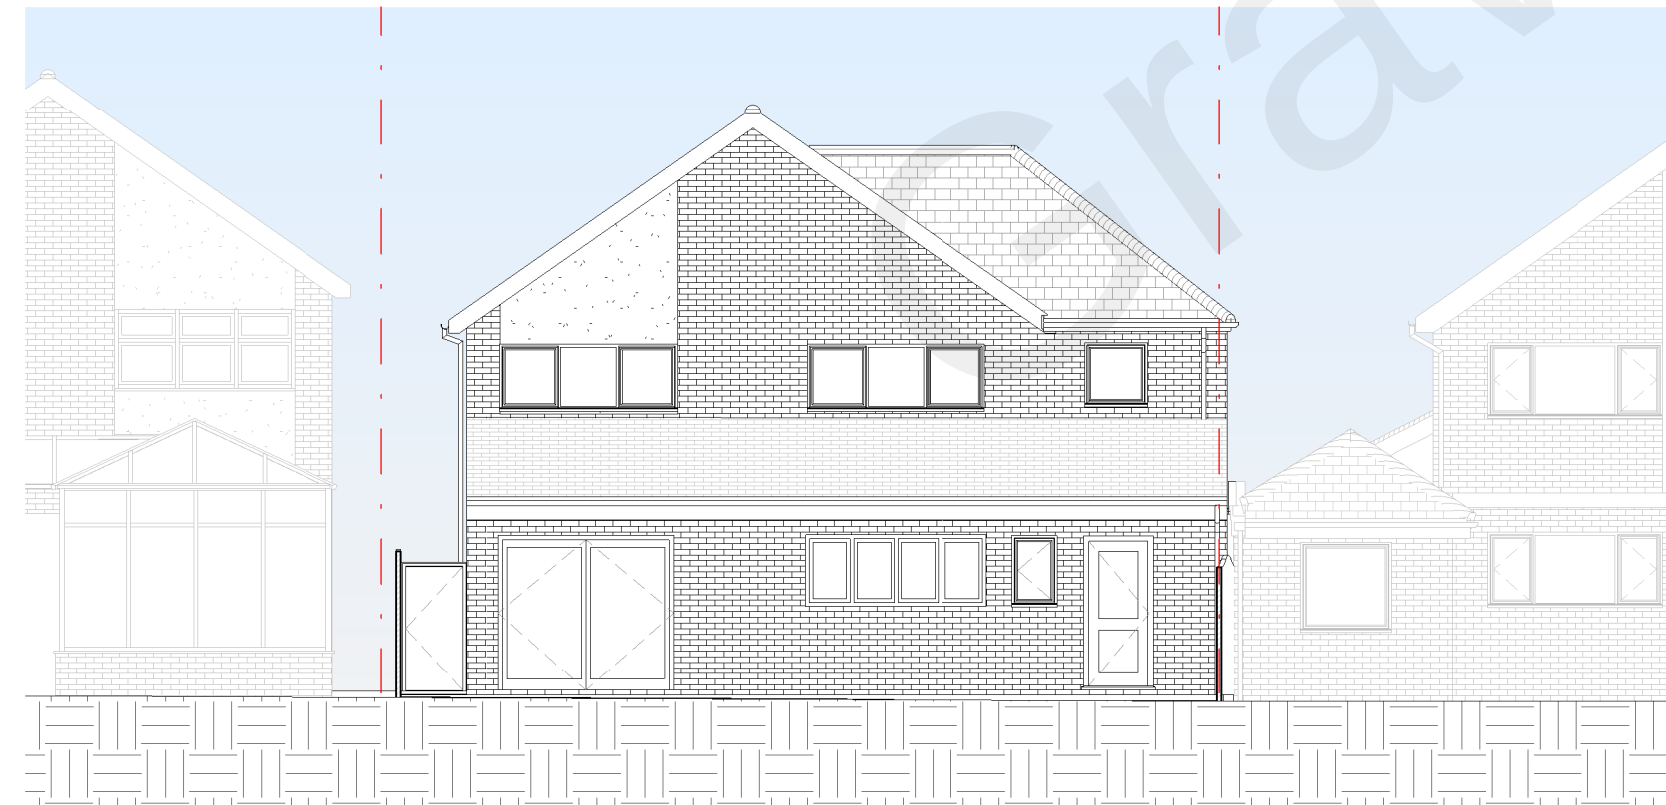

6 Existing Rear Elevation
1 : 100

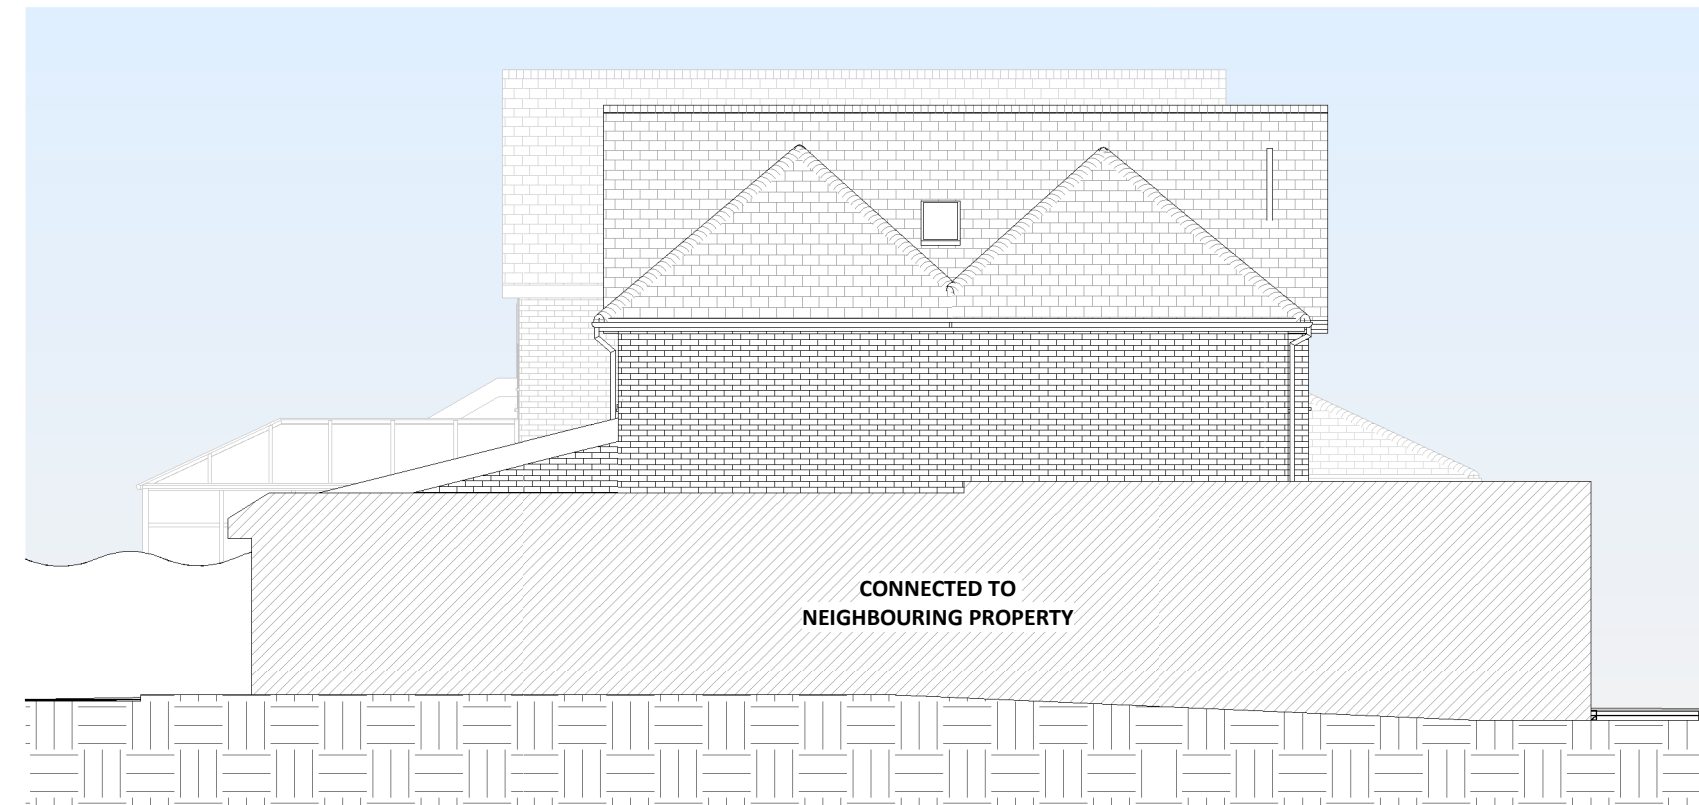


7 Existing LSH Elevation
1 : 100



8 3D VIEW

© This drawing is the property of Bluelime Retail Ltd who retain the sole copyright of its contents & it may not be reproduced in part or in whole without written permission

- DRAINAGE STORM NEW
- DRAINAGE STORM EXISTING
- DRAINAGE STORM EXISTING REMOVED
- DRAINAGE FOUL NEW
- DRAINAGE FOUL EXISTING
- DRAINAGE FOUL EXISTING REMOVED
- DRAINAGE COMBINED NEW
- DRAINAGE COMBINED EXISTING
- DRAINAGE COMBINED EXISTING REMOVED

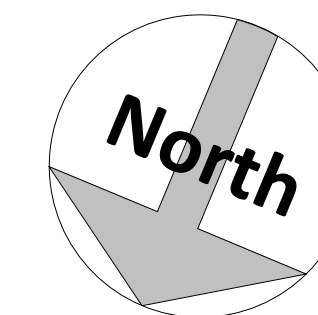

Amendments :			
Rev	Desc	Date	Description
A		16/06/2021	Revised to suit planner comments

Project :

H.Chima
3 Farmcroft, Gravesend, Kent, DA11 7LT

Title :
Planning Drawings
Existing Layouts and Elevations

Bluelime Retail Ltd /
Bluelime Home Design LLP.
Design, Project
Management, Build



Thames Innovation Center,
Veridion Way, Veridion
Park, Erith, Kent DA18 4AL

Tel: 01322 521026

3 Farmcroft

Drawn by : AE	Scale : As indicated	@ A1 Date : 06/16/21
------------------	-------------------------	-------------------------

Drawing number : BL/DRG/16/06/21/ 03	Rev : A
---	------------

Do not scale from this drawing. Dimensions to be checked on site.

1 0 1 2 3 4 5
SCALE 1:100 m

16/08/2021 11:26:41