


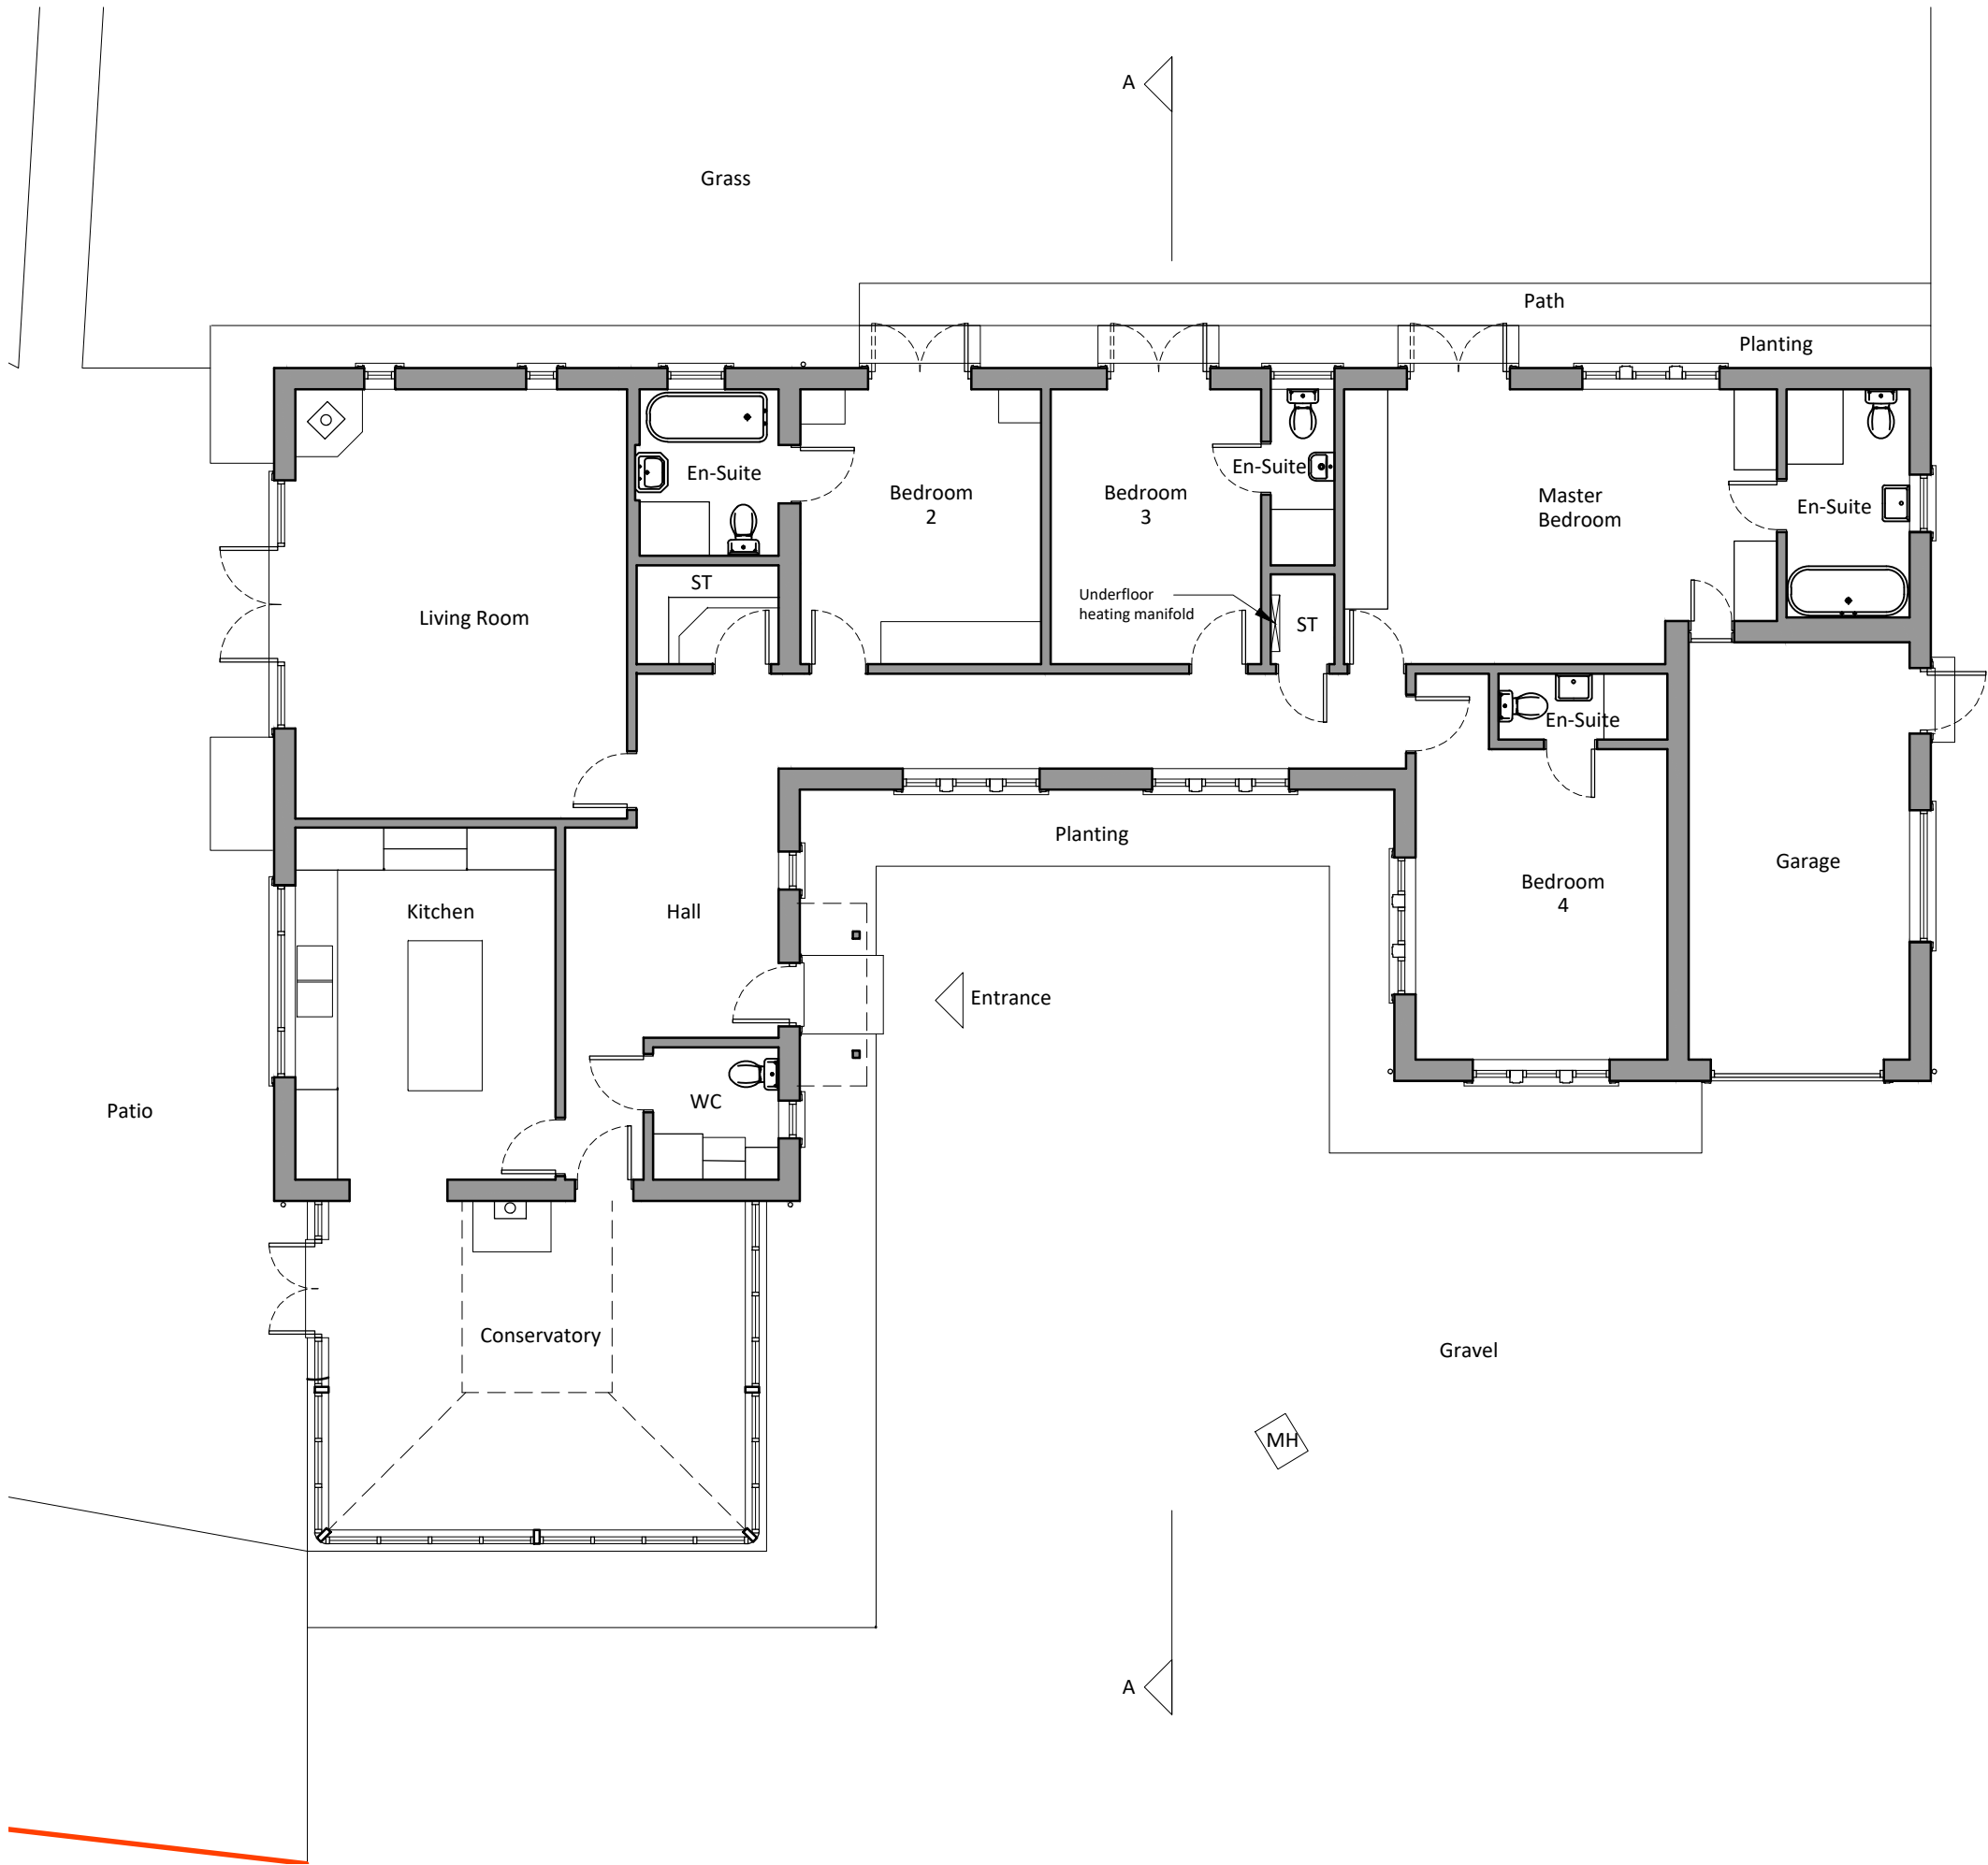

Existing Floor Plan
1:100



2 The Parade, Ash Road, Hartley
Longfield, Kent DA3 8BG
Tel: 01474 703705
www: gsplanning.uk
Email: office@gsplanning.uk

Project Title Halfacre, Round Street, Kent, Sole Street DA13 9BA		Job No 4112
Drawing Title Existing Floor Plan	Drawing No 03	Revision -
Date 29.04.2024	Drawn by DA	Checked by ON
Scale 1:100@ A3	Note GEA: 246.26m ² GIFA: 220.06m ²	

