





This drawing is protected by copyright and must not be copied or reproduced without the written consent of Penfold Project Services

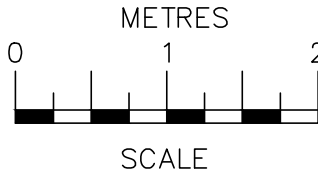

SCALE BAR @ 1:50

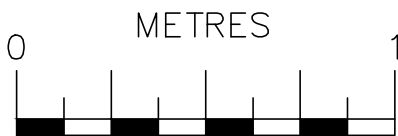

SCALE BAR @ 1:20

CONSTRUCTION NOTES

- GENERAL**
- All timbers to be treated with an approved preservative.
 - All dimensions and setting out to be checked prior and any discrepancies discussed and agreed with Client or Penfold Project Services prior to commencement of construction.

- ROOF**
- Self finished felt
 - 19mm ply deck
 - 50 x 100mm rafters/joists @ 400mm ccs
 - 2no 50 x 100mm timbers forming support to rafters
 - 2no layers 9mm Supalux fitted with staggered joints
 - 175mm timber or uPVC fascias, barge boards, etc

- WALLS**
- Facing brick to match main dwelling
 - R15A (100 x 140mm) pc lintel over door opening
 - DPC minimum 150mm above ground level.

- FOUNDATIONS**
- 150mm deep concrete base
 - 150mm hardcore

- DOORS**
- 2no 1981 x 762mm FD60 doors and frames

R15A (100 x 140mm) pc lintel over door opening

15/03/22	A	Scale bars added
Date	No	Revision

Penfold Project Services

Epmarket, Wrotham Road, Meopham, Kent, DA13 0JH
Telephone: 01474 816690
e-mail: apenfold448@btinternet.com


Job Title: 80A & 82A PARROCK STREET
GRAVESEND
KENT
DA12 1QF

Dwg Title: CYCLE STORE DETAILS

Scale: 1:50 & 1:20 @ A2


Dwg No.: 09A

Date: March 2022

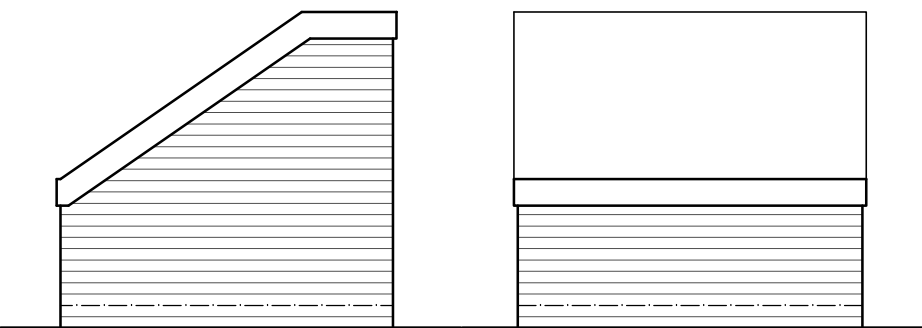


SIDE ELEVATION
(1:50)


REAR ELEVATION
(1:50)

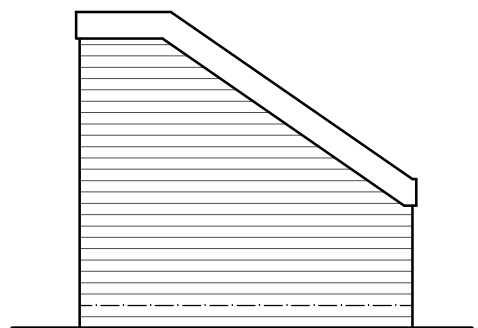


SIDE ELEVATION
(1:50)

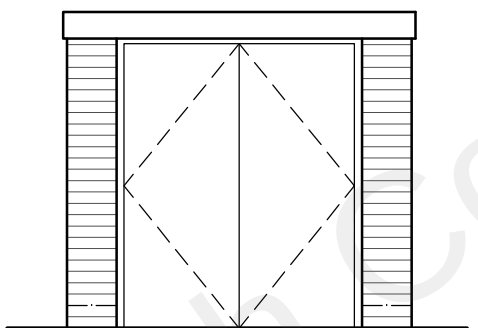

FRONT ELEVATION
(1:50)

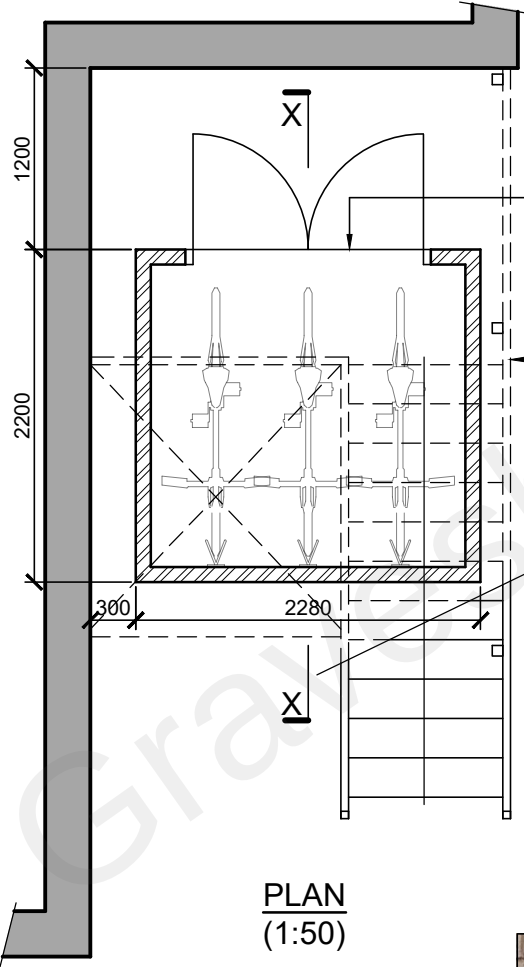

PLAN
(1:50)

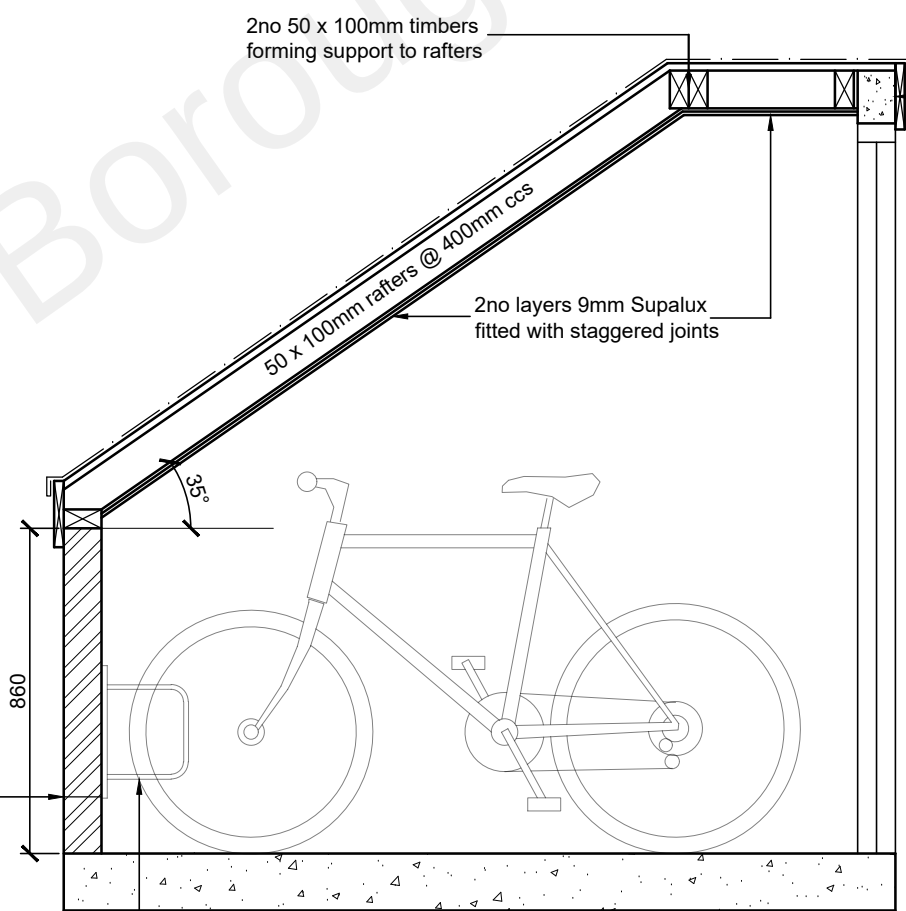

SECTION X-X
(1:20)



wall mounted cycle rack