



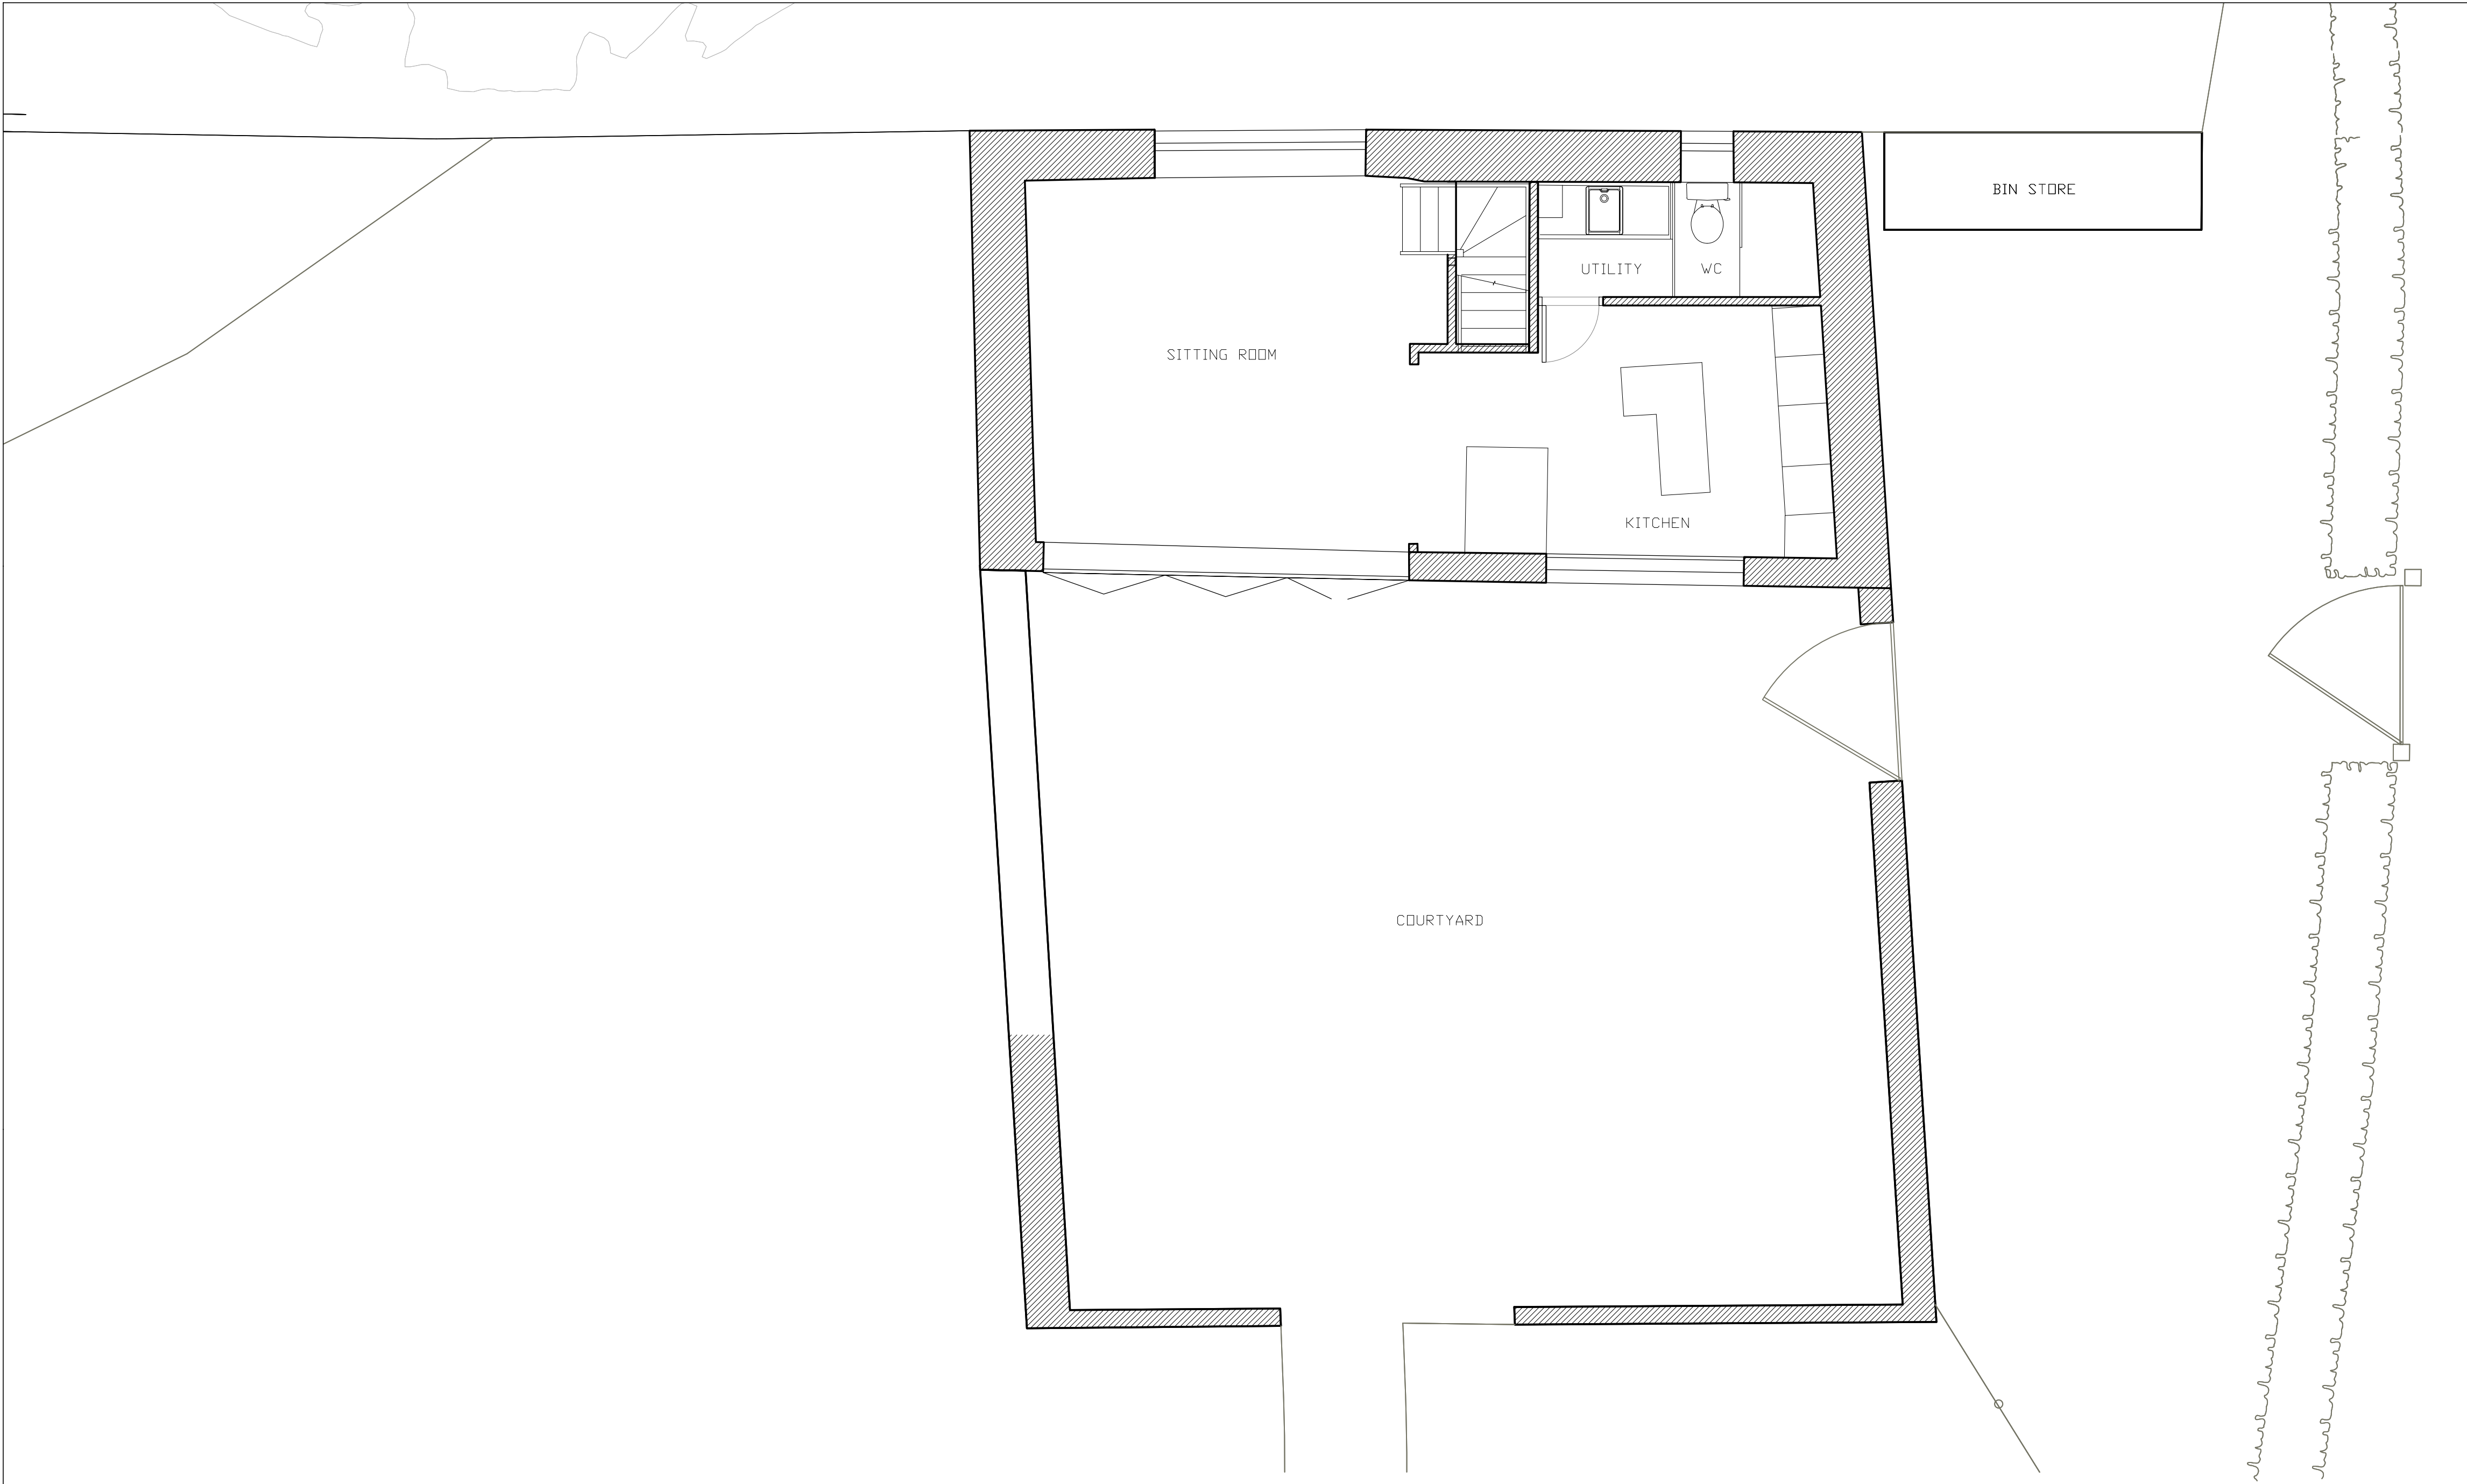

01 - EXISTING GROUND FLOOR PLAN

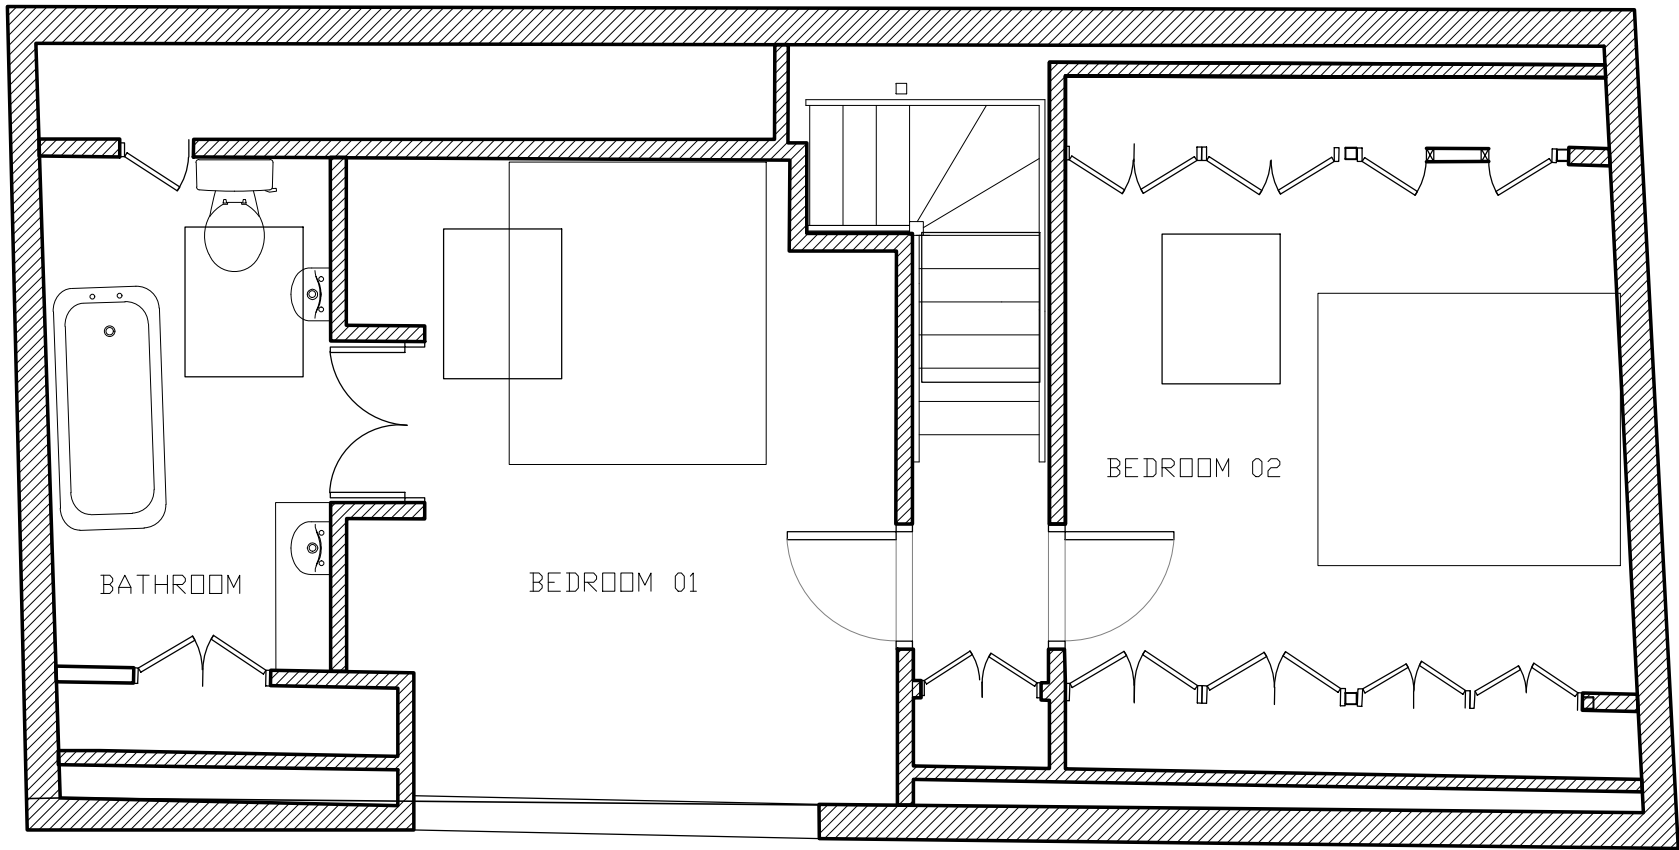

02 - EXISTING FIRST FLOOR PLAN

SCALE BAR

1:50@A1 - 1:100@A3

0m0.5m1m2m5m

5m

N

revision				date		amendment	
KNOWLES WHITTINGHAM KNOWLES WHITTINGHAM LTD www.knowleswhittingham.co.uk katie@knowleswhittingham.co.uk frances@knowleswhittingham.com <td colspan="6"> KNOWLES WHITTINGHAM - Do not scale from this drawing - All dimensions to be checked on site by the Contractor - And such dimensions to be their responsibility - Report all drawing errors and omissions to the Architect - All dimensions in millimeters unless noted otherwise - If in doubt ask Contract Administrator </td>		KNOWLES WHITTINGHAM - Do not scale from this drawing - All dimensions to be checked on site by the Contractor - And such dimensions to be their responsibility - Report all drawing errors and omissions to the Architect - All dimensions in millimeters unless noted otherwise - If in doubt ask Contract Administrator					
job title							
CAMER STUDIO, CAMER STREET, MEOPHAM							
drawing title/location							
EXISTING PLANS							
status		PLANNING					
scale		1:50 @ A1		1:100 @ A3			
job no		element		drawing no.		revision	
A0223		PL		010		--	