


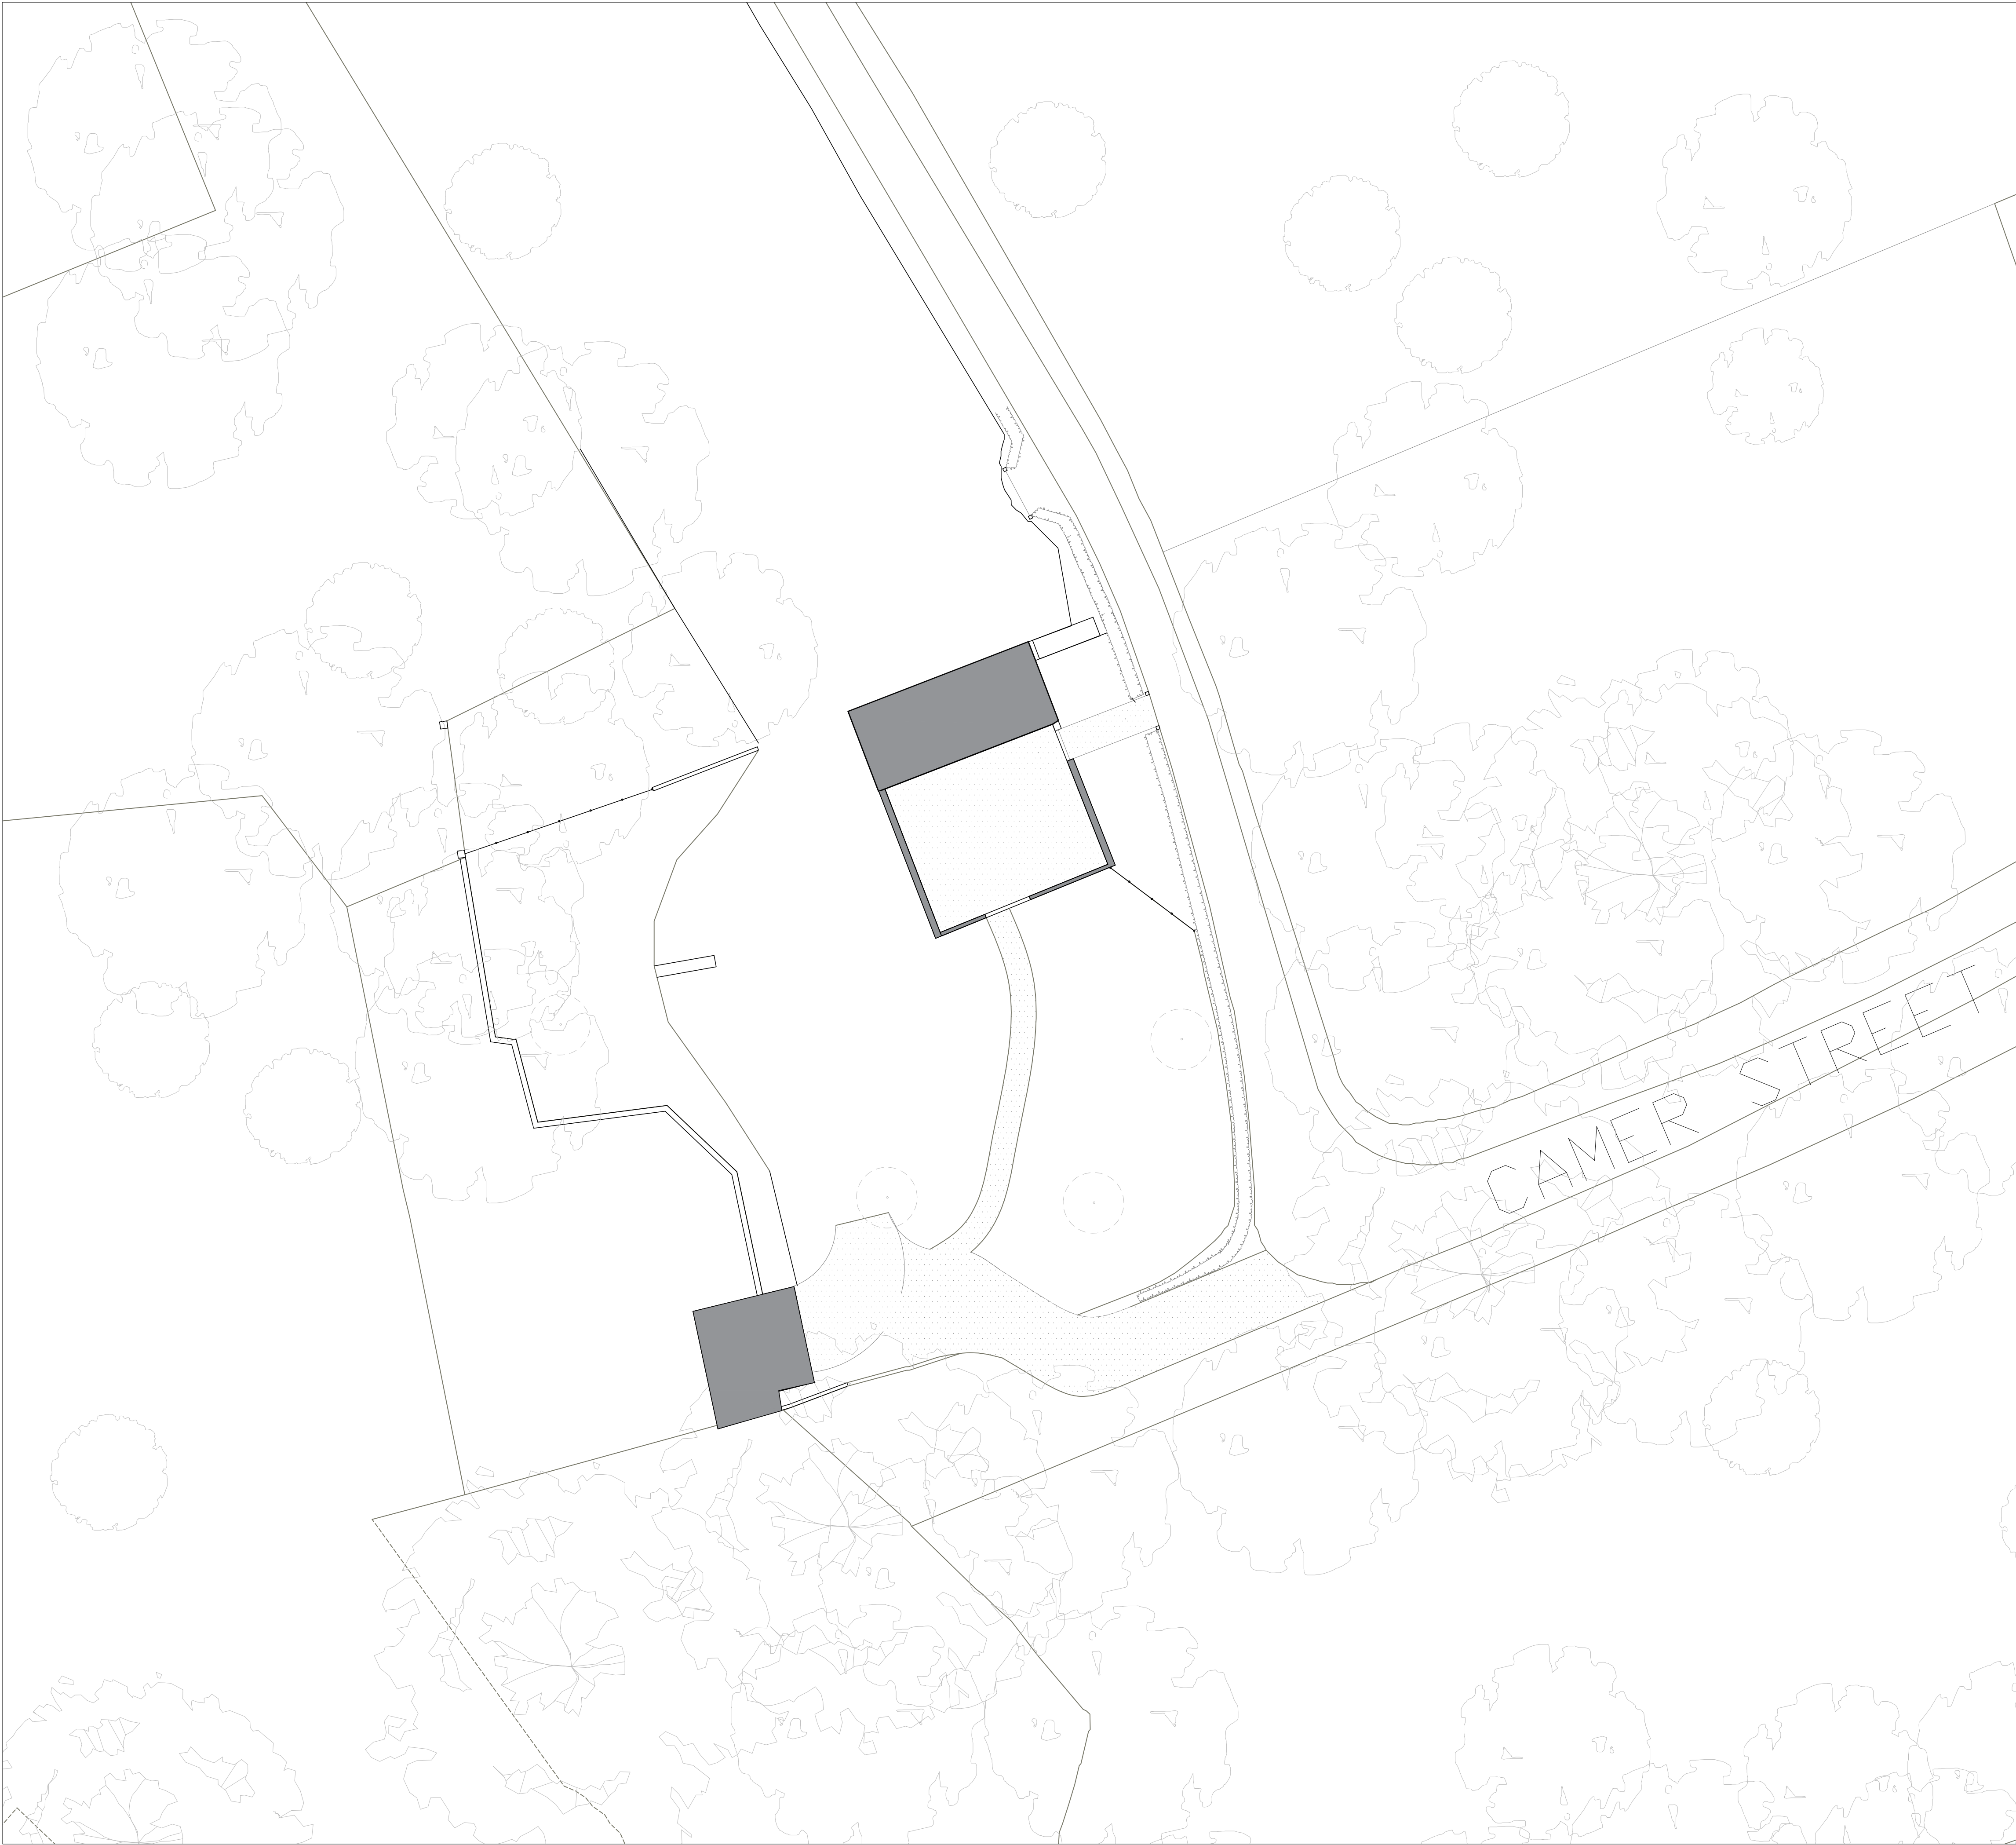

SCALE BAR

1:100@A1 - 1:200@A3

0m

1m

5m

10m

0m

10m

N

revision date amendment			
KNOWLES WHITTINGHAM KNOWLES WHITTINGHAM LTD www.knowleswhittingham.co.uk katie@knowleswhittingham.co.uk frances@knowleswhittingham.com KNOWLES WHITTINGHAM - Do not scale from this drawing - All dimensions to be checked on site by the Contractor - And such dimensions to be their responsibility - Report all drawing errors and omissions to the Architect - All dimensions in millimeters unless noted otherwise - If in doubt ask Contract Administrator			
job title			
CAMER STUDIO, CAMER STREET, MEOPHAM			
drawing title/location			
EXISTING SITE PLAN			
status	PLANNING		
scale	1:200@A3		
job no	element	drawing no.	revision
A0223	PL	001	--