



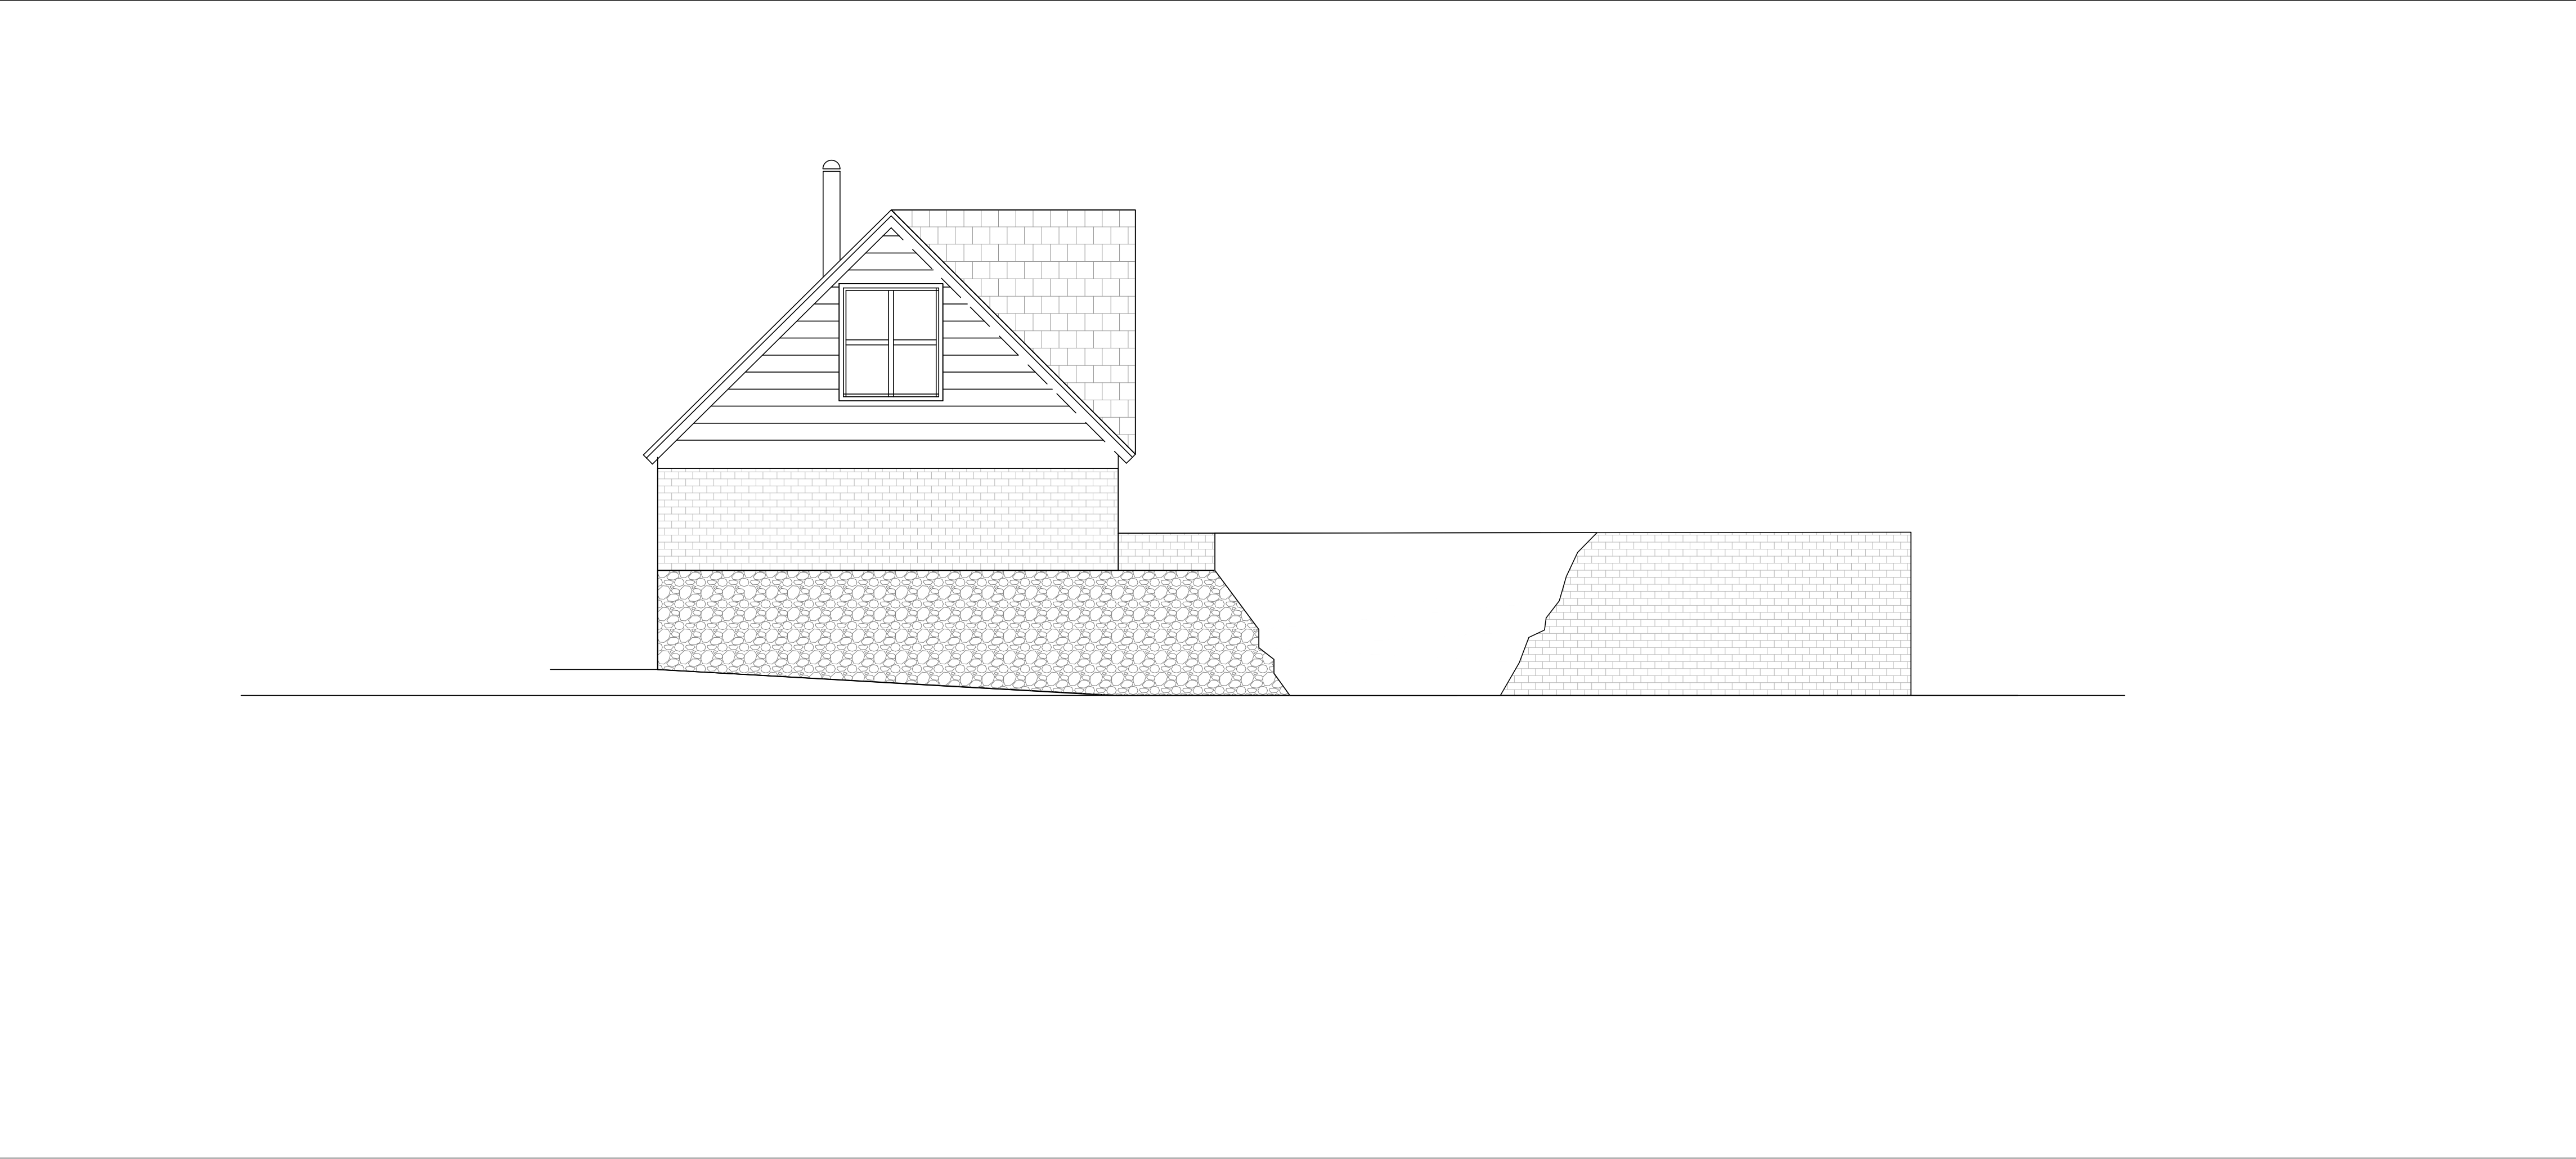

01 - EXISTING WEST ELEVATION



02 - EXISTING EAST ELEVATION

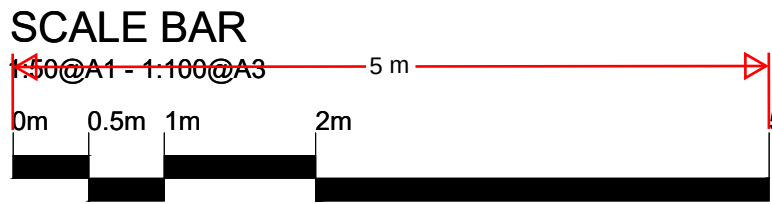

revision date amendment



KNOWLES WHITTINGHAM LTD
www.knowleswhittingham.co.uk
katie@knowleswhittingham.co.uk
frances@knowleswhittingham.com

KNOWLES WHITTINGHAM

- Do not scale from this drawing
- All dimensions to be checked on site by the Contractor
- And such dimensions to be their responsibility
- Report all drawing errors and omissions to the Architect
- All dimensions in millimeters unless noted otherwise
- If in doubt ask Contract Administrator

job title
CAMER STUDIO, CAMER STREET, MEOPHAM

drawing title/location
EXISTING ELEVATIONS

status

PLANNING

scale

1:50 @ A1

1:100 @ A3

job no

element

drawing no.

revision

A0223

PL

013

--