



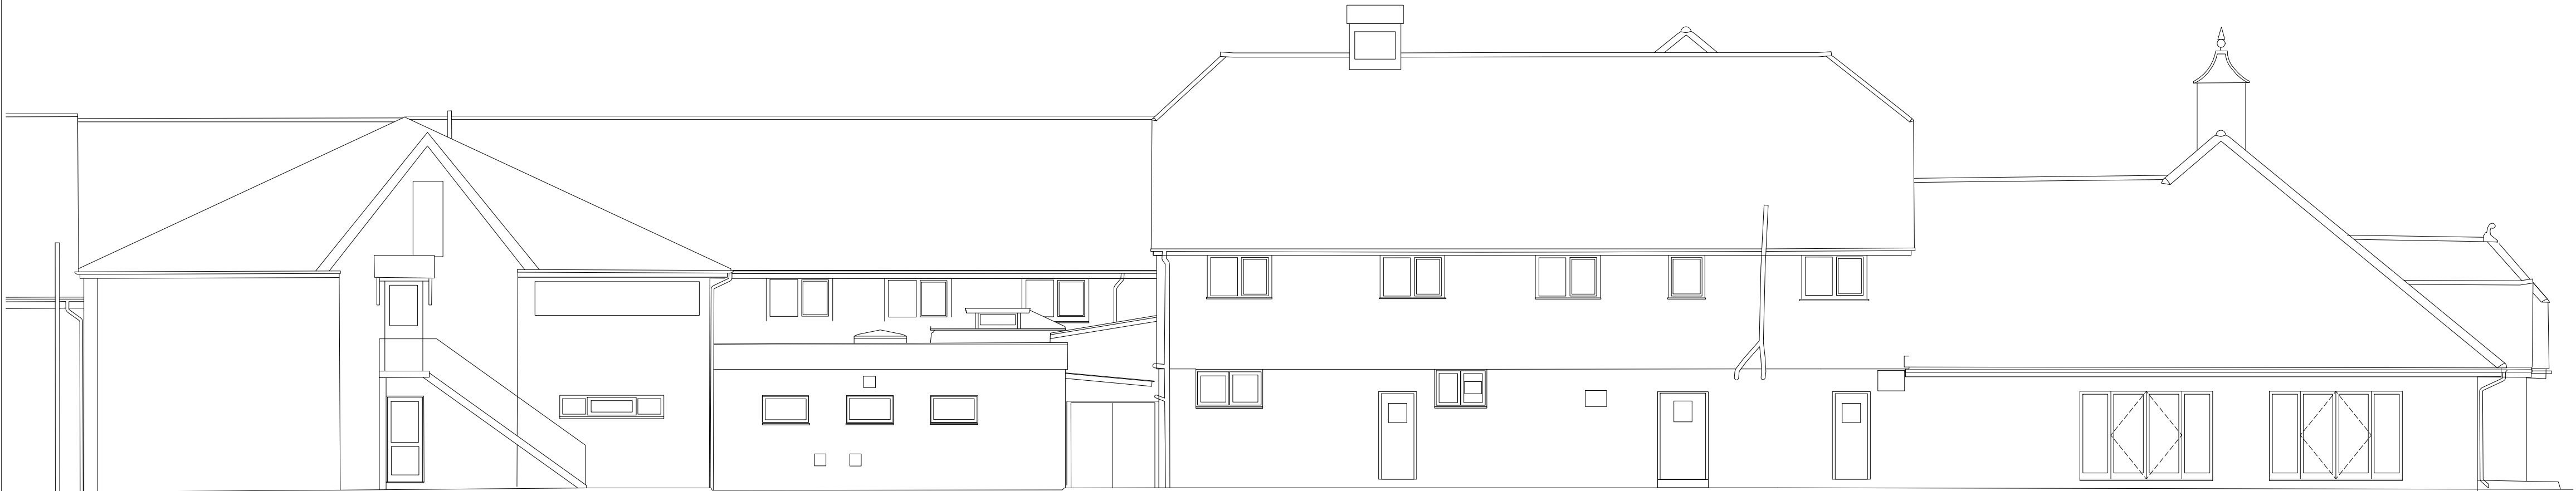

SOUTH ELEVATION
AS PROPOSED



SOUTH ELEVATION
AS EXISTING

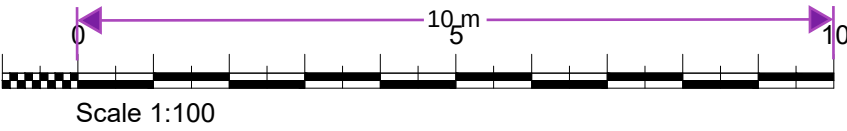

C

This drawing remains the Copyright of the architects and may not be reproduced in whole or in part without their written permission

NOTES
Do not scale

Verify all dimensions on site before commencing any work or preparing any shop drawings

All building materials, components and workmanship to comply with the appropriate Public Health Acts, Building Regulations, British & European Standards and Codes of Practice and to the appropriate manufacturers recommendations.

For all specialist work see relevant drawings

All schemes to be set out completely including buildings, roads, drainage and levels prior to the commencement of works

Sites to be checked against Land Registry plans and any necessary Easements to be established

Any discrepancies, errors or omissions to be reported to the architect for further instructions before commencement of works

K		
J		
H		
G		
F		
E		
D		
C		
B		
A		
16.08.2024	New window to office 11	LW
Date	Revisions	By

D

A

C

Architects

21 Stone Street, Gravesend, Kent, DA11 0NP
Tel: 01474 566996 Fax: 01474 320374
Design@DACarchitects.co.uk

Project Title		
The Manor Hotel Hever Court Road Gravesend DA12 5UQ		
Client		
Mr M Rossi		
Drawing Title		
Hotel South Elevation Existing & Proposed		
Scale	Date	Drawn By
1:100@A1	21/06/24	LW
Project No.	Dwg. No.	Rev.
5463	D-26	A