



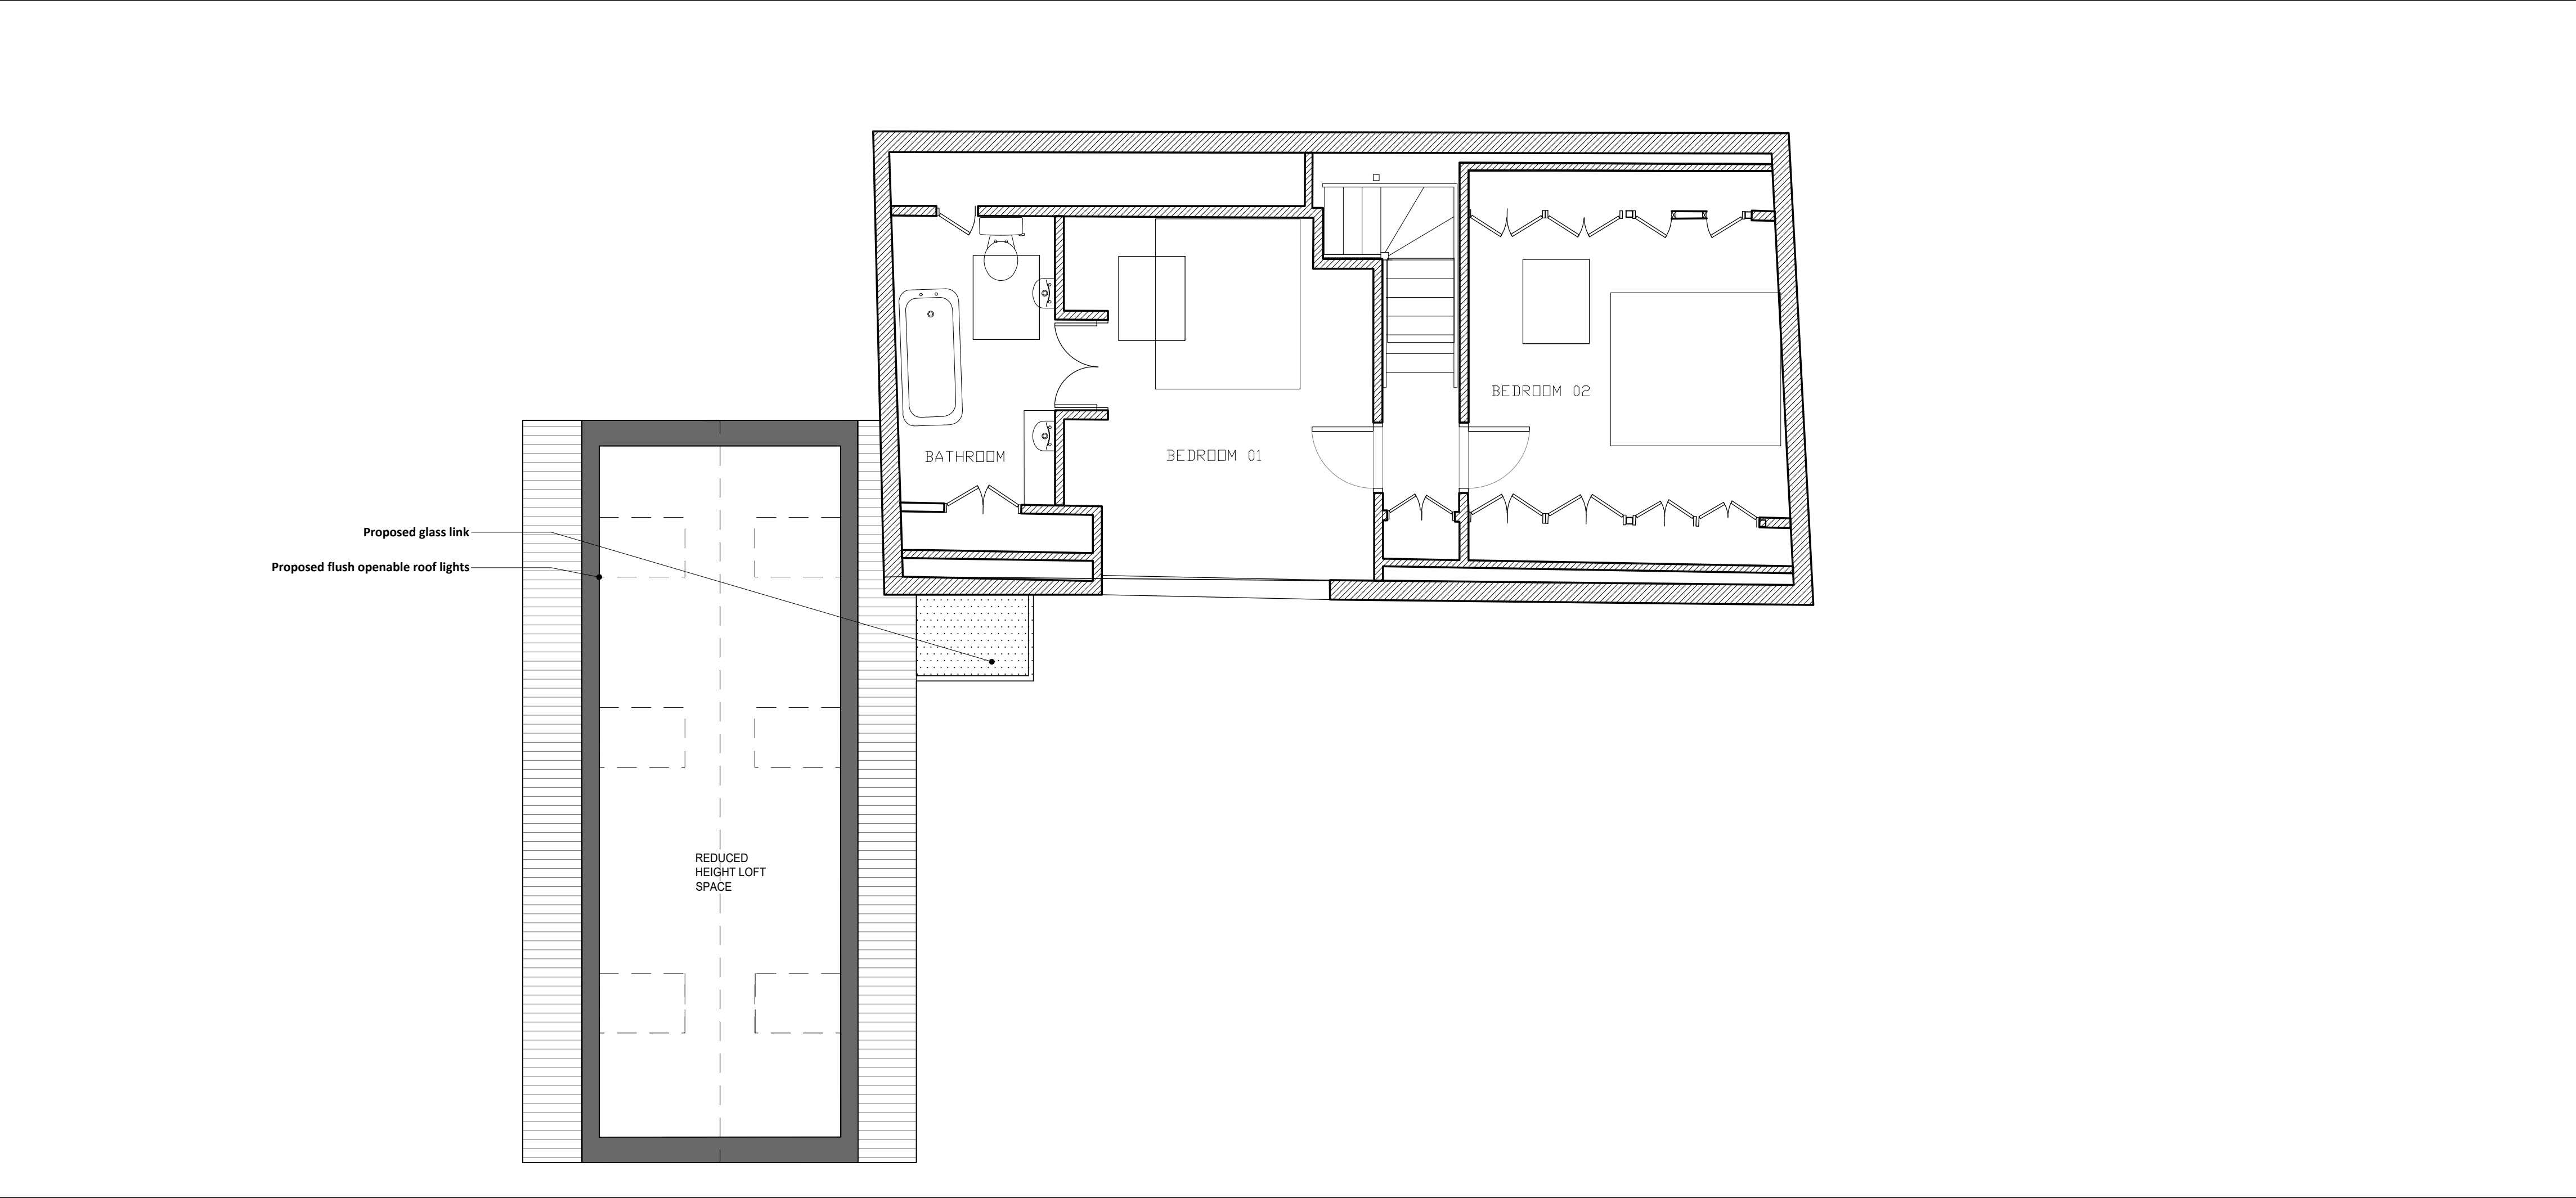

01 - PROPOSED FIRST FLOOR PLAN

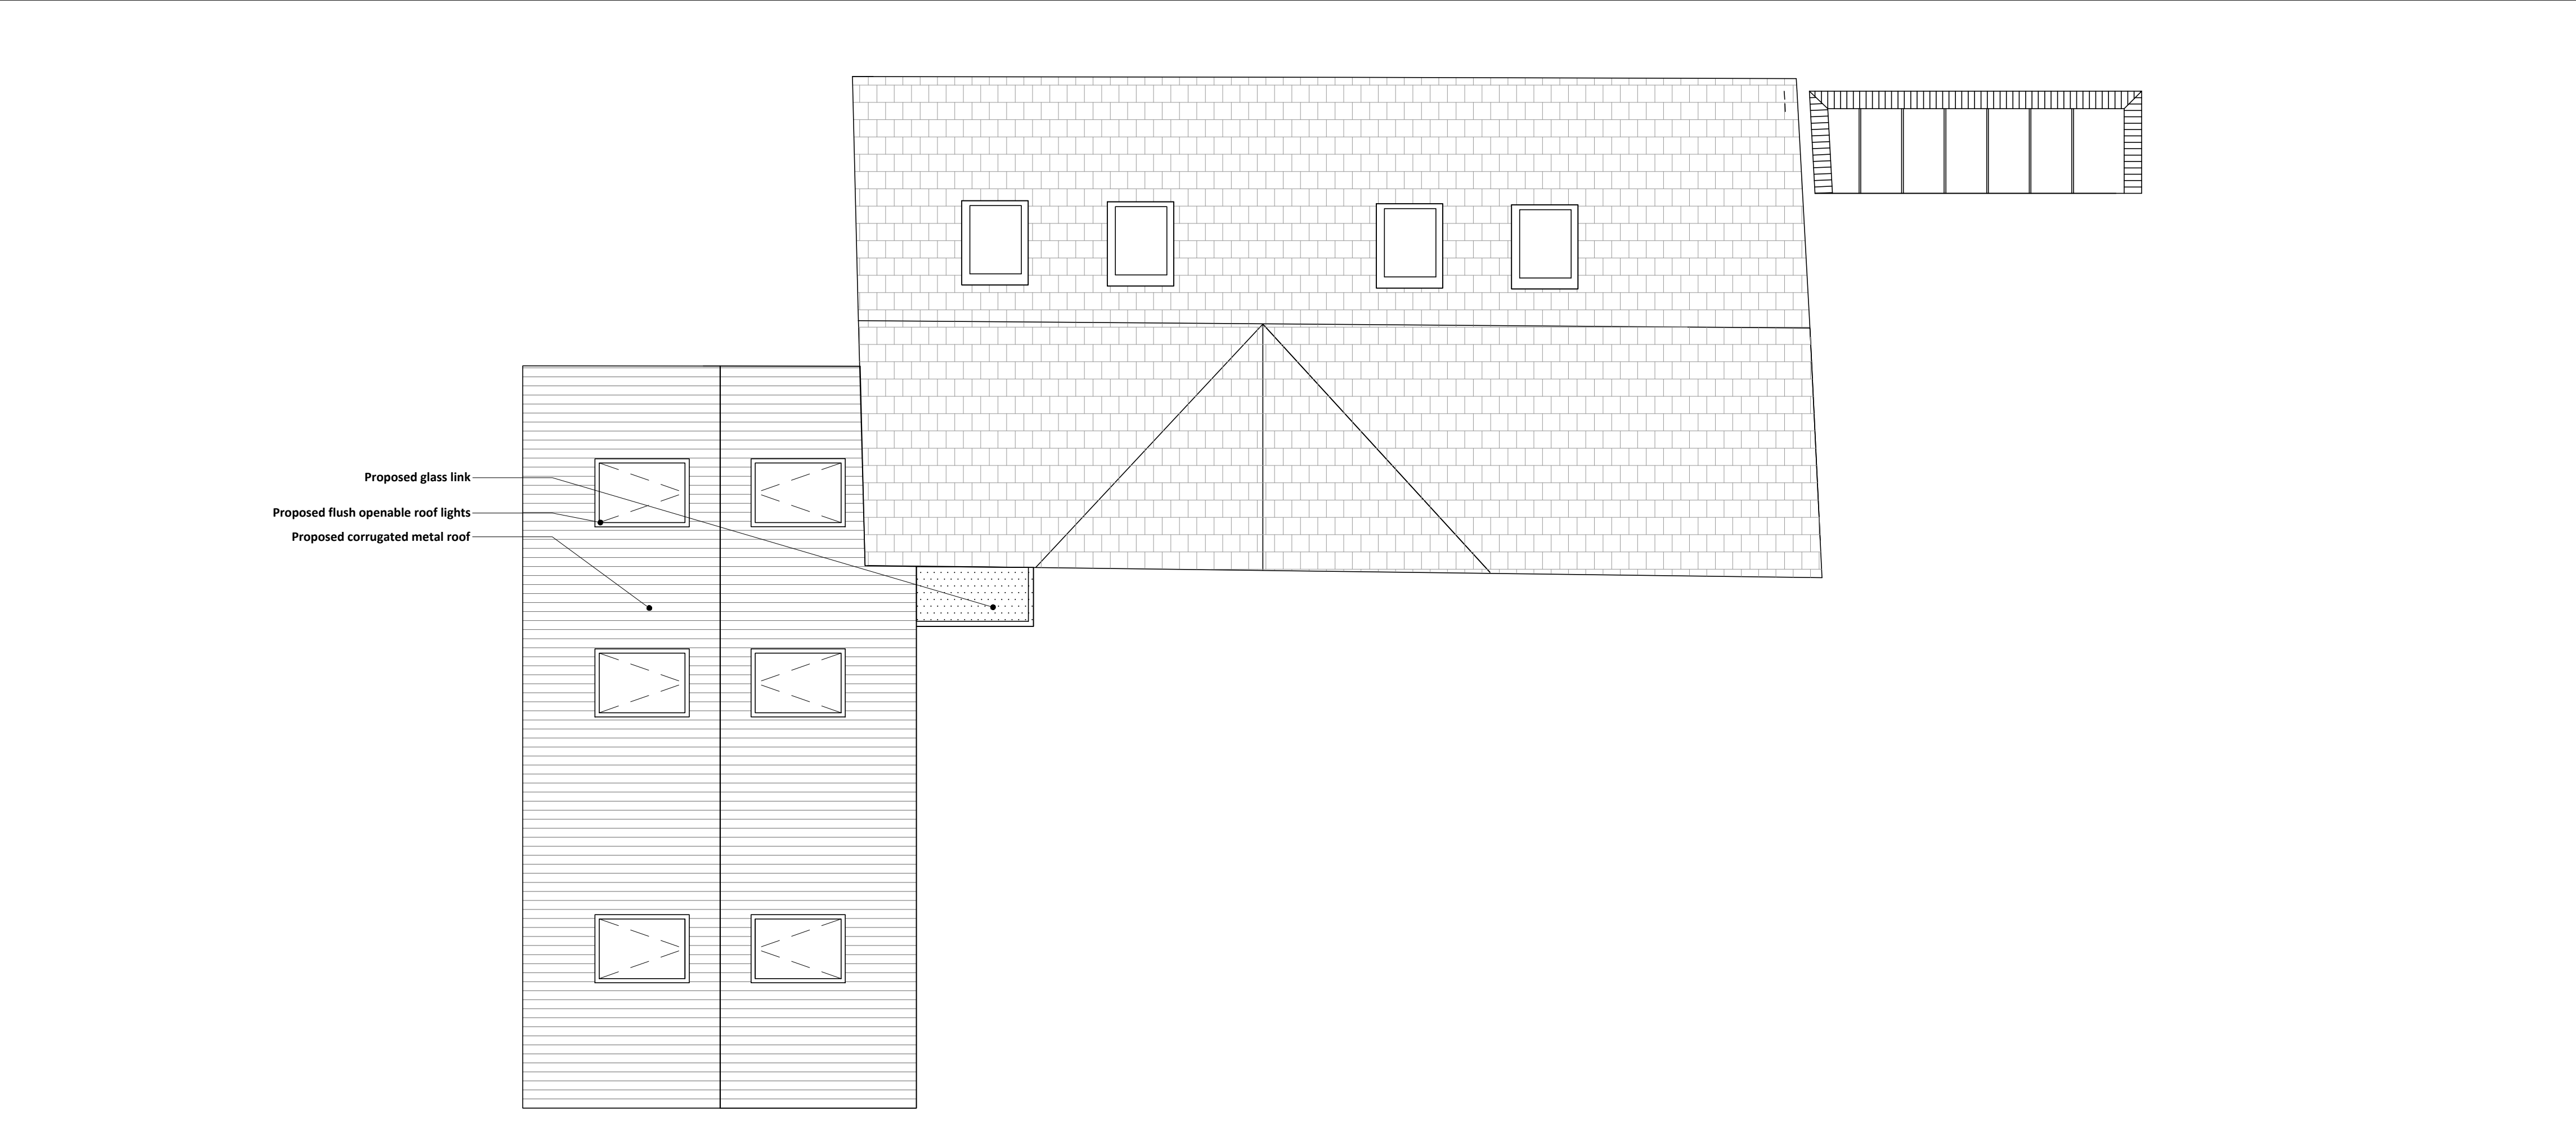

01 - PROPOSED ROOF PLAN

SCALE BAR

1:50@A1 - 1:100@A3

0m

0.5m

1m

2m

5m

N

revision

date

amendment

KNOWLES WHITTINGHAM

KNOWLES WHITTINGHAM LTD

www.knowleswhittingham.co.uk

katie@knowleswhittingham.co.uk

frances@knowleswhittingham.com

KNOWLES WHITTINGHAM

- Do not scale from this drawing

- All dimensions to be checked on site by the Contractor

- And such dimensions to be their responsibility

- Report all drawing errors and omissions to the Architect

- All dimensions in millimeters unless noted otherwise

- If in doubt ask Contract Administrator

job title

CAMER STUDIO, CAMER STREET, MEOPHAM

drawing title/location

PROPOSED ROOF PLAN

status

PLANNING

scale

1:50 @ A1

1:100 @ A3

job no

element

drawing no.

revision

A0223

PL

111

--