




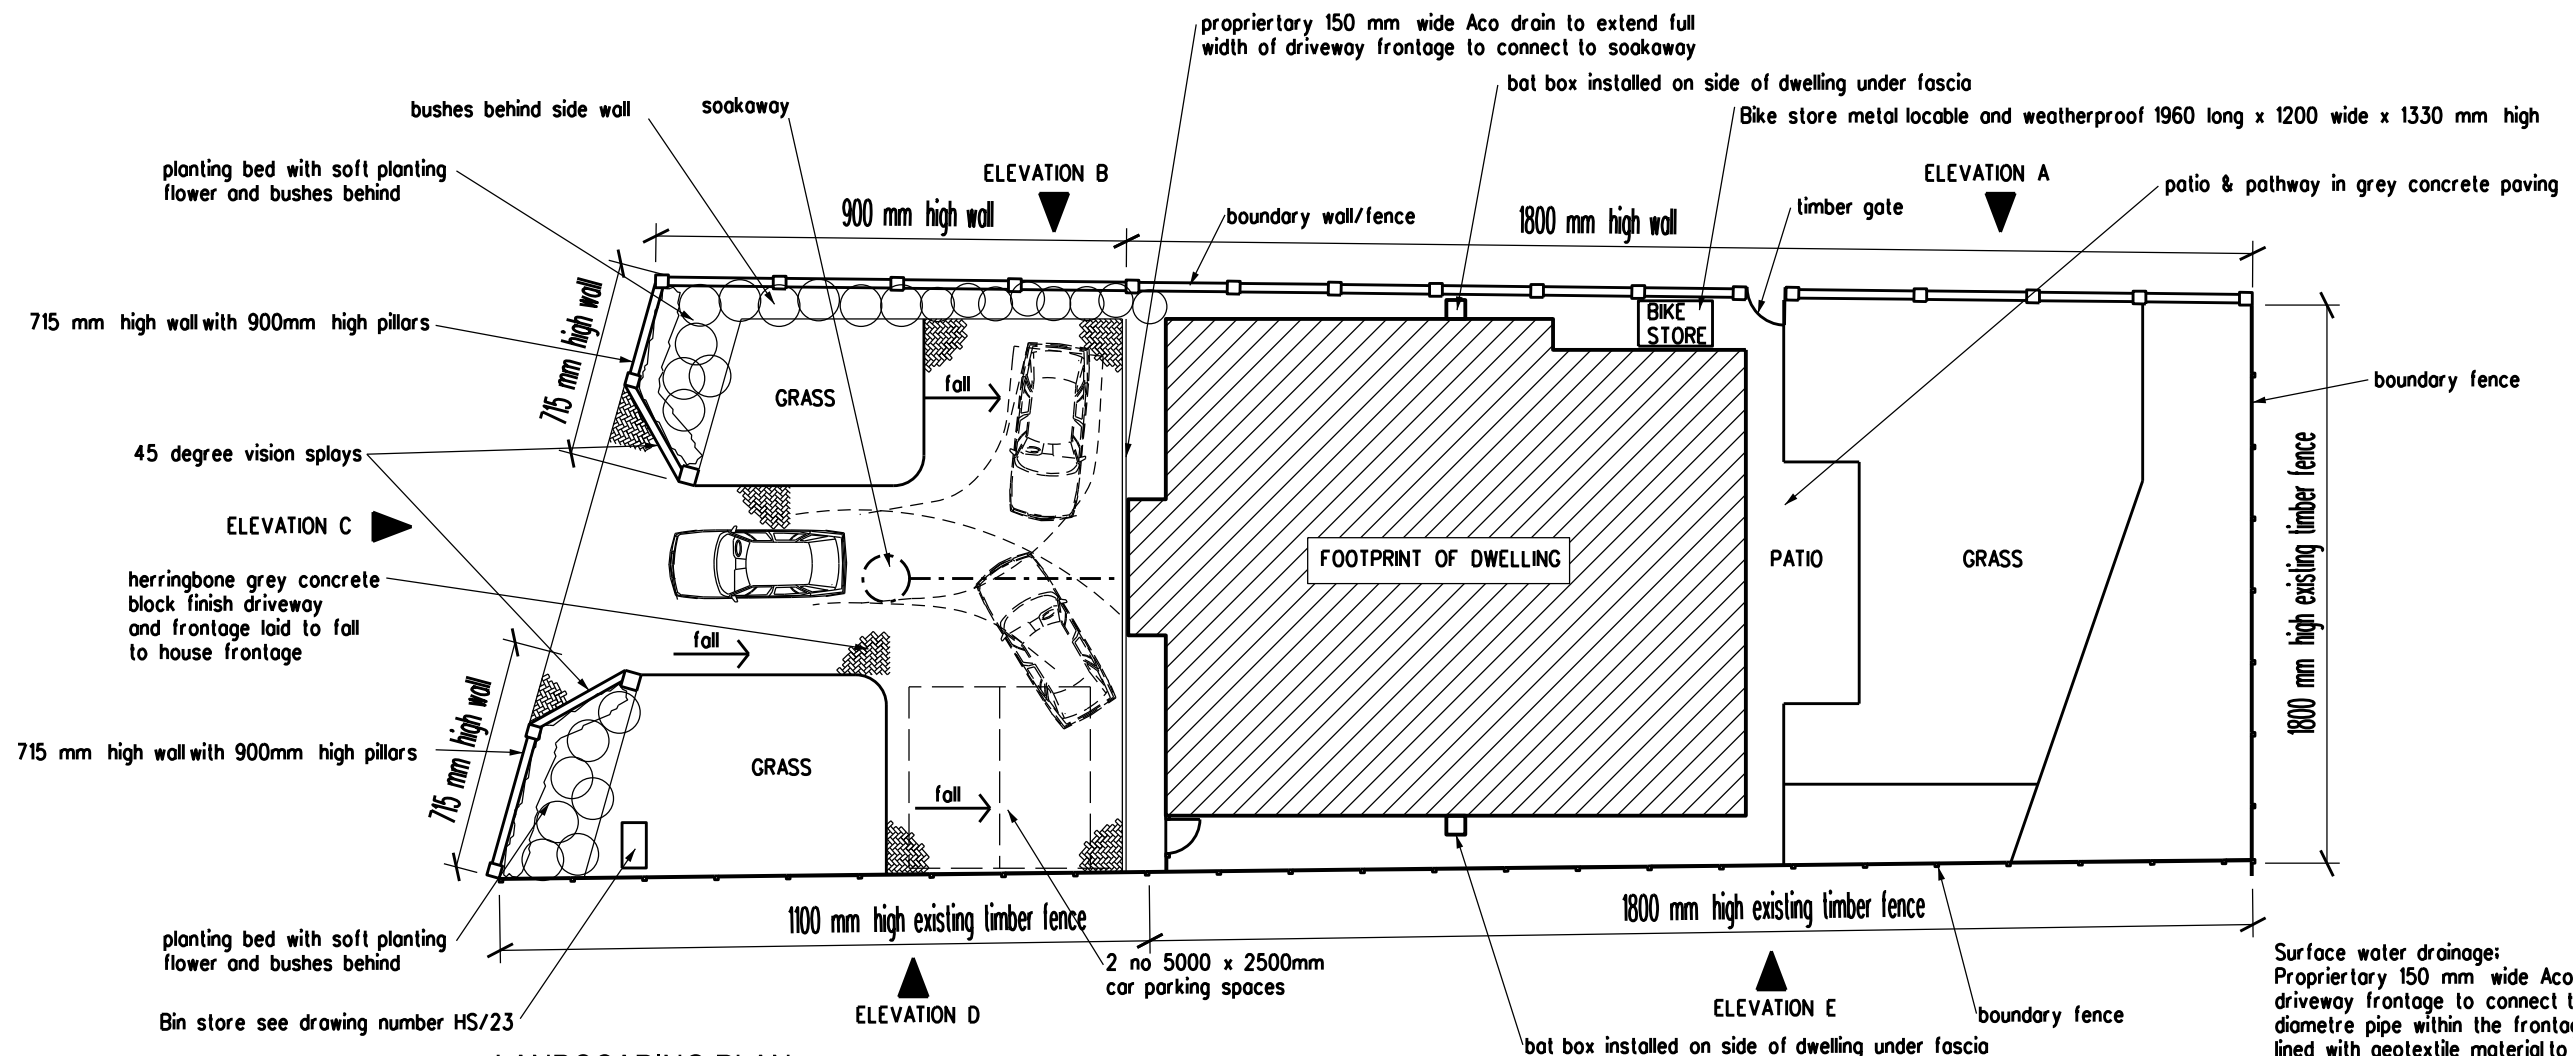


Surface water drainage:
 Proprietary 150 mm wide Aco drain to extend full width of driveway frontage to connect to new soakaway via 100 mm diameter pipe within the frontage. Sides of soakaway to be lined with geotextile material to prevent soil infiltration, min free volume of soakaway to be 0.75 cubic metres (calculated on BRE 365 method).

LANDSCAPING PLAN
 FOR WALL/FENCES ELEVATIONS SEE DRAWING No HS/22

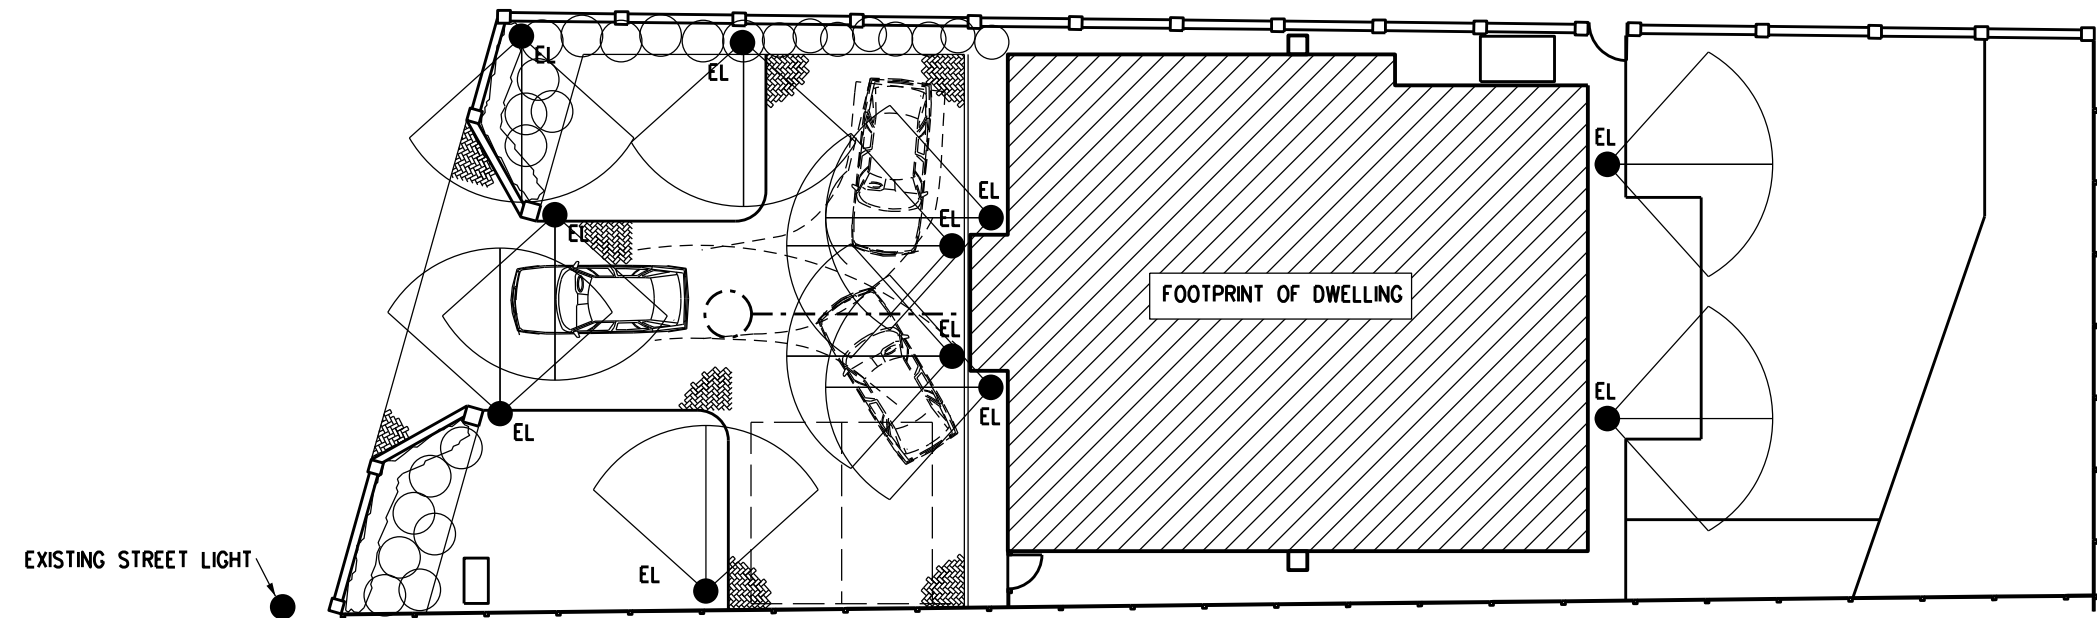

LIGHTING PLAN

 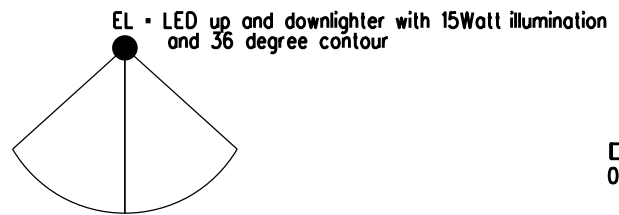

REMOVAL OF PLANNING CONDITIONS
 7,8,9,11,12 & 13

A. Updated. 17/09/26
PLANNING APPLICATION

ARCHITECT TA ARCHITECTS 11 JOYDENS WOOD ROAD BEXLEY KENT DA5 2HS Tel 07905 130591 ta140256@googlemail.com	JOB PROPOSED LANDSCAPING AND BOUNDARY TREATMENTS AND LIGHTING PLAN AT TOURMALANE 63 OLD WATLING STREET GRAVESEND KENT DA11 7NT	DRAWING PROPOSED PLANS	
		SCALE 1:200 AT A3	DATE JUNE 2026
		DRAWING NO. HS/21 A	