




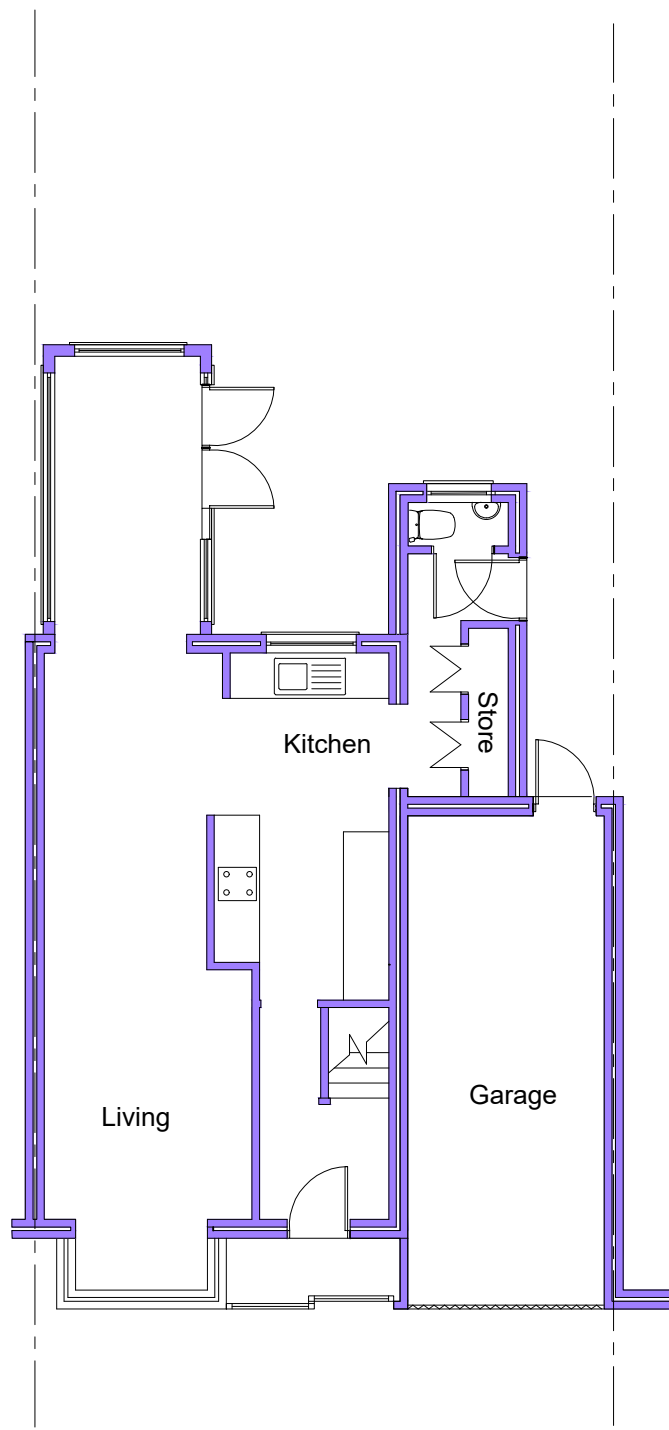


Existing Ground Floor Plan

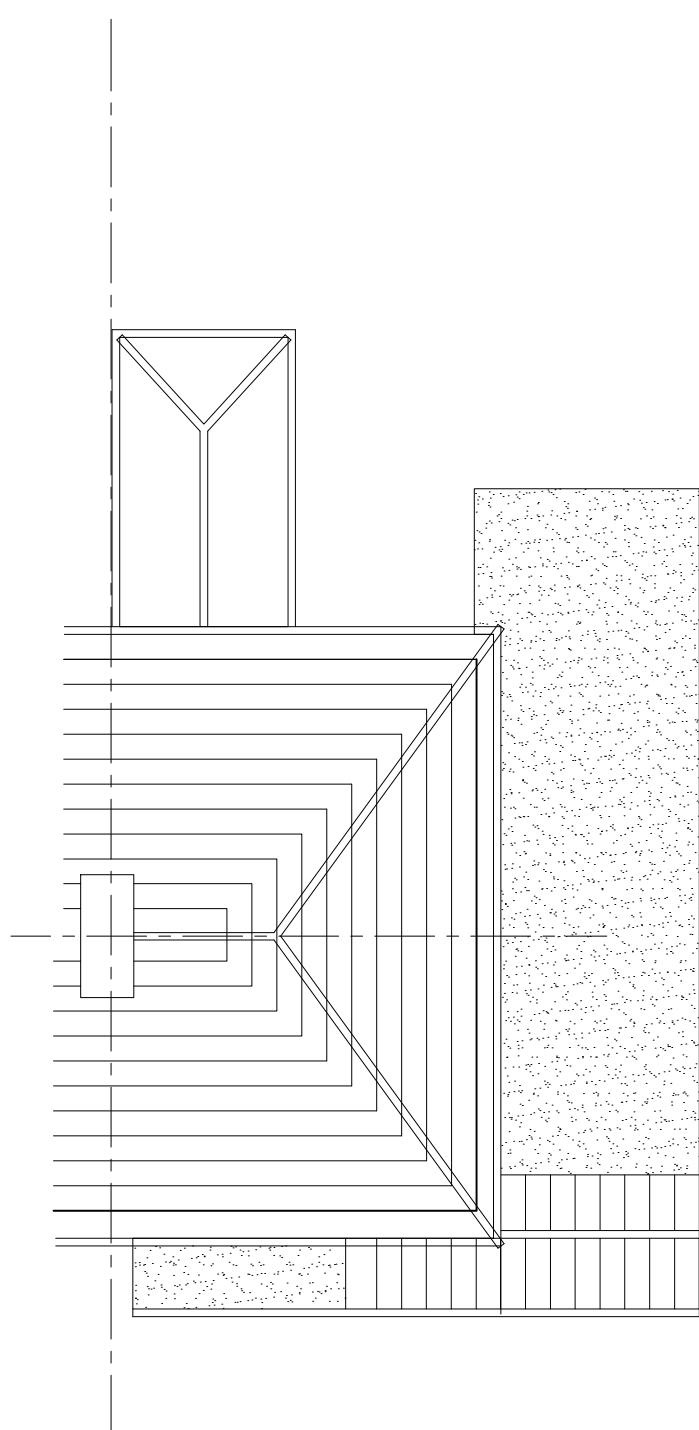


Existing Roof Plan

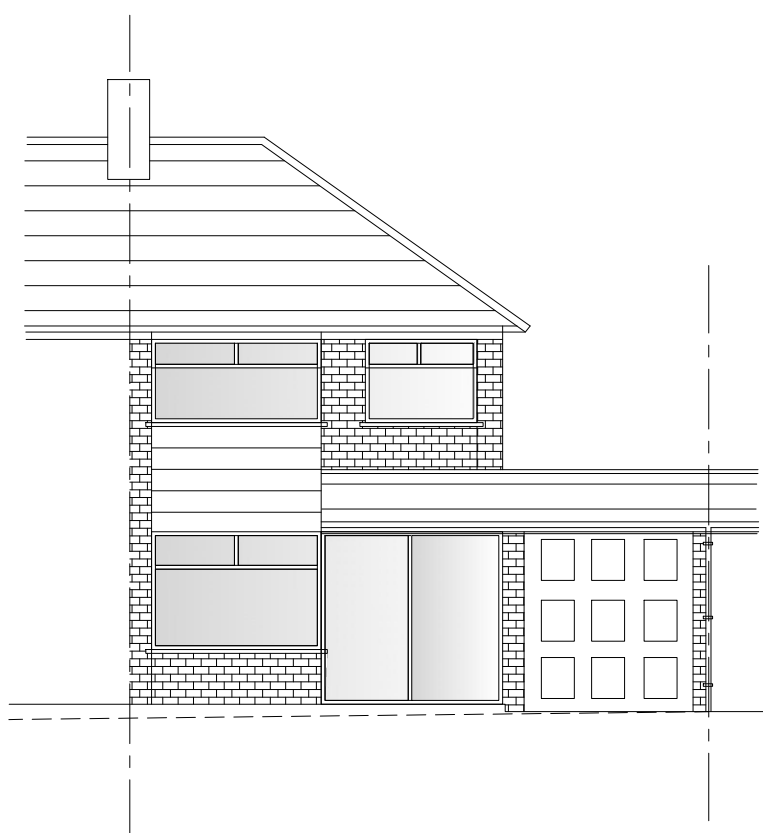


Existing Front Elevation

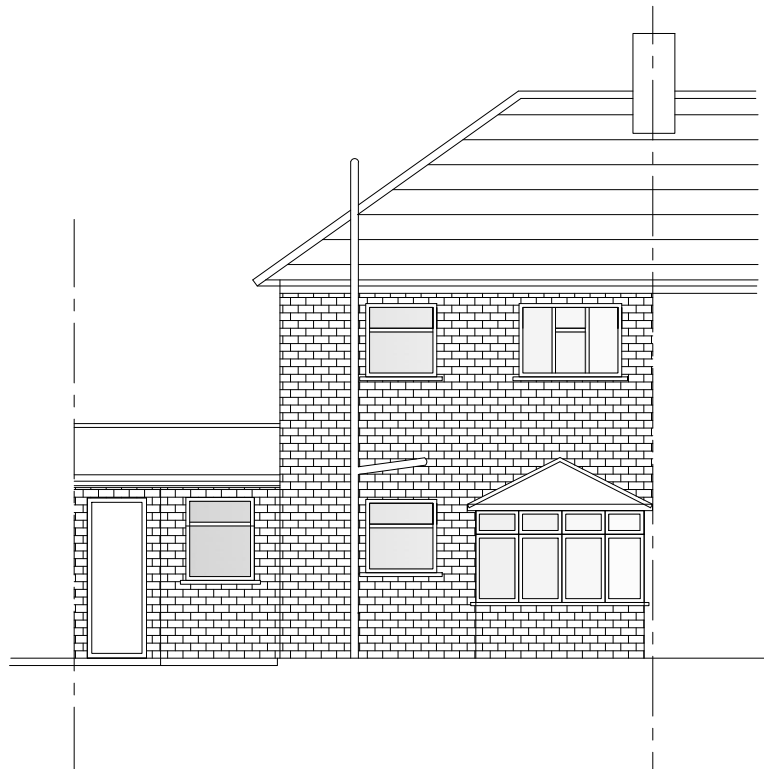

Existing Rear Elevation NO CHANGES

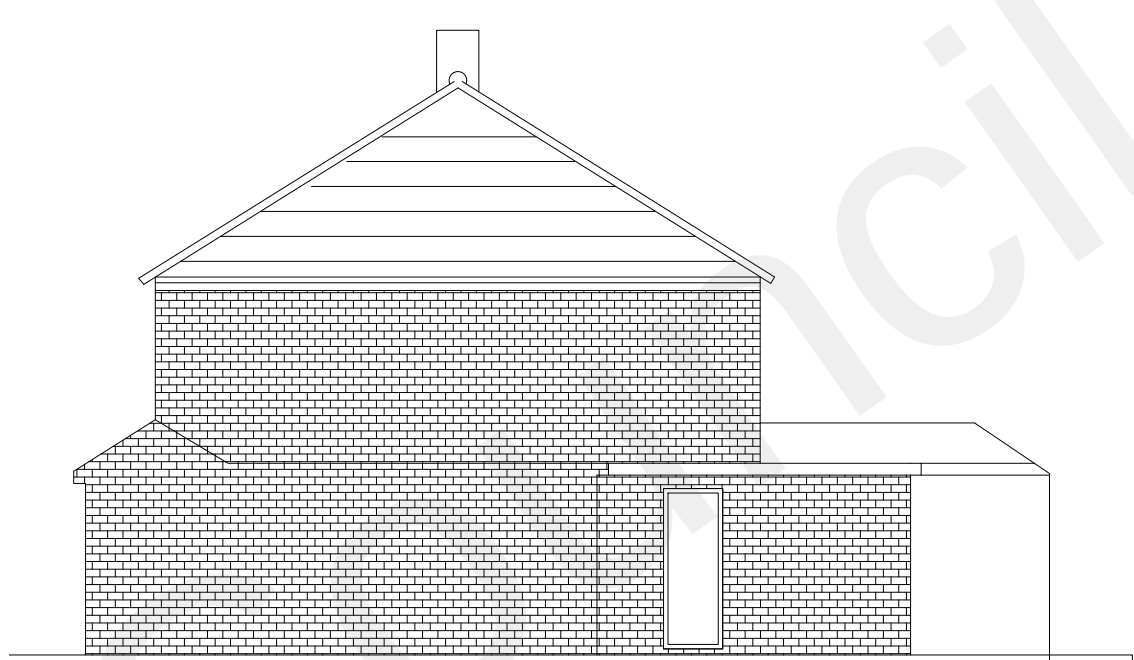


Existing Side Elevation NO CHANGES

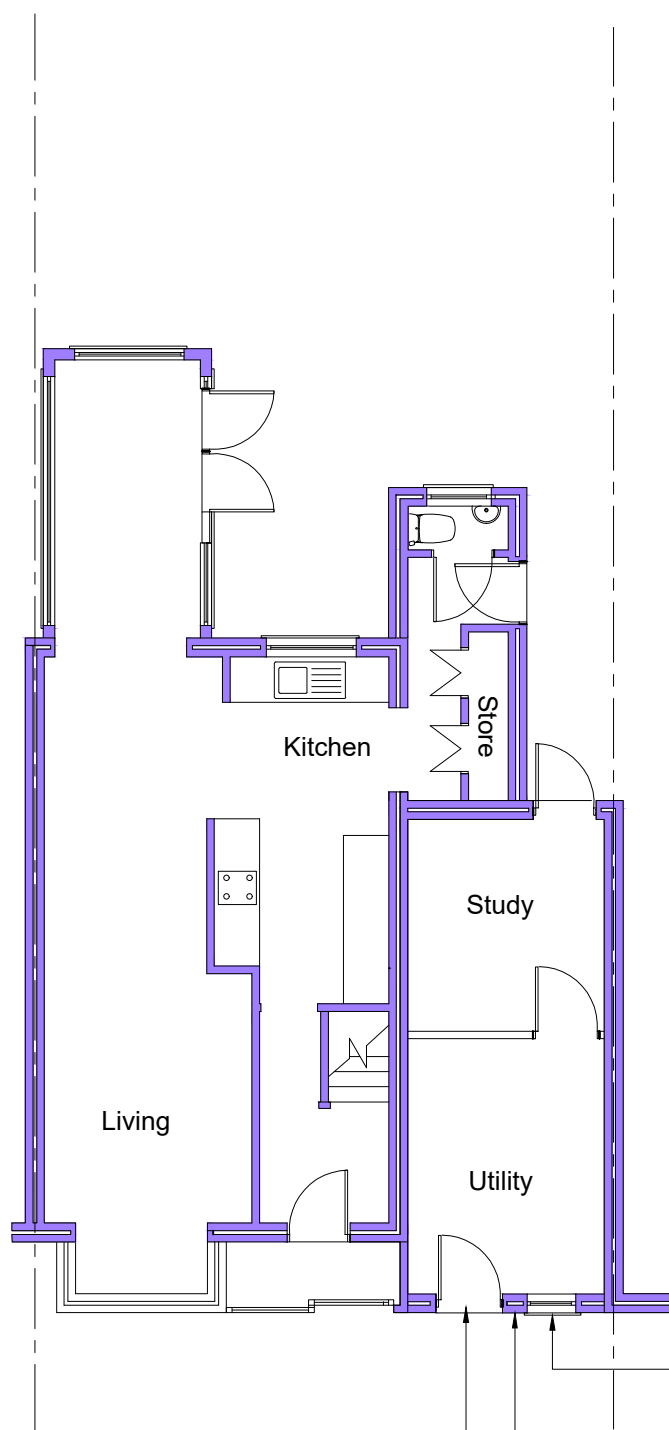


Proposed Ground Floor Plan

Window to match the
existing
Brick to match the
existing
Door for access to
garden

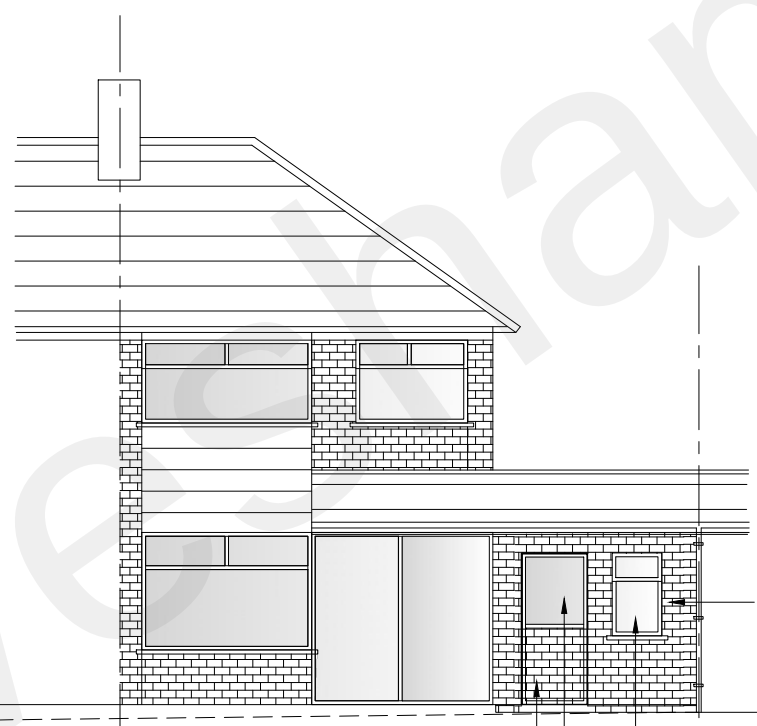

Proposed Front Elevation

Brick slips on lower half
door to match existing
bricks
Window to match the
existing
Door for access to
garden

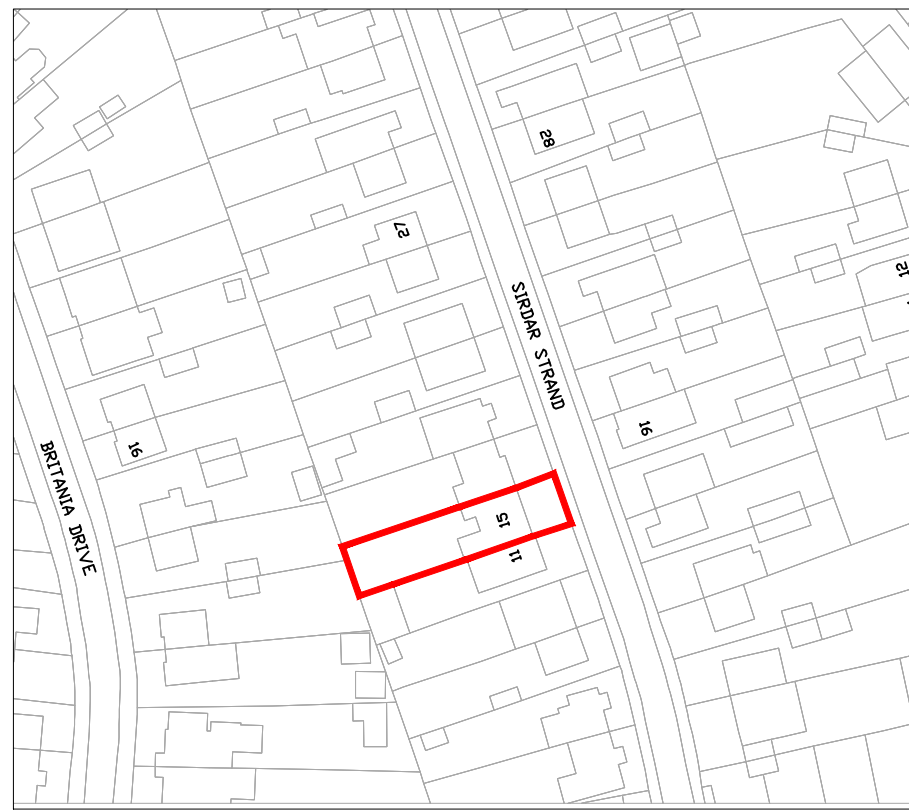

Site Plan scale 1:1250

0 10m 20m 30m 40m 50m

0 1 5 10
metres 1:100

P1	ISSUED TO PLANNING DEPT	XXXX.21	MC
Rev		Date	By
 OFFICE 48, 95 WILTON ROAD, VICTORIA, LONDON, SW1V 1BZ T : 07940121222 www.designerplans.co.uk			
Job Title 15 SIRDAR STRAND GRAVESEND DA12 4LP			
Drawing Title EXISTING AND PROPOSED PLANS			
Scale 1:100 @ A1	Date AUG ` 21	Drawn By MC	
Job No. 51-1000-25	Dwg No. S02	Rev P1	