


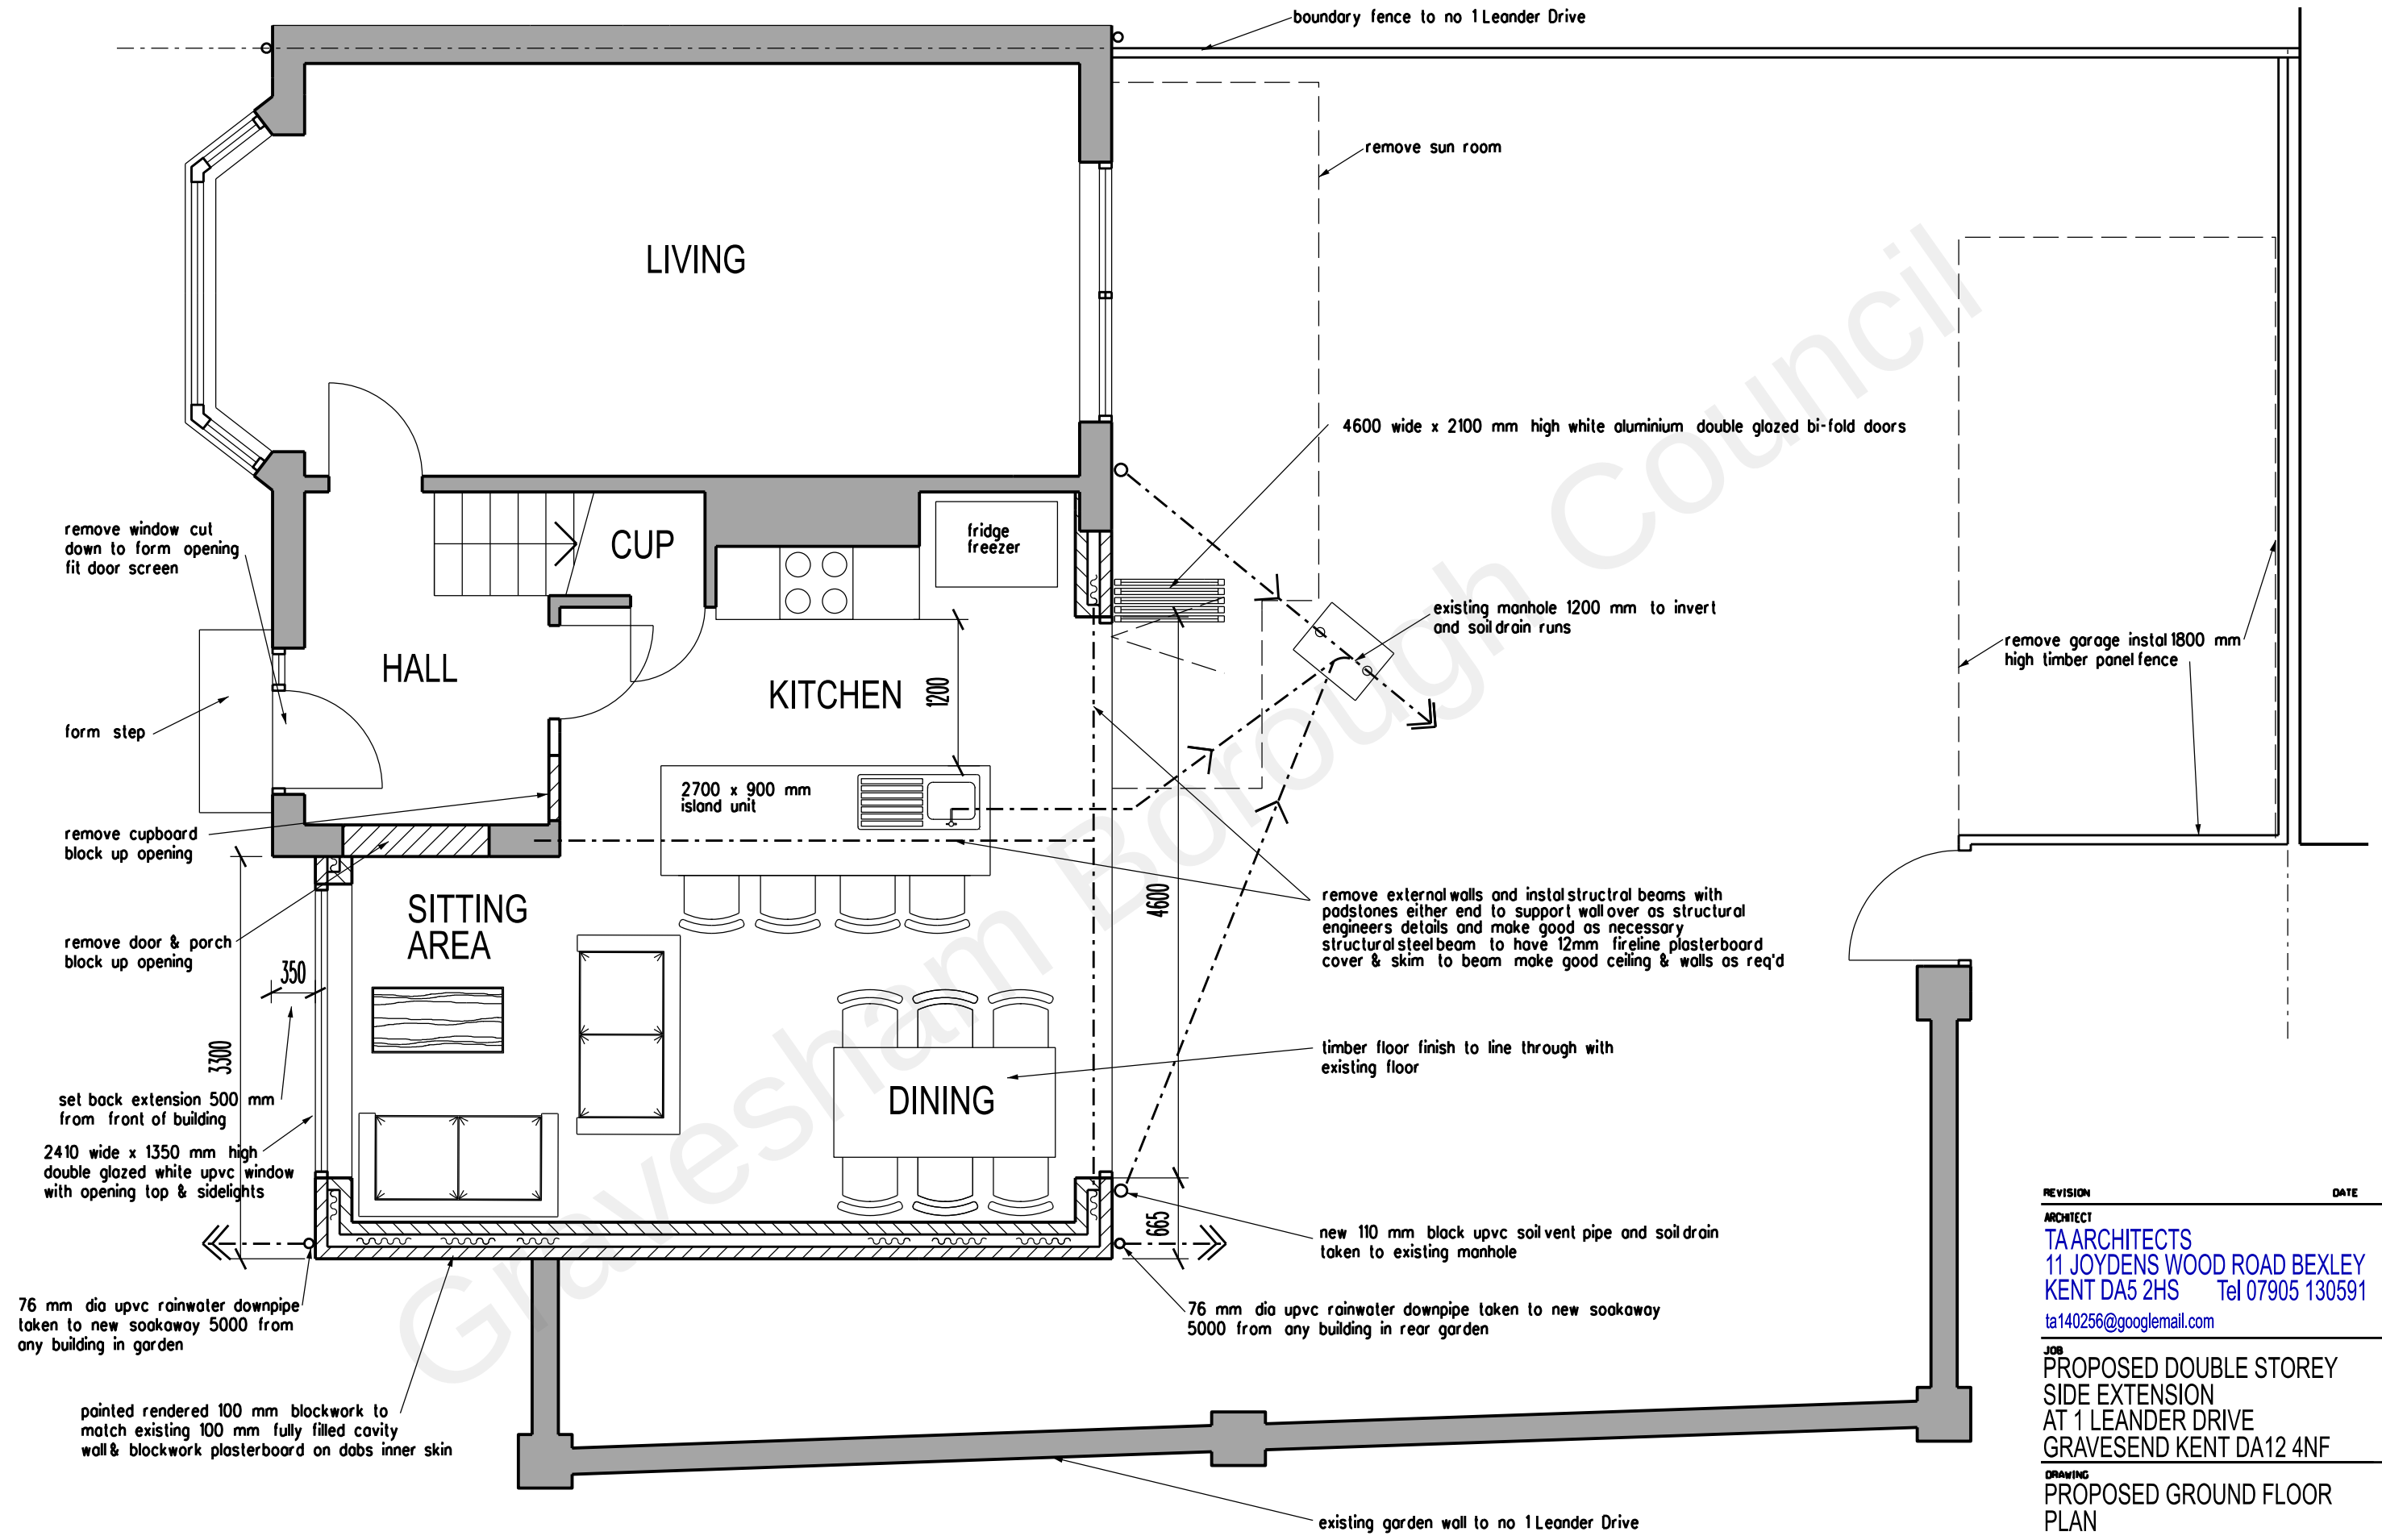

REVISION	DATE
ARCHITECT	
TA ARCHITECTS 11 JOYDENS WOOD ROAD BEXLEY KENT DA5 2HS Tel 07905 130591 ta140256@googlemail.com	
JOB	
PROPOSED DOUBLE STOREY SIDE EXTENSION AT 1 LEANDER DRIVE GRAVESEND KENT DA12 4NF	
DRAWING	
PROPOSED GROUND FLOOR PLAN	
SCALE	DATE
1:50 AT A3	JUNE 2022
DRAWING NO.	
JP/04	