



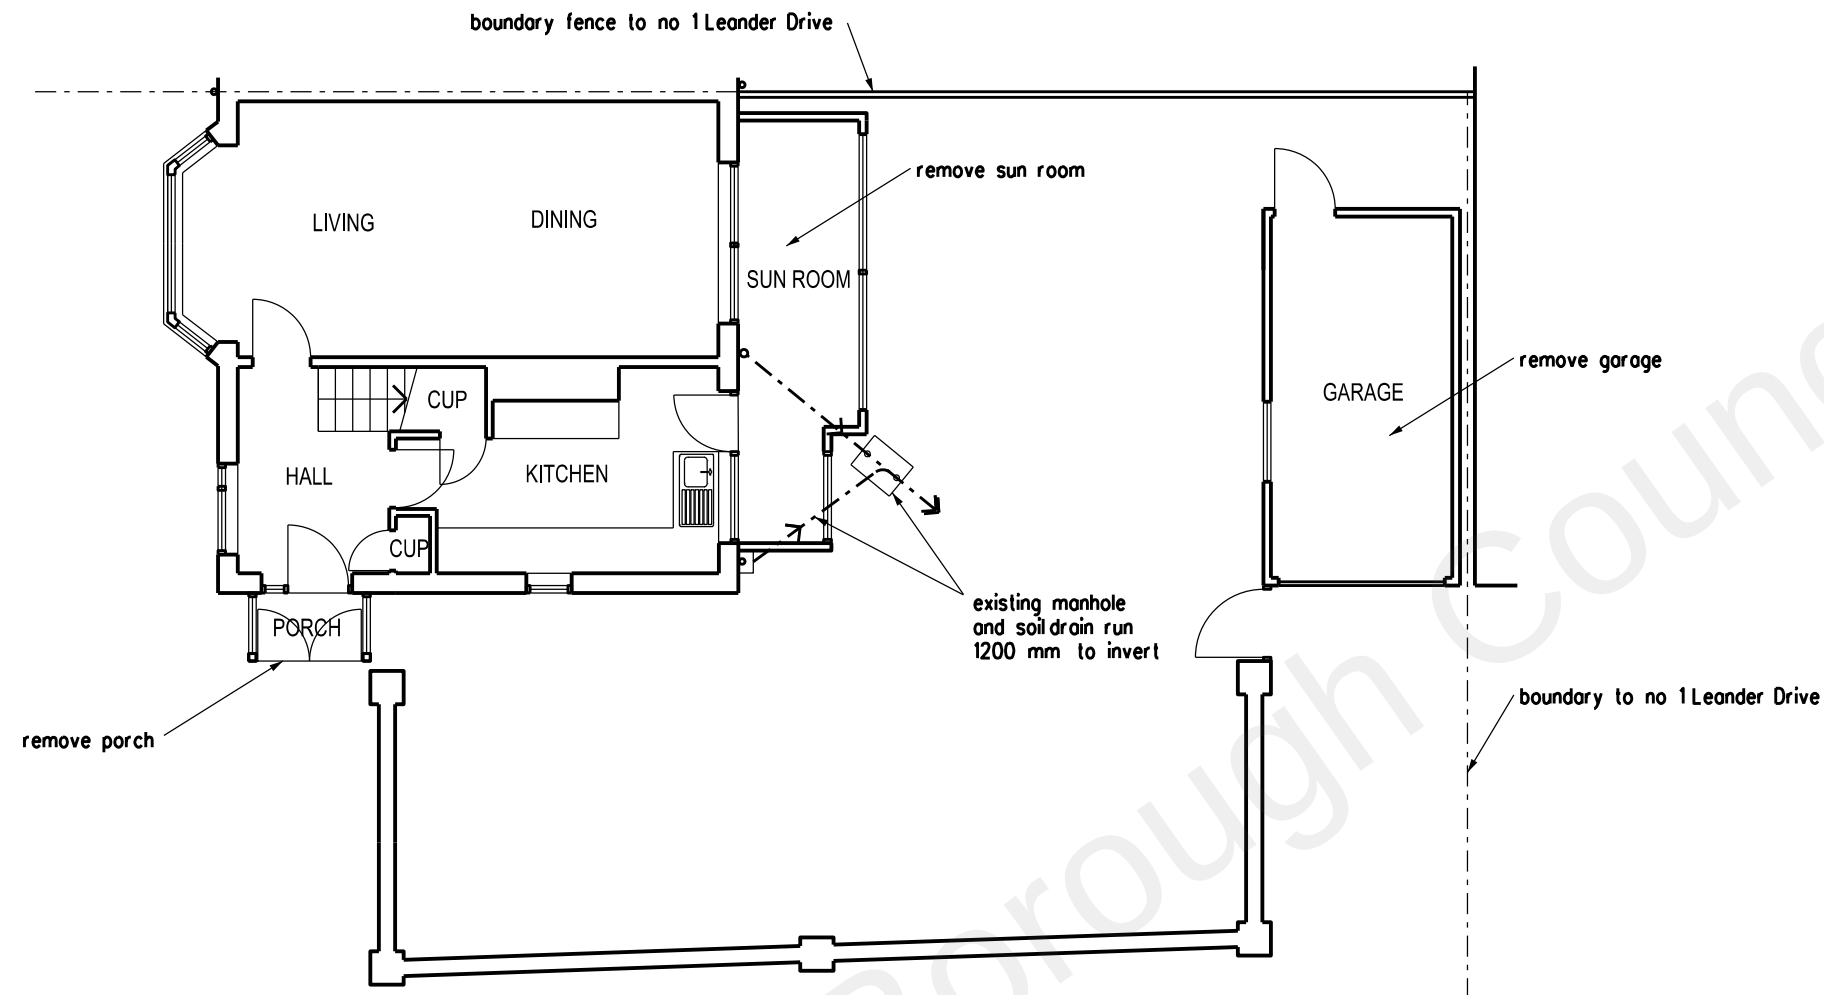

GROUND FLOOR PLAN

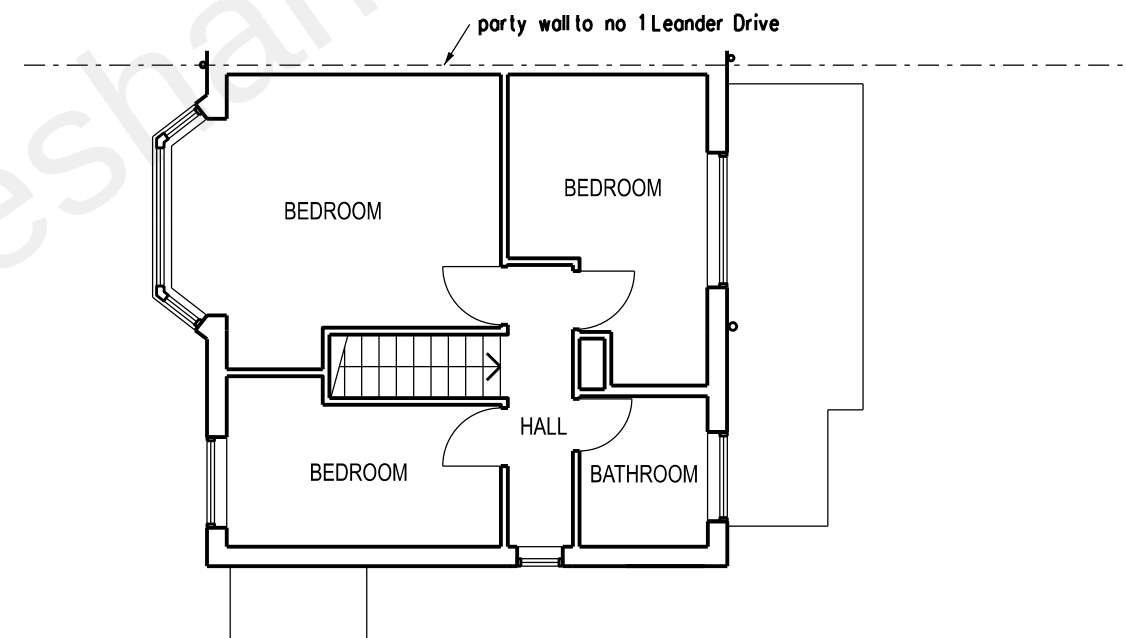

FIRST FLOOR PLAN



PLANNING APPLICATION

REVISION DATE

ARCHITECT
TA ARCHITECTS
 11 JOYDENS WOOD ROAD BEXLEY
 KENT DA5 2HS Tel 07905 130591
ta140256@googlemail.com

JOB
**PROPOSED DOUBLE STOREY
 SIDE EXTENSION
 AT 1 LEANDER DRIVE
 GRAVESEND KENT DA12 4NF**

DRAWING
**EXISTING GROUND AND FIRST
 FLOOR PLANS**

SCALE DATE
1:100 AT A3 JUNE 2022

DRAWING NO.
JP/02