





FRONT ELEVATION TO THONG LANE
SEE 1:50 SCALE DRAWING No JP/07

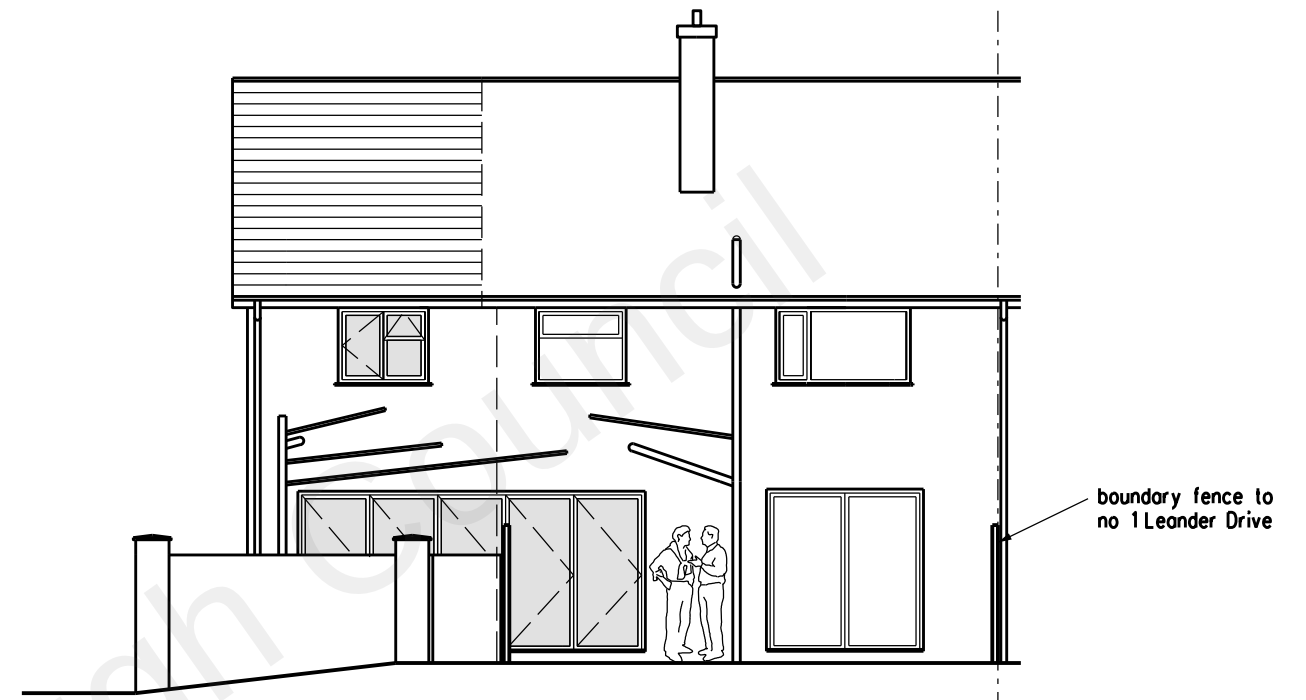

REAR ELEVATION TO GARDEN
SEE 1:50 SCALE DRAWING JP/08

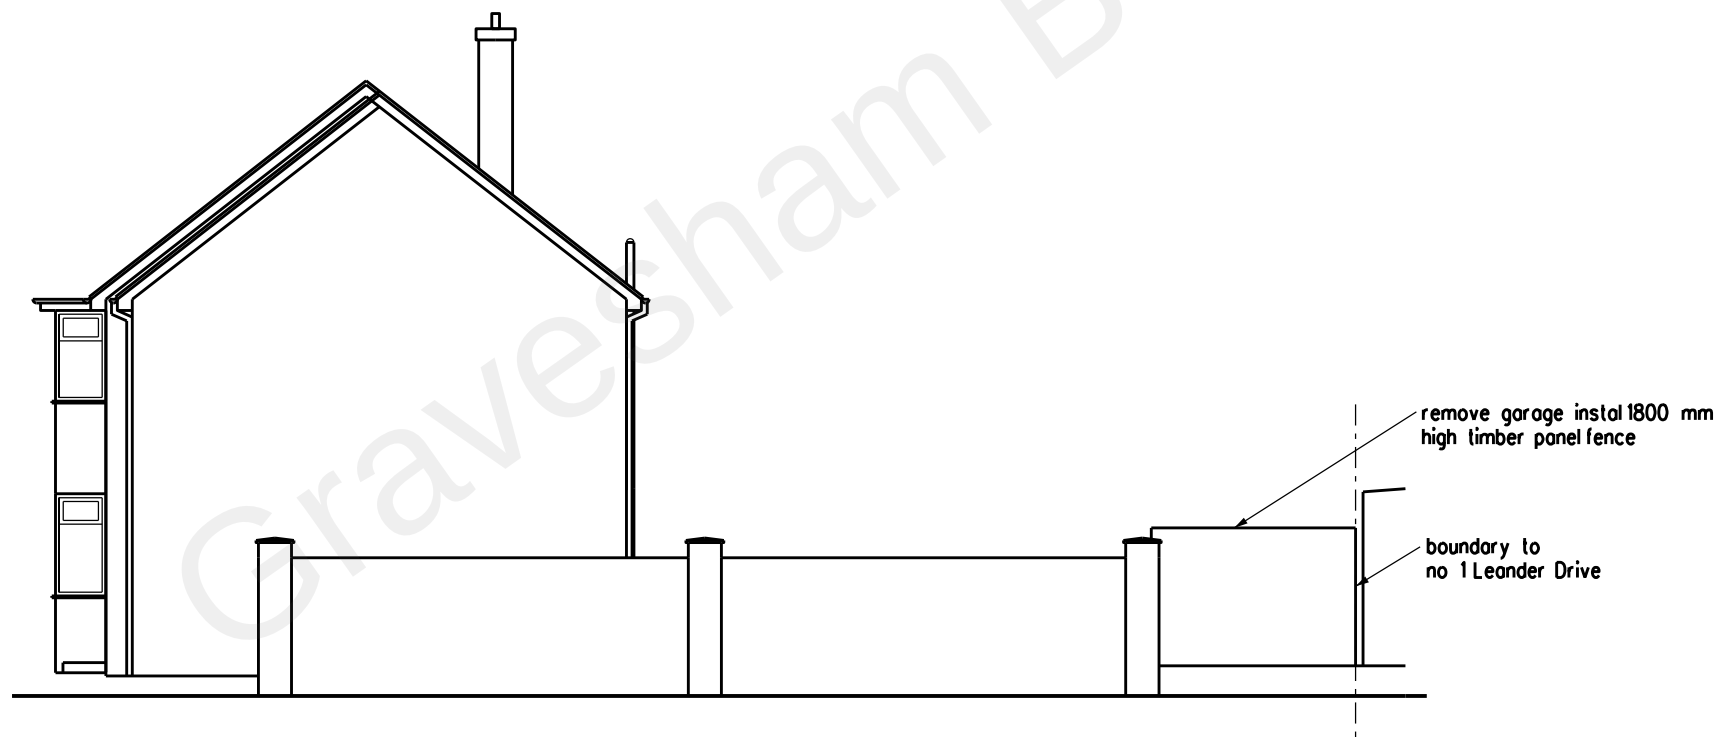

SIDE ELEVATION TO LEANDER DRIVE
SEE 1:50 SCALE DRAWING JP/09

PLANNING APPLICATION

REVISION DATE

ARCHITECT
TA ARCHITECTS
11 JOYDENS WOOD ROAD BEXLEY
KENT DA5 2HS Tel 07905 130591
ta140256@googlemail.com

JOB
PROPOSED DOUBLE STOREY
SIDE EXTENSION
AT 1 LEANDER DRIVE
GRAVESEND KENT DA12 4NF

DRAWING
PROPOSED ELEVATIONS

SCALE 1:100 AT A3 DATE JUNE 2022

DRAWING NO.
JP/06

