


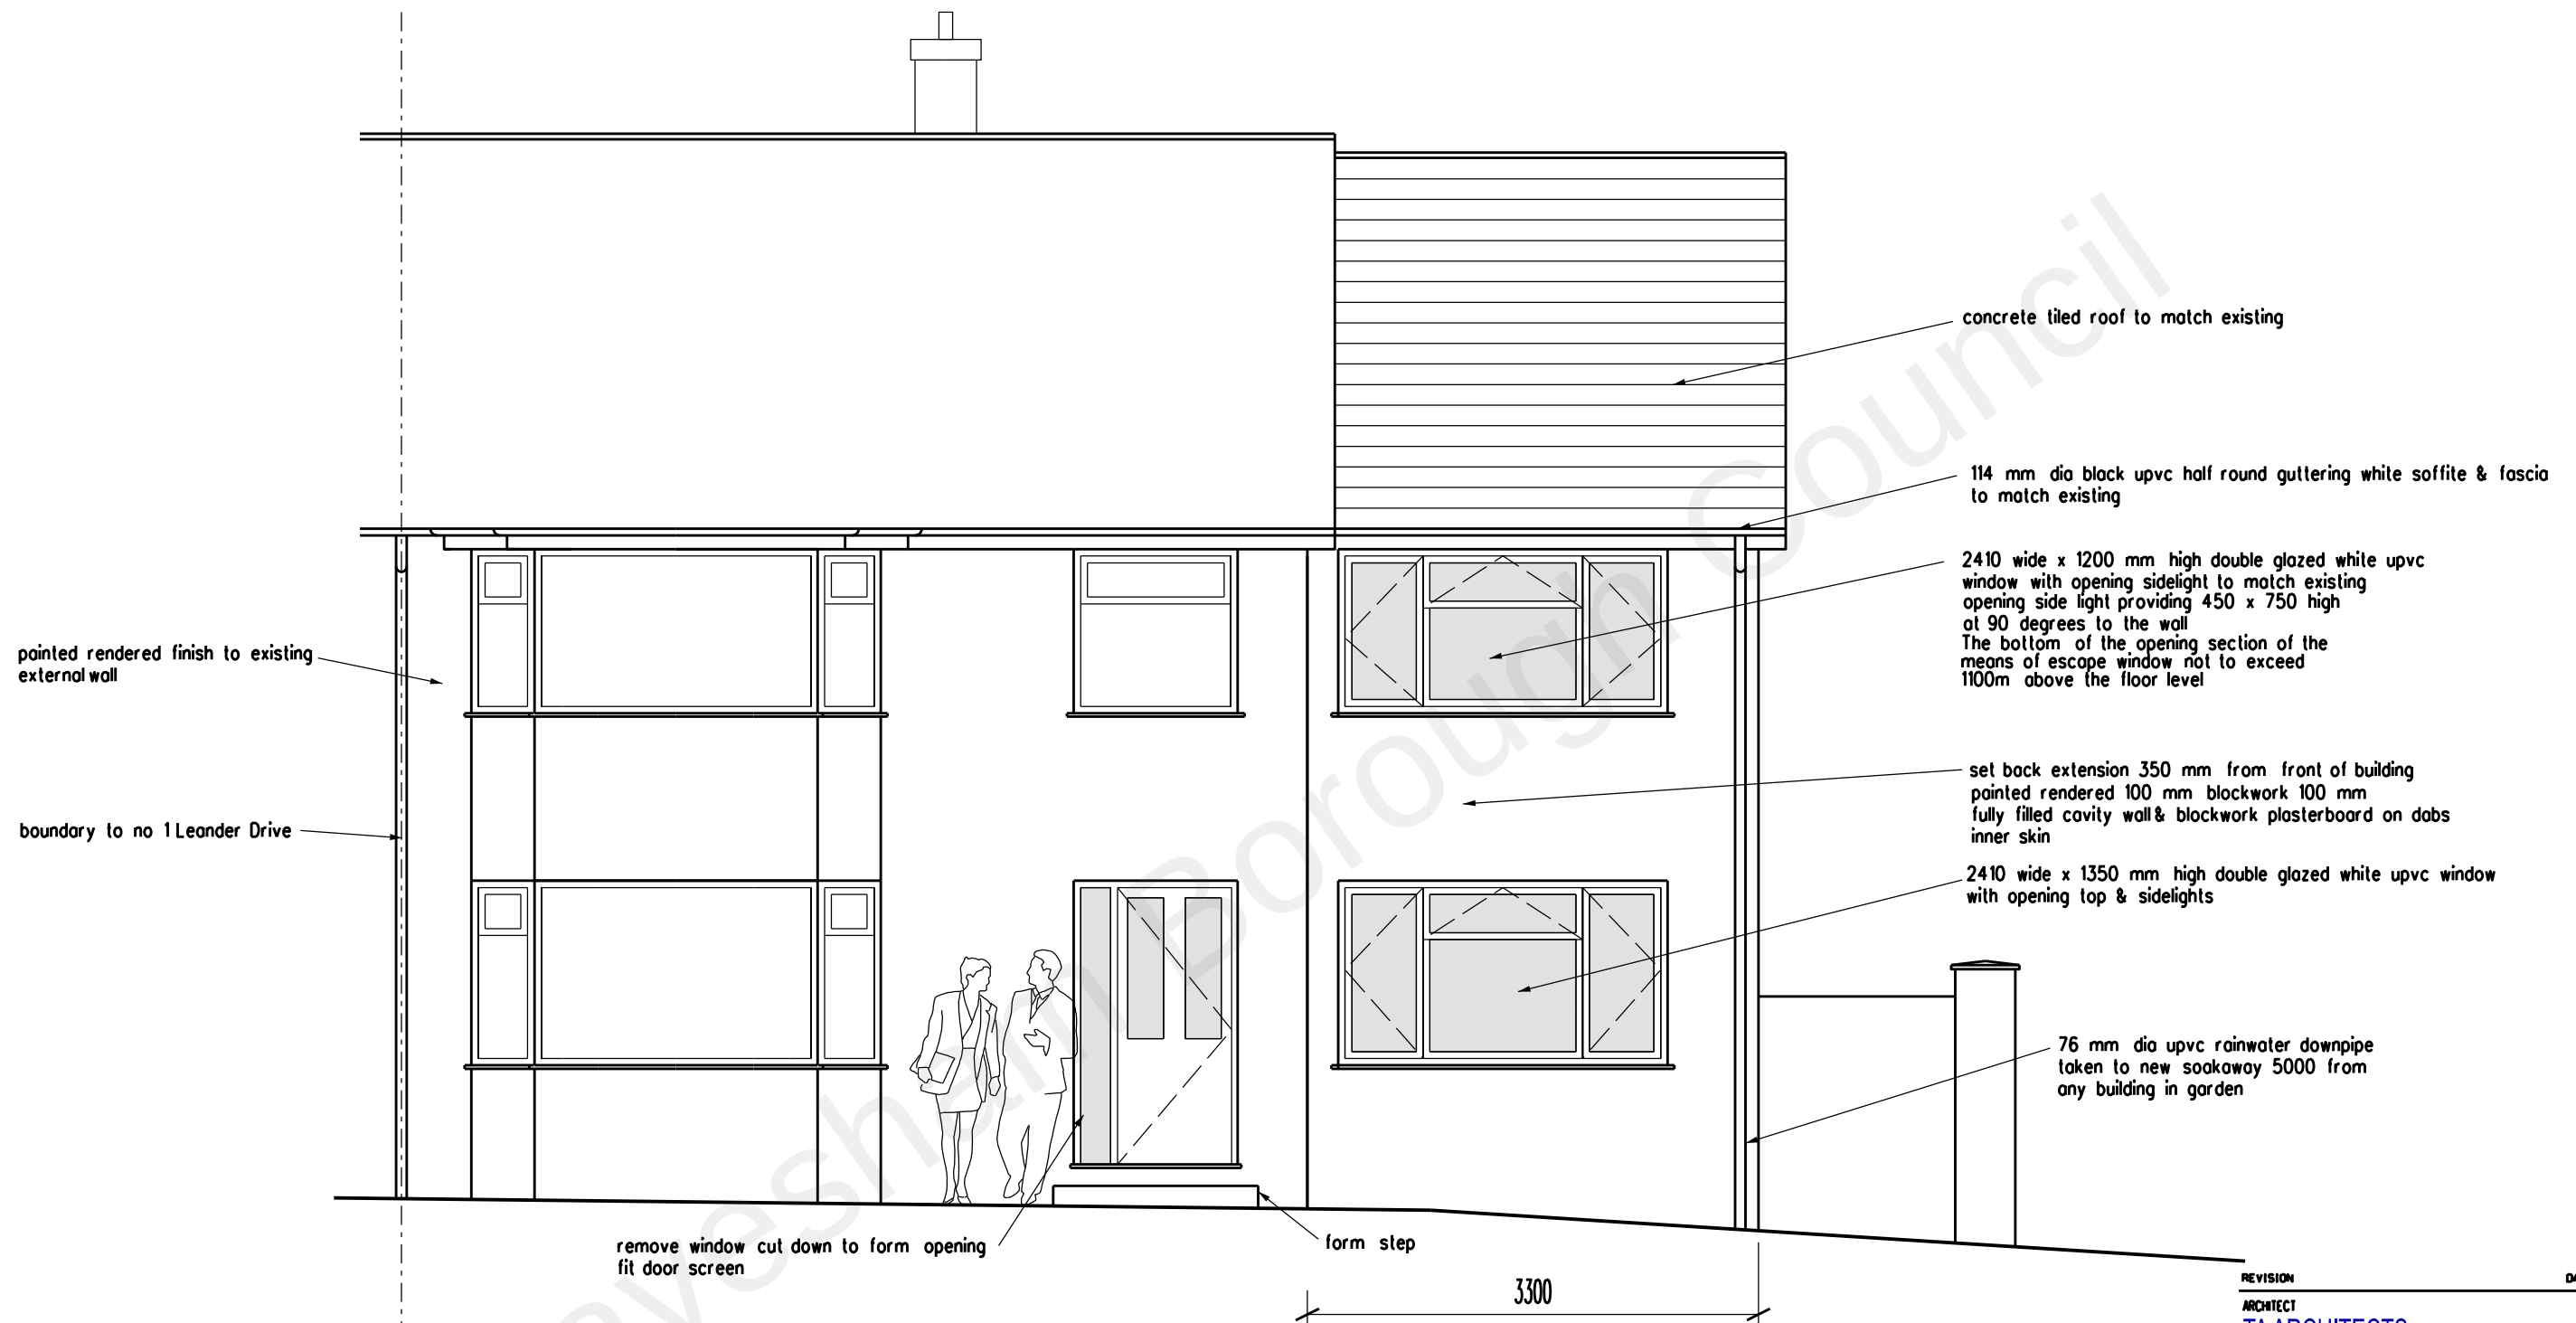

| REVISION                                                                                                 | DATE      |
|---|-----------|
| ARCHITECT                                                                                                |           |
| TA ARCHITECTS<br>11 JOYDENS WOOD ROAD BEXLEY<br>KENT DA5 2HS Tel 07905 130591<br>ta140256@googlemail.com |           |
| JOB   |           |
| PROPOSED DOUBLE STOREY<br>SIDE EXTENSION<br>AT 1 LEANDER DRIVE<br>GRAVESEND KENT DA12 4NF                |           |
| DRAWING                                                                                                  |           |
| PROPOSED FRONT ELEVATION                                                                                 |           |
| SCALE   | DATE      |
| 1:50 AT A3                                                                                               | JUNE 2022 |
| DRAWING NO.                                                                                              |           |
| JP/07   |           |