

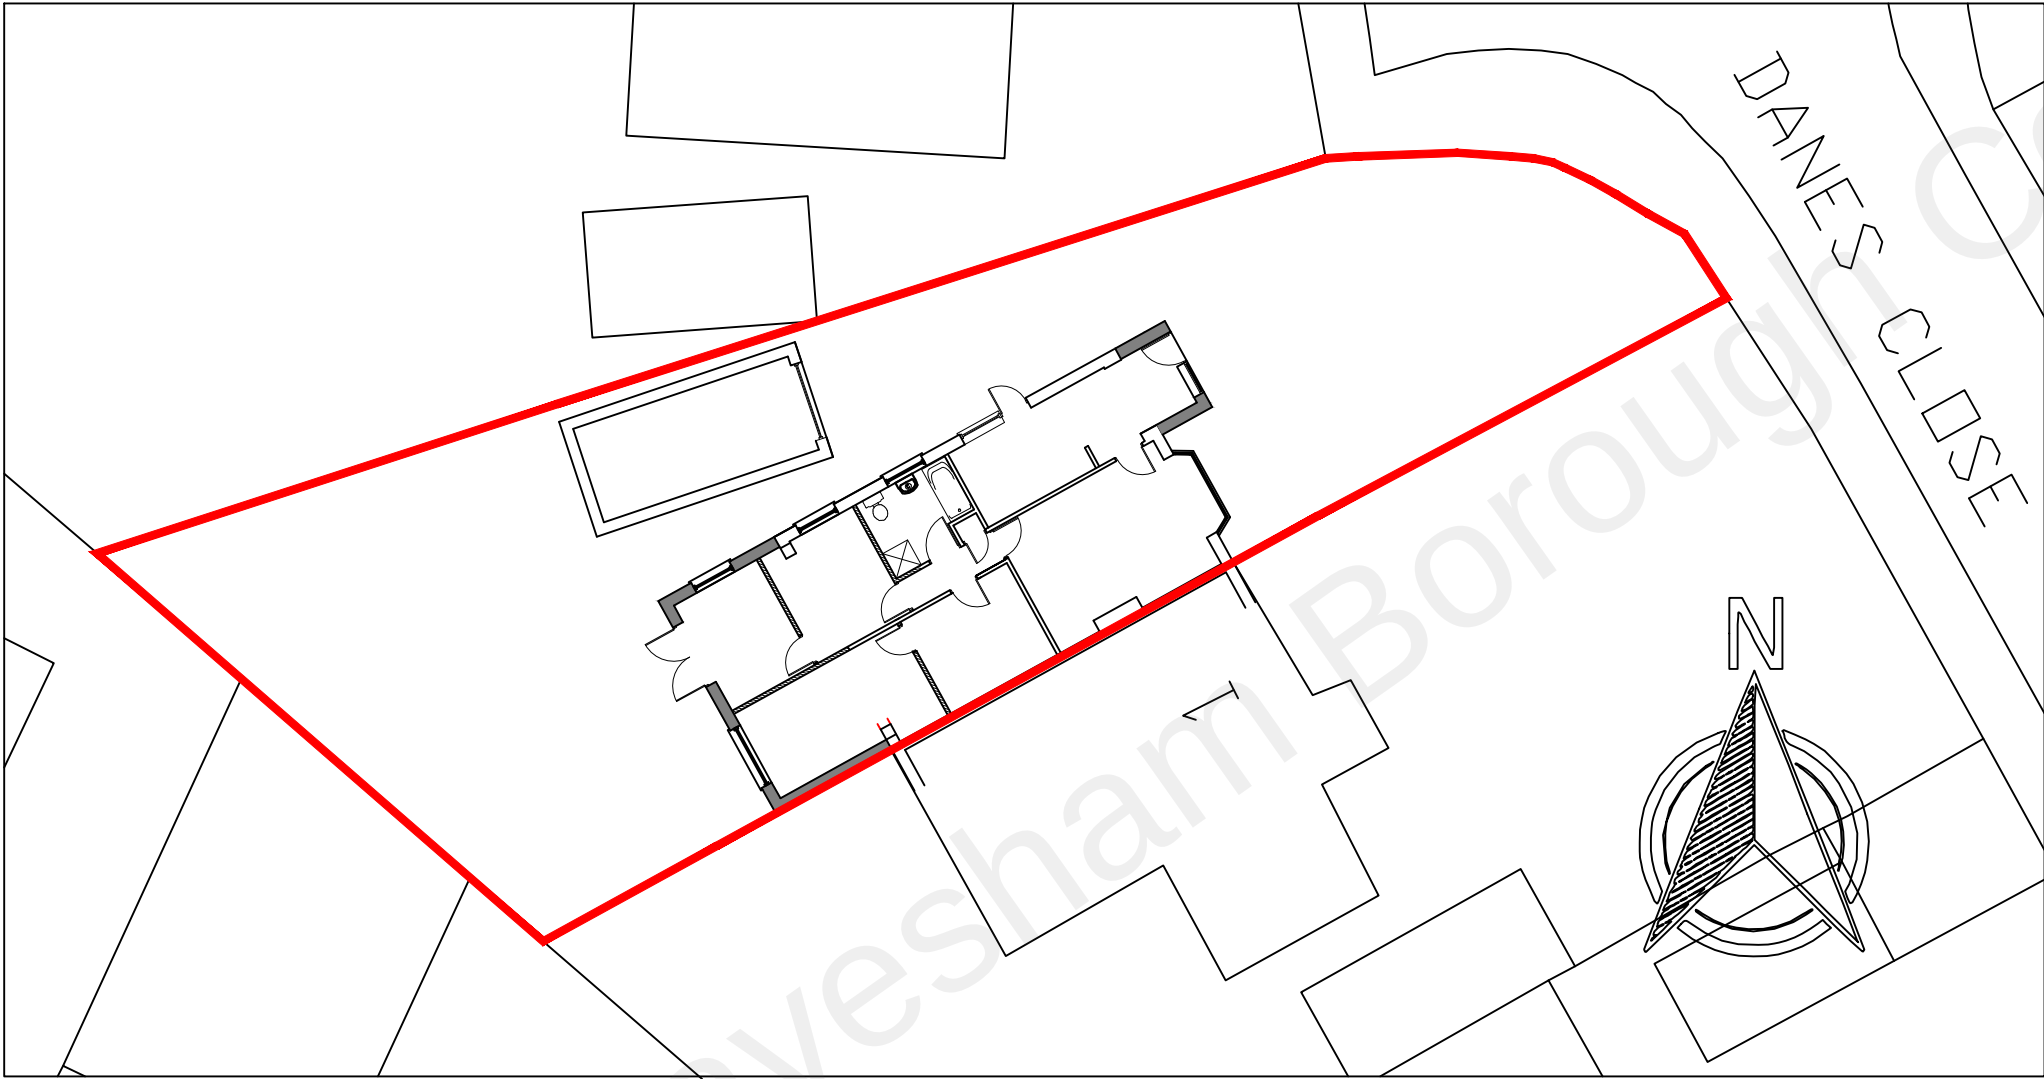


Notes	
	All dimensions shown are in millimeters unless otherwise stated. Only figured dimension to be taken from this drawing and not scaled dimensions.

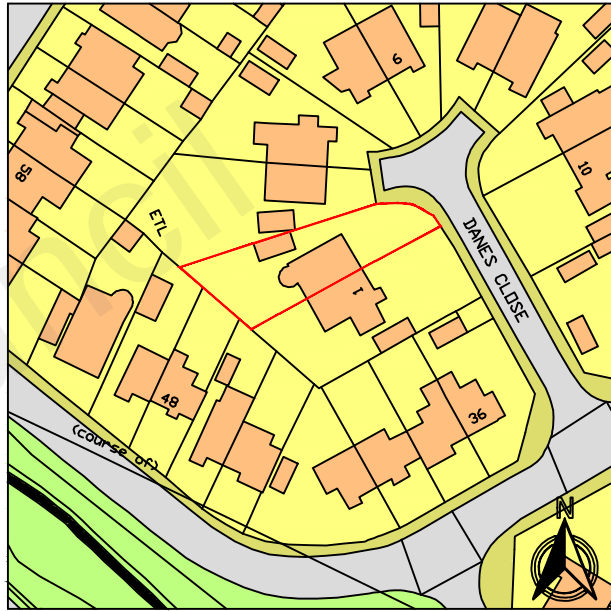

BLOCK PLAN 1:200

 

LOCATION PLAN 1:1250



PROPOSED SITE PLAN 1:1250

Project: PROPOSED REAR EXTENSION 2 Danes Close, Northfleet Gravesend DA11 8EU			
CLIENT: Mila Mckerell		DATE: 07-02-23	
		CHECKED BY: TA	
REV:	Date	SCALE: 1:100 @A3	Loft conversion & Extension Specialists 07815559217 / 02077121486
		DRAWN BY: TA	
		BLOCK PLAN AND LOCATION PLAN	230212-30
© This drawing and the building work illustrated are copyright and may not be reproduced without written permission.			REV: