




Notes	
	All dimensions shown are in millimeters unless otherwise stated. Only figured dimension to be taken from this drawing and not scaled dimensions.

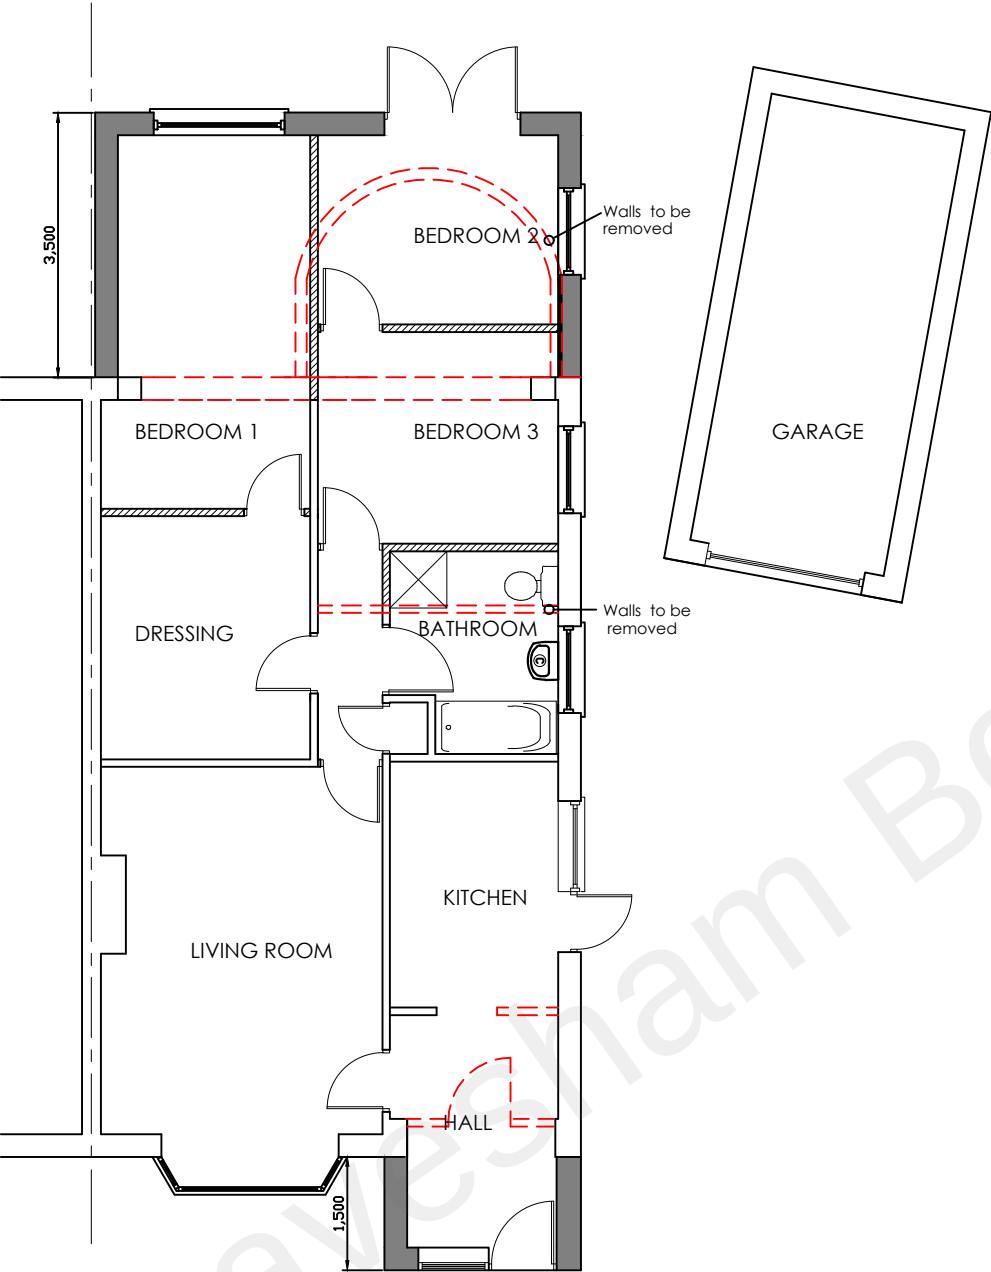

PROPOSED FLOOR PLAN
OPTION C

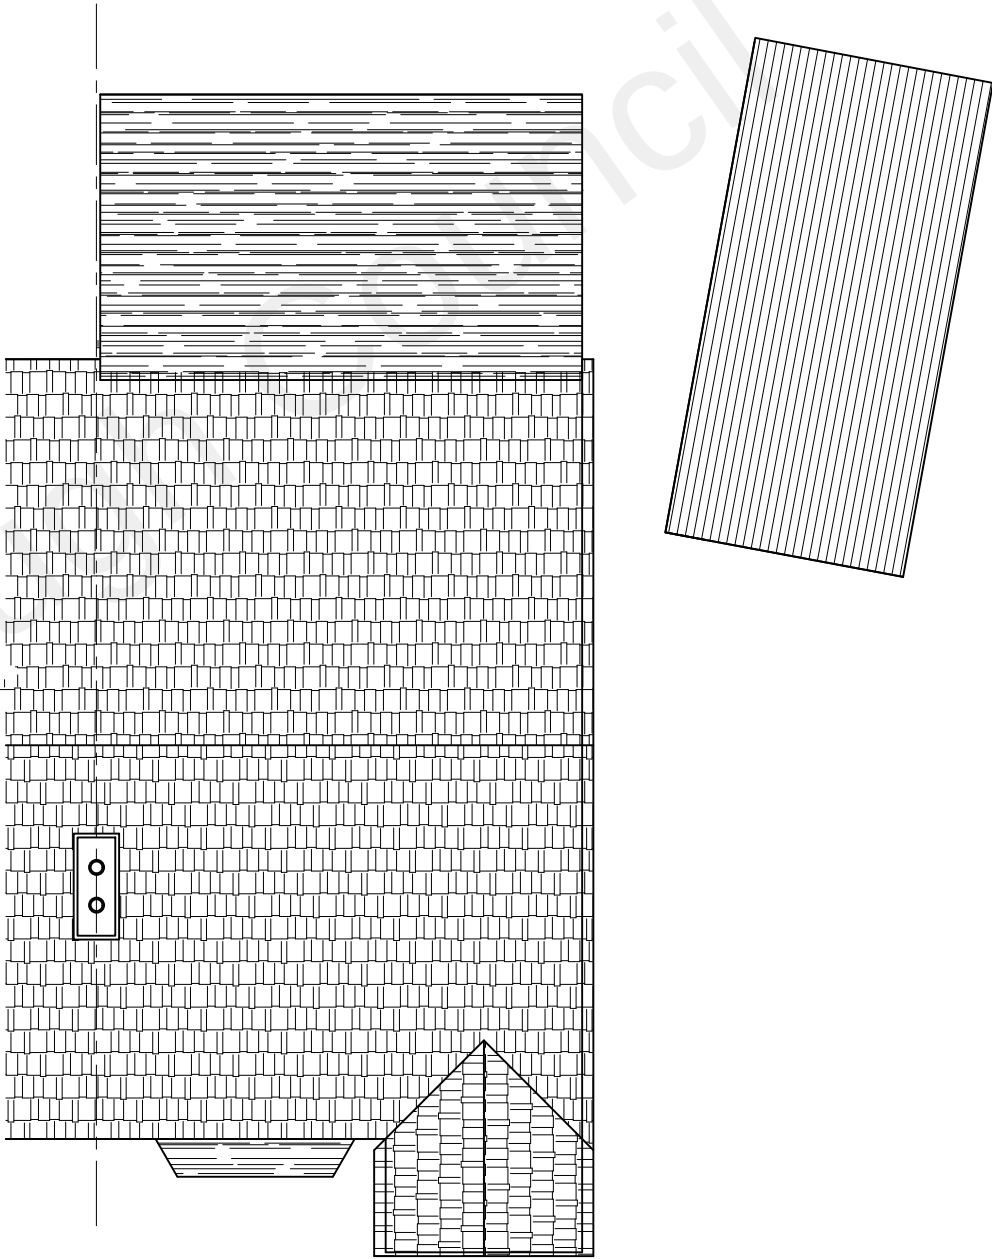

PROPOSED ROOF PLAN

 

Project: PROPOSED REAR EXTENSION 2 Danes Close, Northfleet Gravesend DA11 8EU					
CLIENT: Mila Mckerell			DATE: 07-02-23 CHECKED BY: TA		
REV:		Date	SCALE: 1:100 @A3		
			DRAWN BY: TA		
			PROPOSED FLOOR PLANS	Loft conversion & Extension Specialists 07815559217 / 02077121486	
				230212-20	REV:
				© This drawing and the building work illustrated are copyright and may not be reproduced without written permission.	