


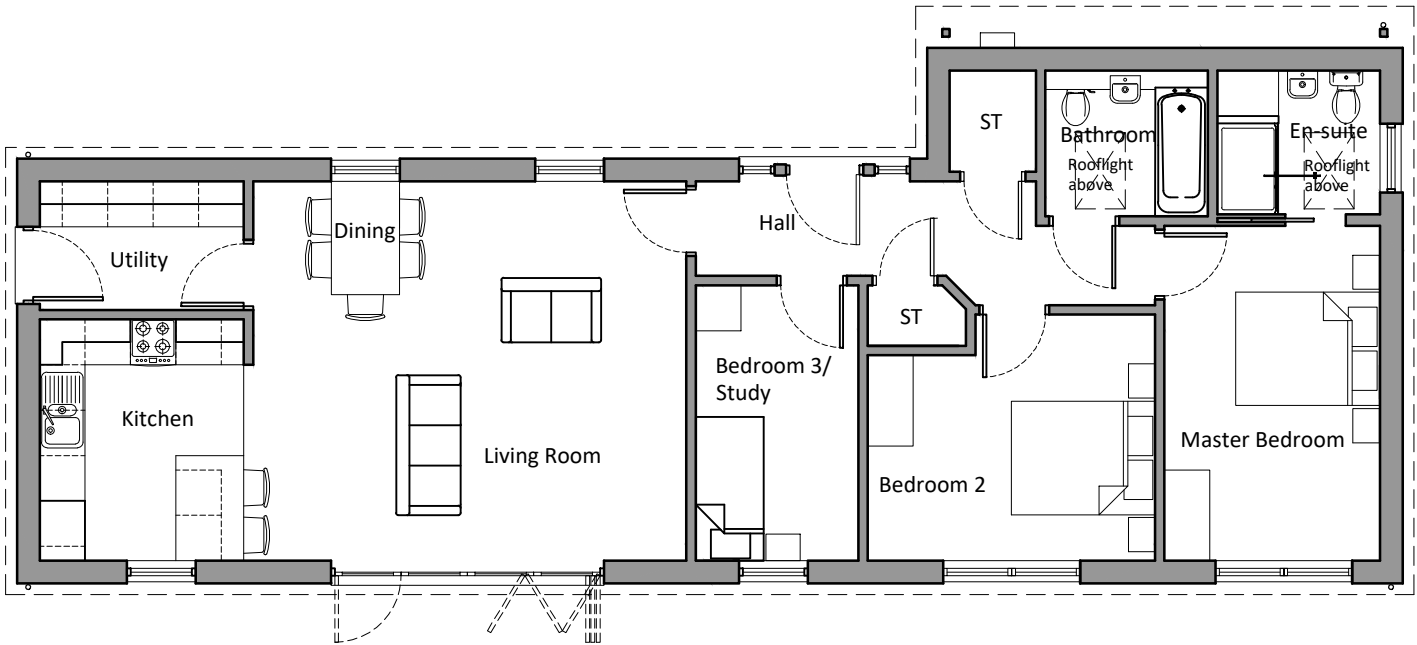

Proposed Floor Plan
1:100



2 The Parade, Ash Road, Hartley
Longfield, Kent DA3 8BG
Tel: 01474 703705
www.grahamsimpkinplanning.co.uk
Email: webmail@grahamsimpkinplanning.co.uk

Project Title Norwood Farm House, Norwood Lane, Meopham DA13 0YF		Job No 3989
Drawing Title Proposed Floor Plan	Drawing No 03	Revision -
Date 06.11.2023	Drawn by DA	Checked by SC
Scale 1:100 @ A3	Note	

