


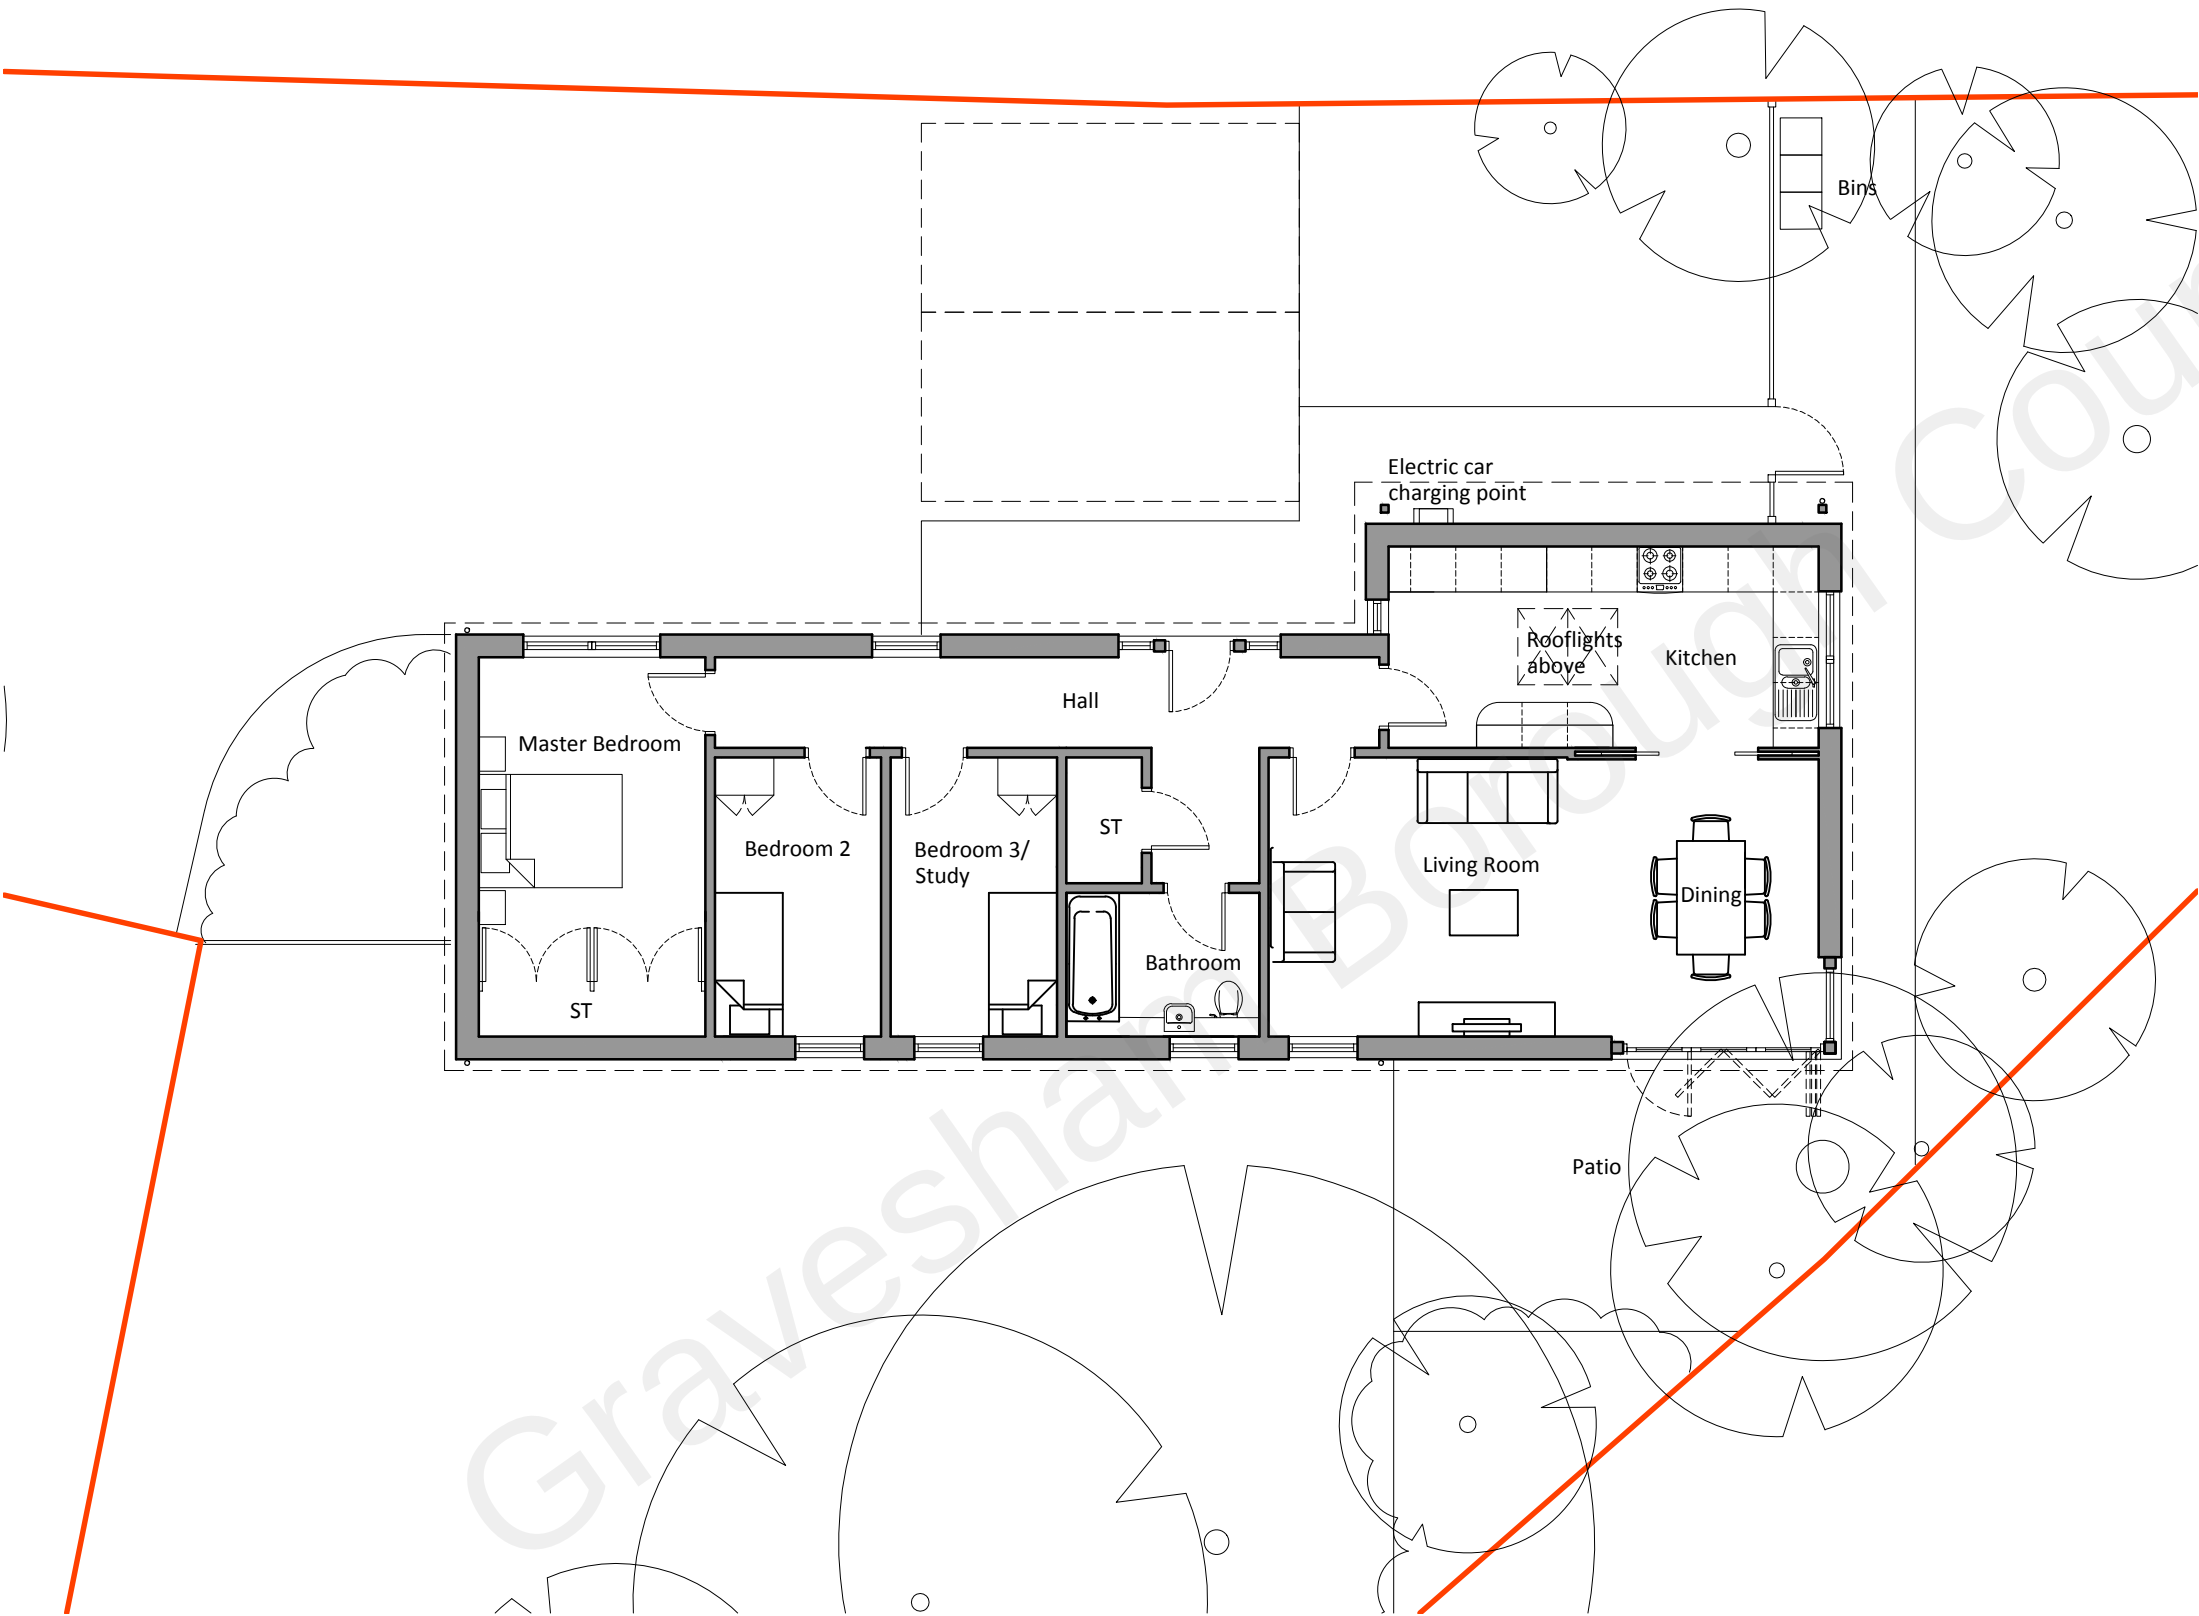

Proposed Floor Plan
1:100



2 The Parade, Ash Road, Hartley
Longfield, Kent DA3 8BG
Tel: 01474 703705
www.grahamsimpkinplanning.co.uk
Email: webmail@grahamsimpkinplanning.co.uk

Project Title Norwood Farm House, Norwood Lane, Meopham DA13 0YF		Job No 3043
Drawing Title Proposed Floor Plan	Drawing No 03	Revision -
Date 25.07.2019	Drawn by DA	Checked by JB
Scale 1:100 @ A3	Note	

The graphic scale bar shows a total length of 6 metres, divided into six 1-metre segments. The segments alternate between white and hatched patterns. Red arrows at each end indicate the scale. Below the bar, the text '1:100' is on the left and 'metres' is on the right. To the right of the scale bar is a north arrow consisting of a circle with an 'N' at the top and a hatched line pointing towards the bottom-right.