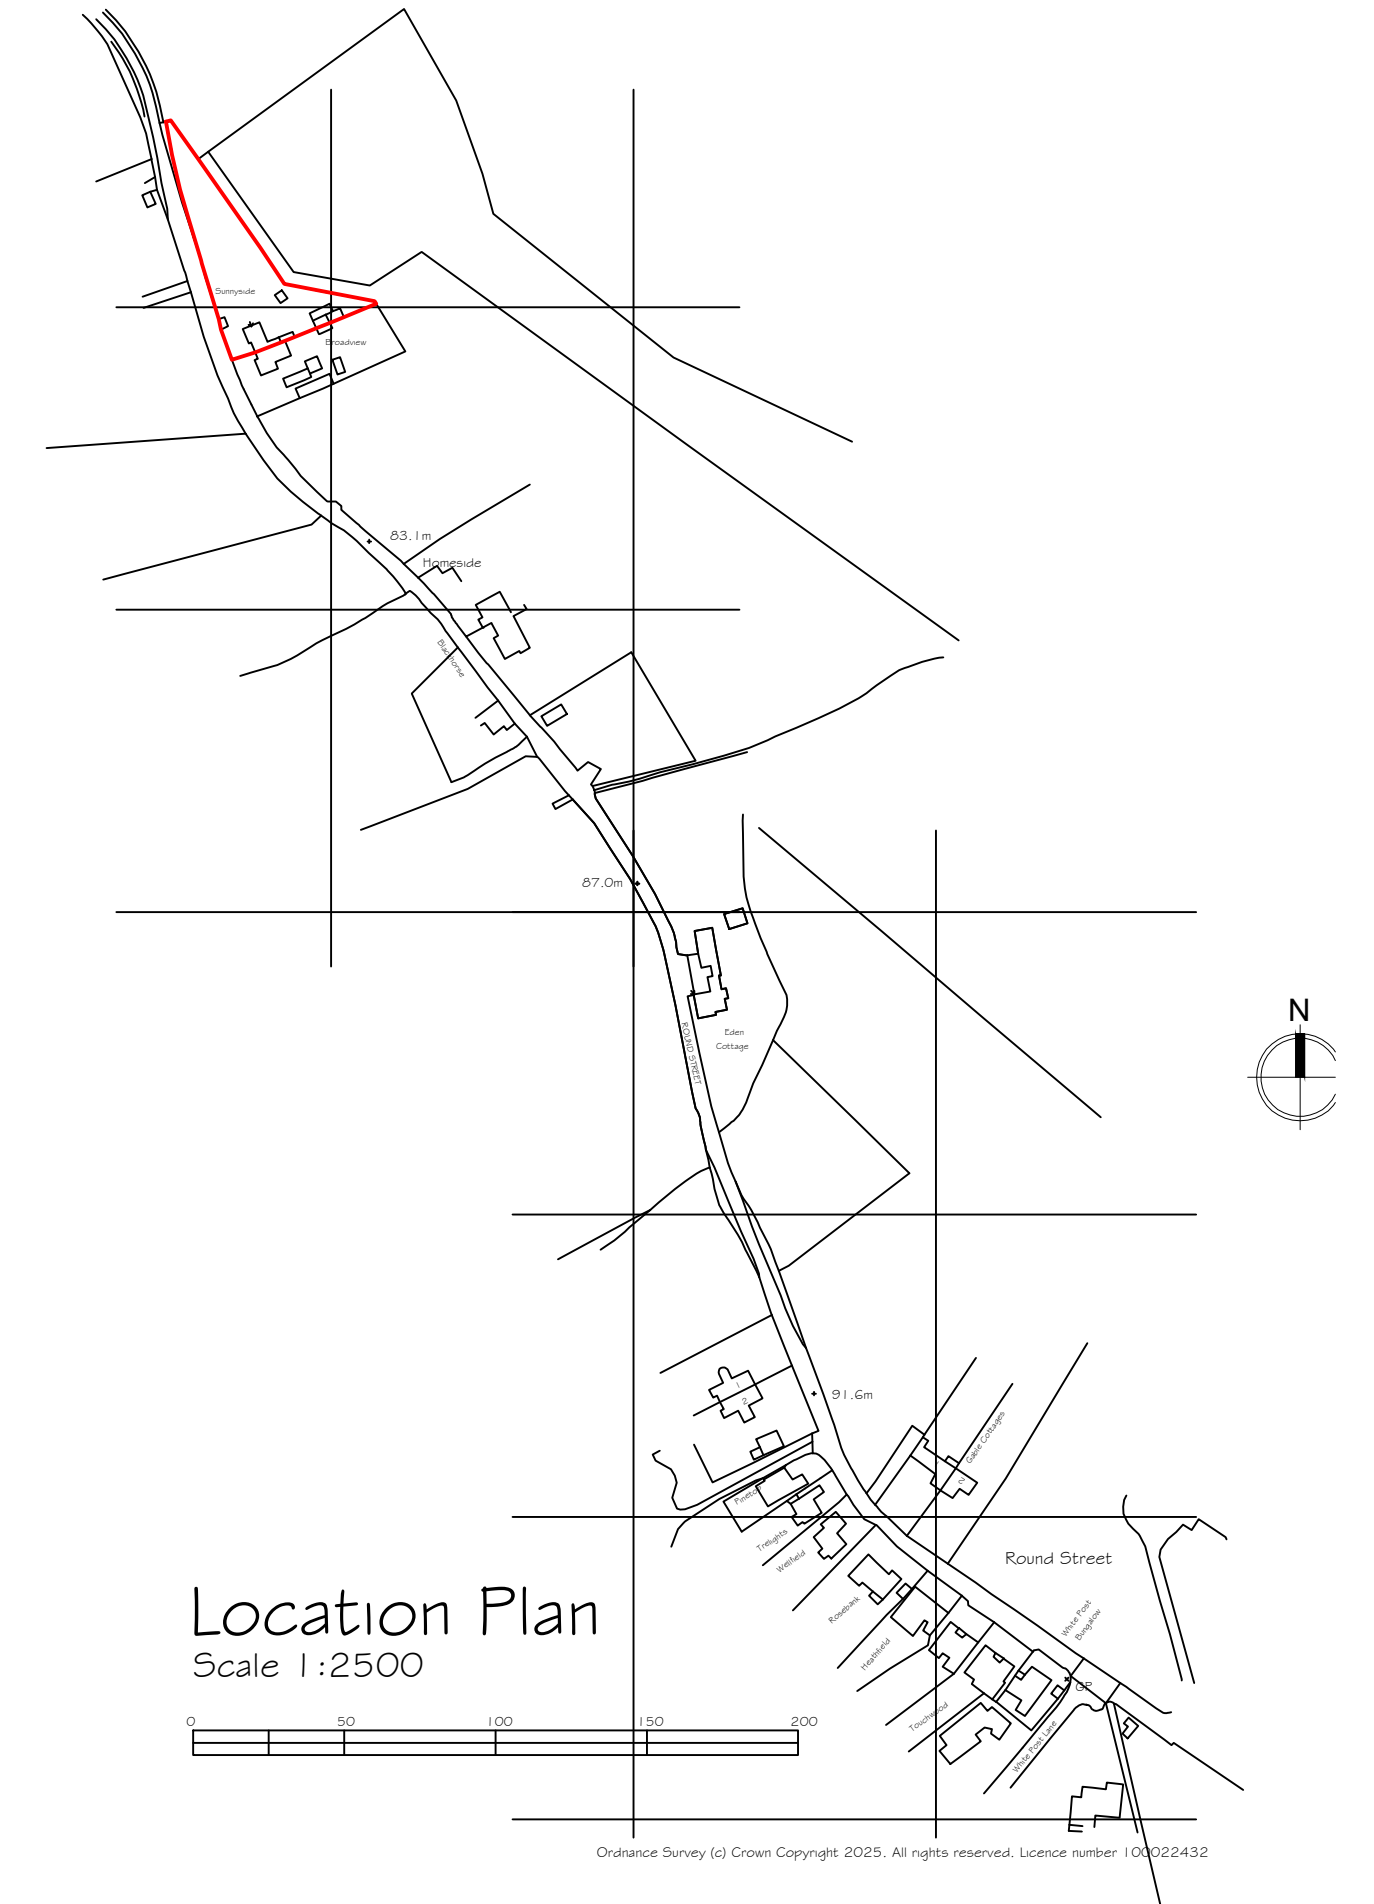
 


Rev-A Existing site plan added.		9 March 2026	
 Synergy Planning & Property Consultants Ltd The Office The Larches Rochester Kent ME3 7NG Client Mr R Manley & Mrs G Everitt			
Address Sunnyside Round Street			
Drawing title Existing drawing			
Scale 1:100/1:50			
Date February 2025		Drawn by	
Drawing No 25/646/01		A	