


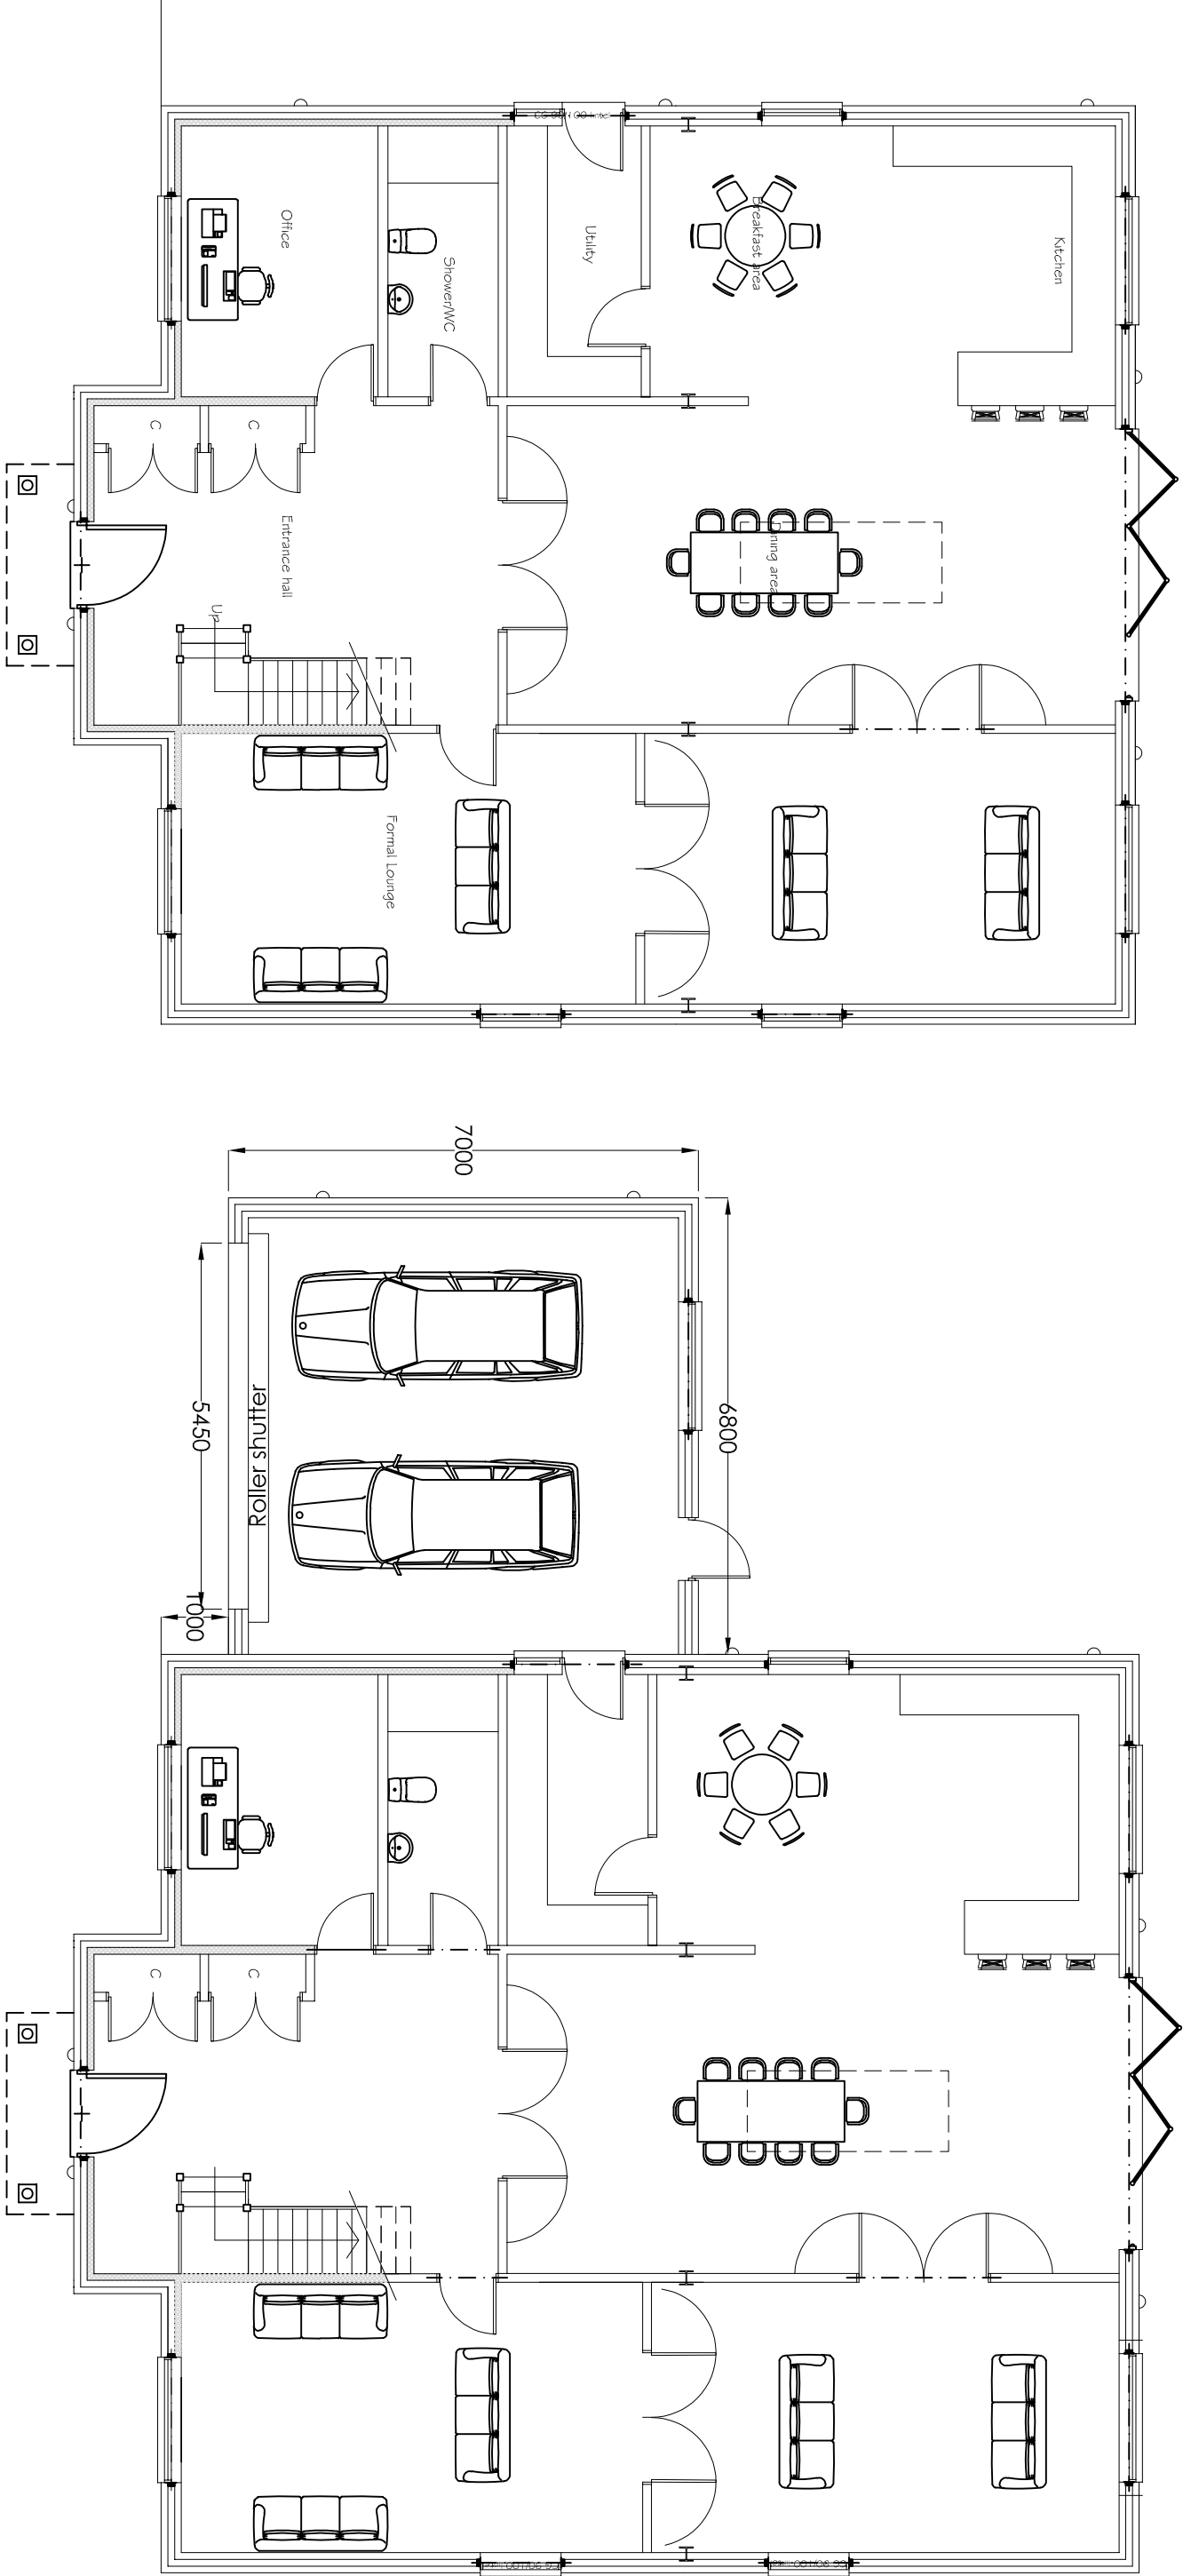

Existing Ground Floor Plan

Proposed Ground Floor Plan

Project

Mr A S Gill Willow Platt Hermitage Road Higham Kent ME3 7NF
Loft and Attached Double Garage

Drawing Title

Existing and Proposed Ground Floor Plans

H S Channa

PICAROONS MAIDSTONE ROAD PLATT KENT TN15 8LB
Tel / Fax: 01732 605759 E-mail: hbchanna@tiscali.co.uk

Drawn
HC

Date
June 2026

Scale
1:100

Drawing No.
WP/A3/03