


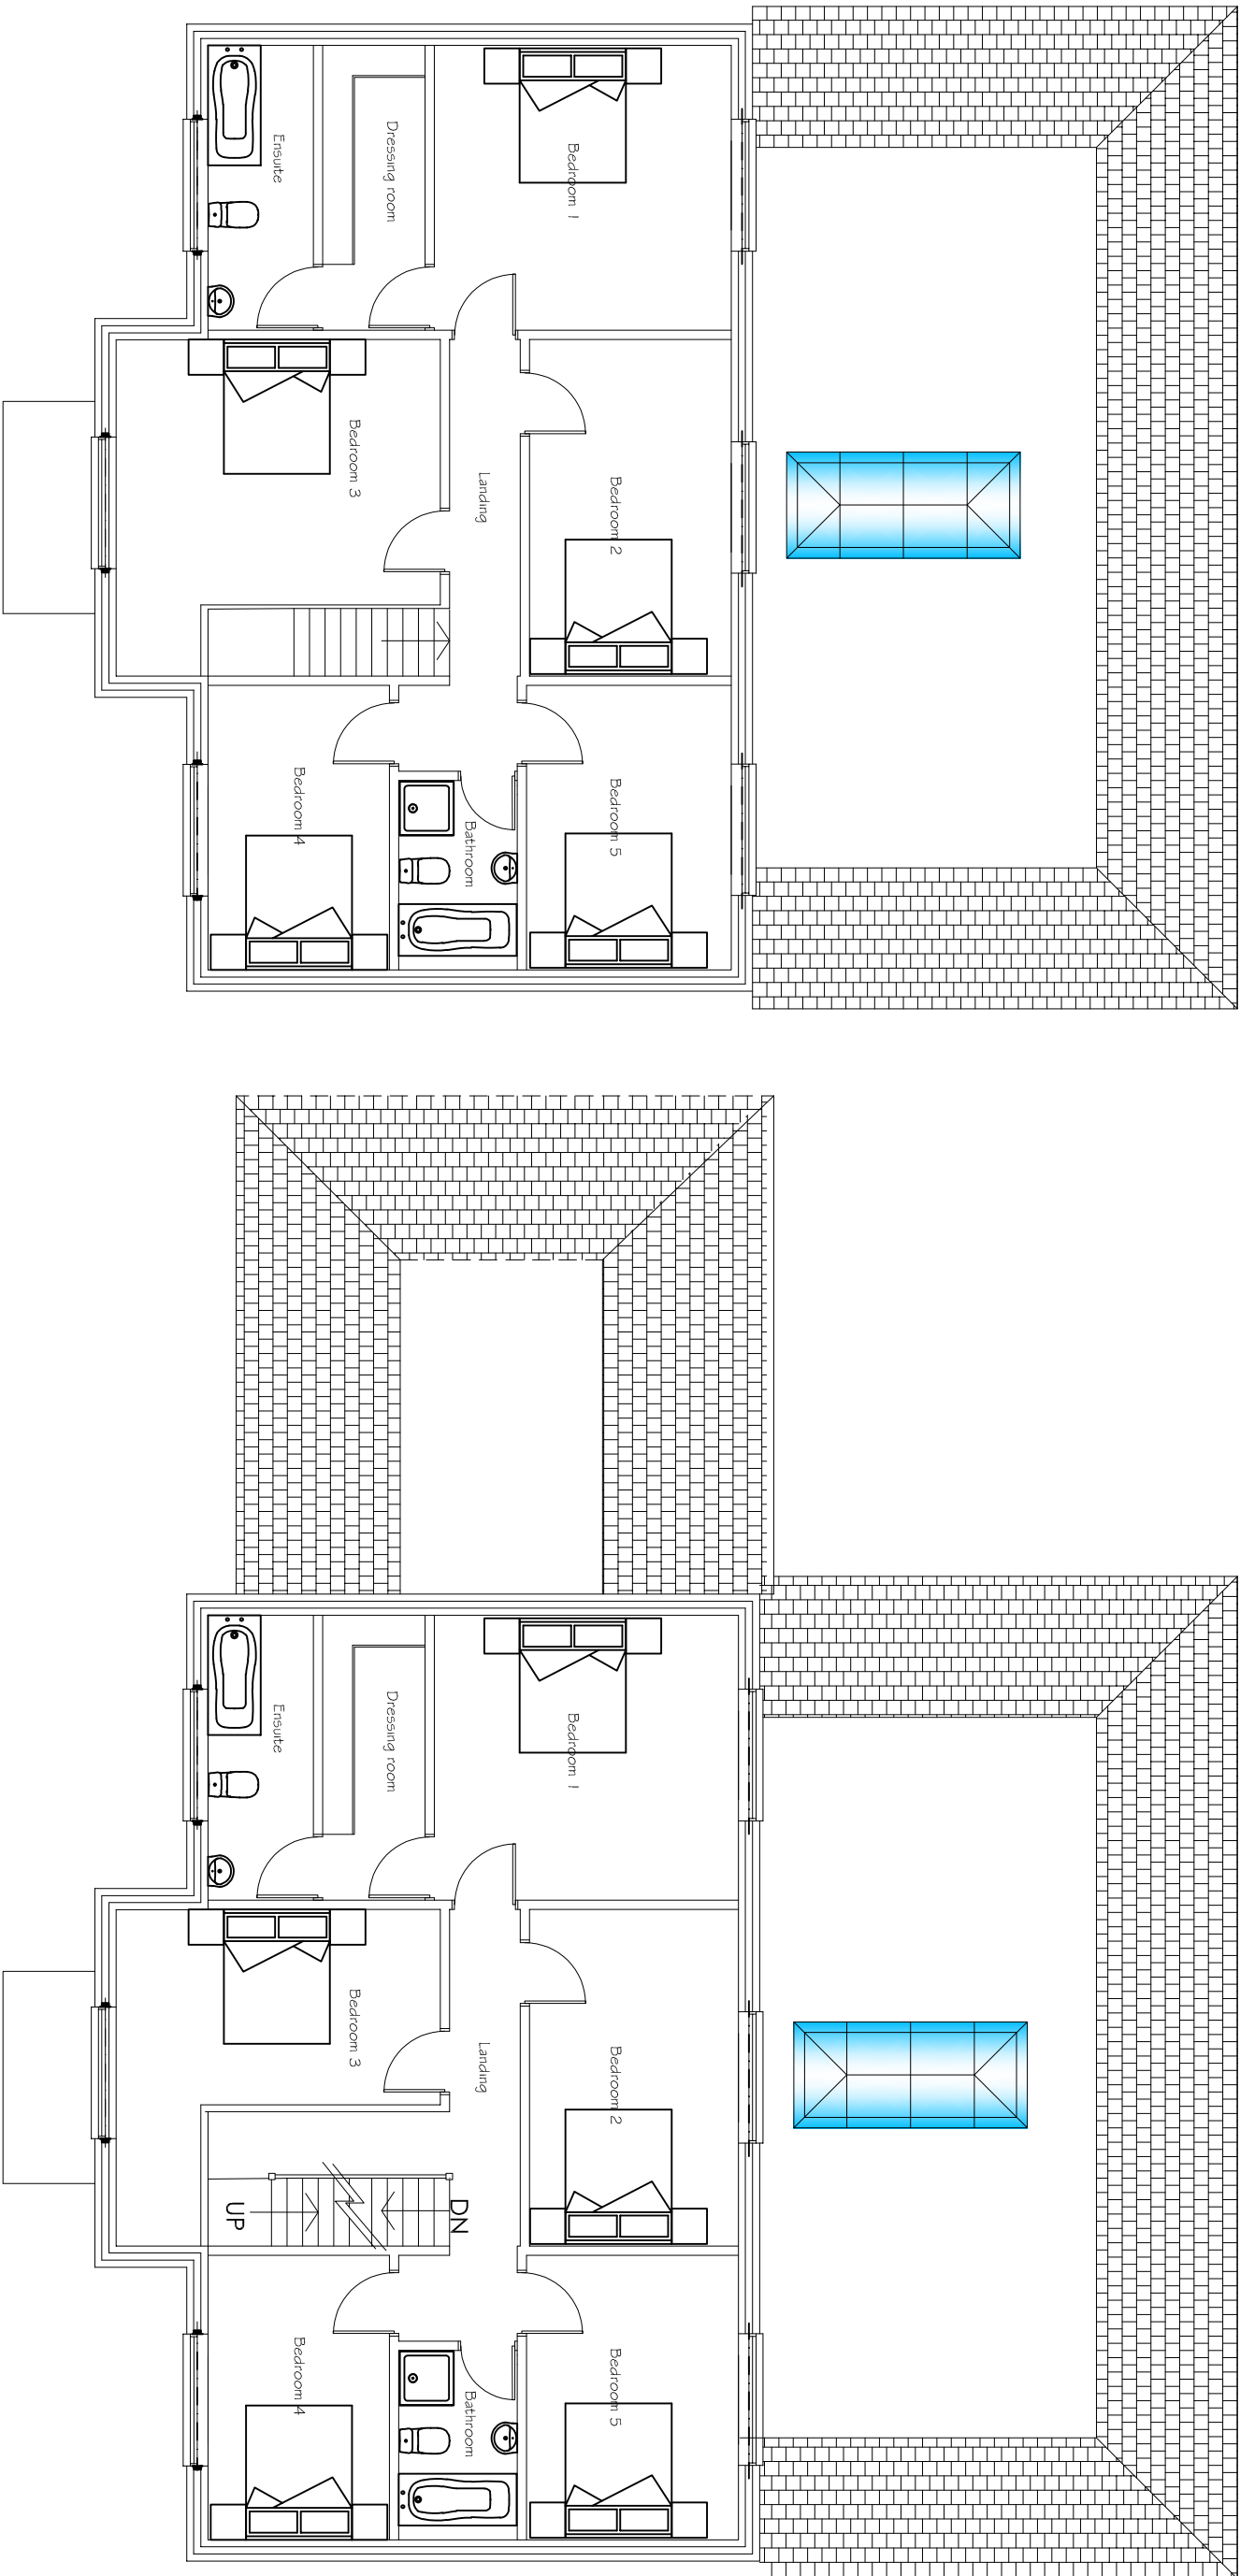

Existing First Floor Plan

Proposed First Floor Plan

Project		Drawing No.	
Mr A S Gill Willow Platt Hermitage Road Higham Kent ME3 7NF		WP/A3/O4	
Loft and Attached Double Garage		Scale	
Drawing Title		1 : 100	
Existing and Proposed First Floor Plans		Date	
		June 2026	
		Drawn	
		HC	
		Tel / Fax: 01732 605759 E-mail: hbchanna@tiscali.co.uk	
		PICAROONS MAIDSTONE ROAD PLATT KENT TN15 8LB	
		H S Channa	