



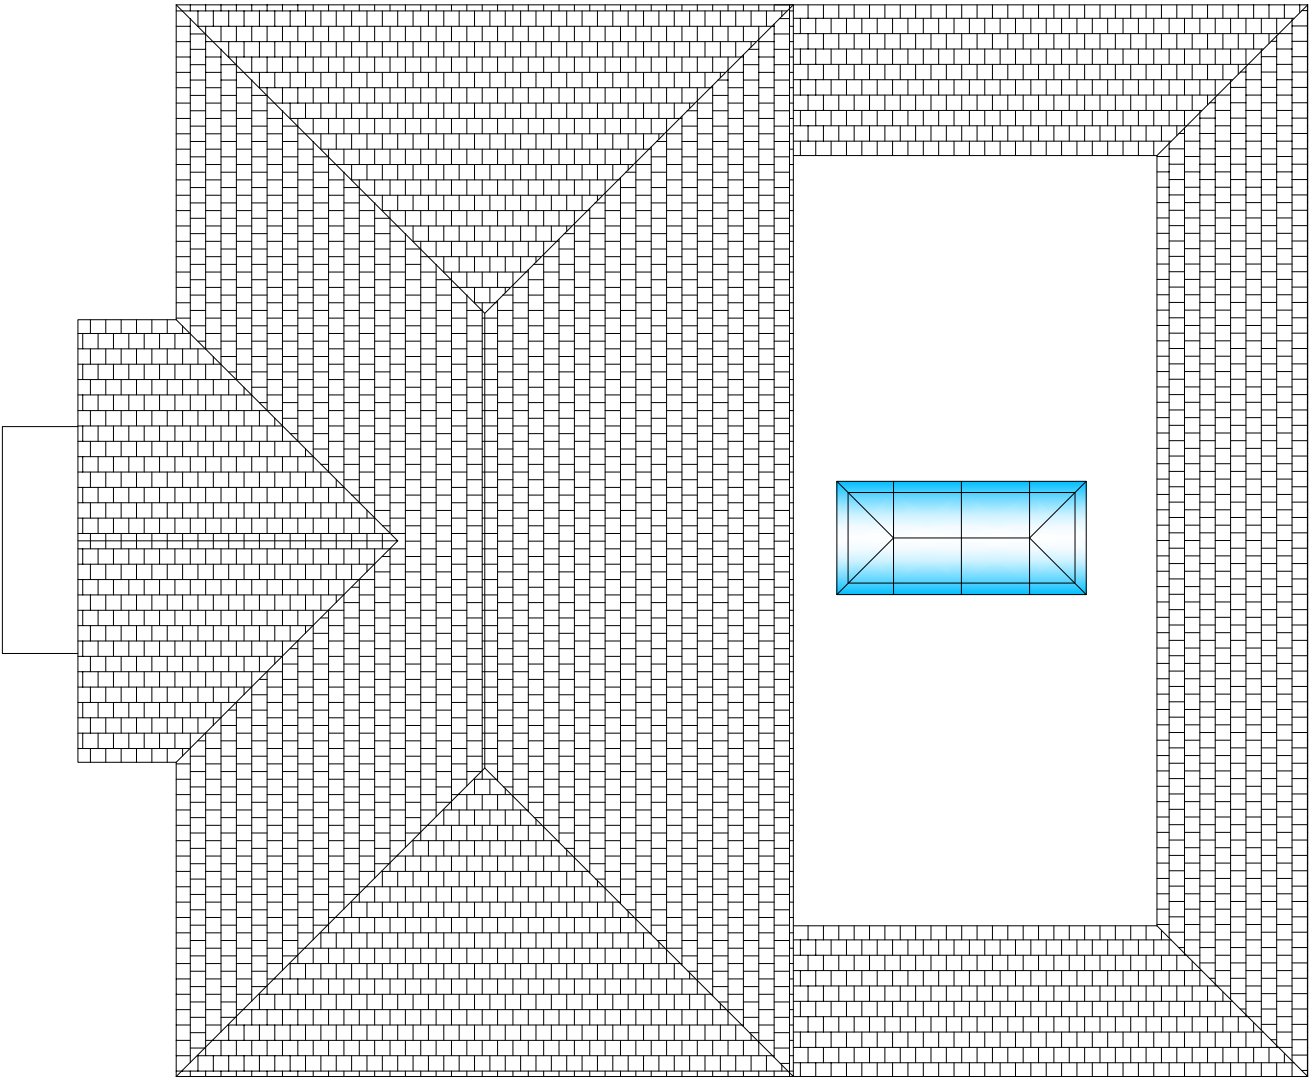

Existing Roof Plan

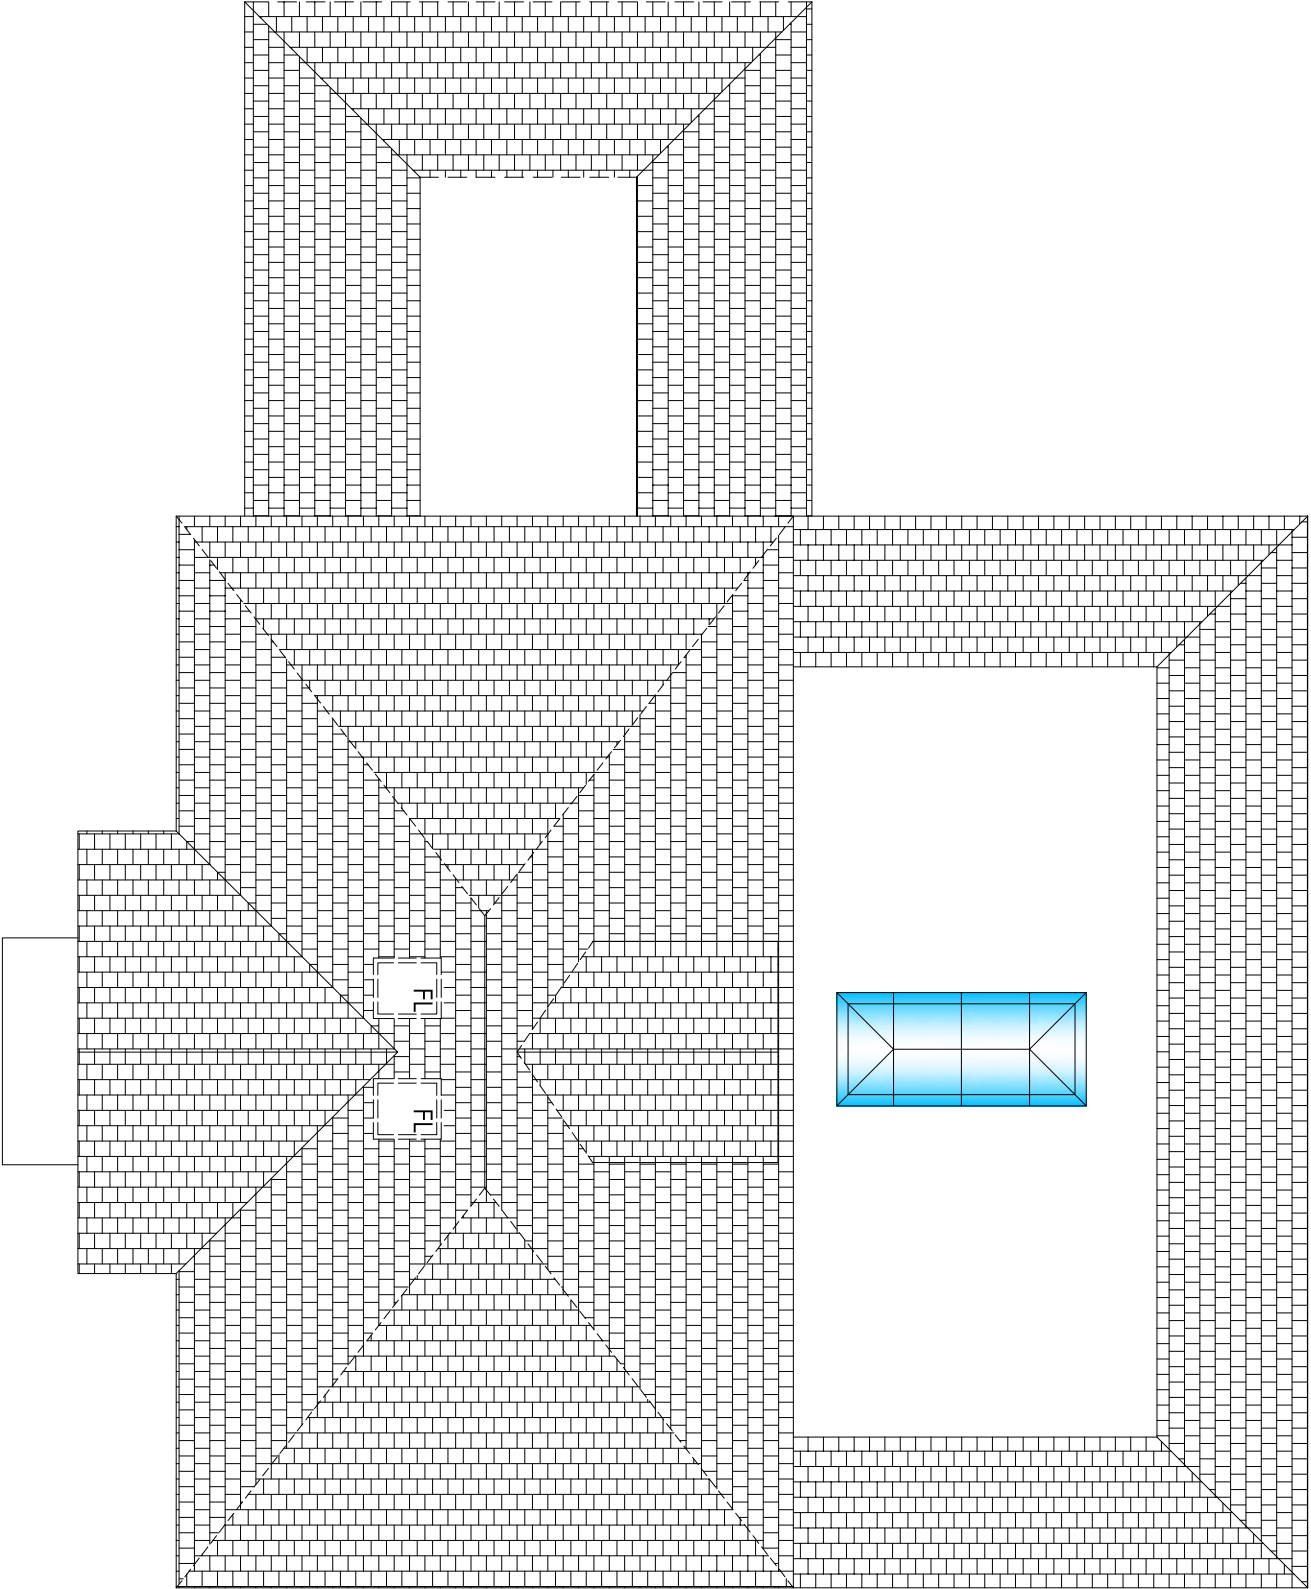

Proposed Roof Plan

Project Mr A S Gill Willow Platt Hermitage Road Higham Kent ME3 7NF Loft and Attached Double Garage		H S Channa PICAROONS MAIDSTONE ROAD PLATT KENT TN15 8LB Tel / Fax: 01732 605759 E-mail: hbchanna@tiscali.co.uk			
Drawing Title Existing and Proposed Roof Plans		Drawn HC	Date June 2026	Scale 1 : 100	Drawing No. WP/A3/06