

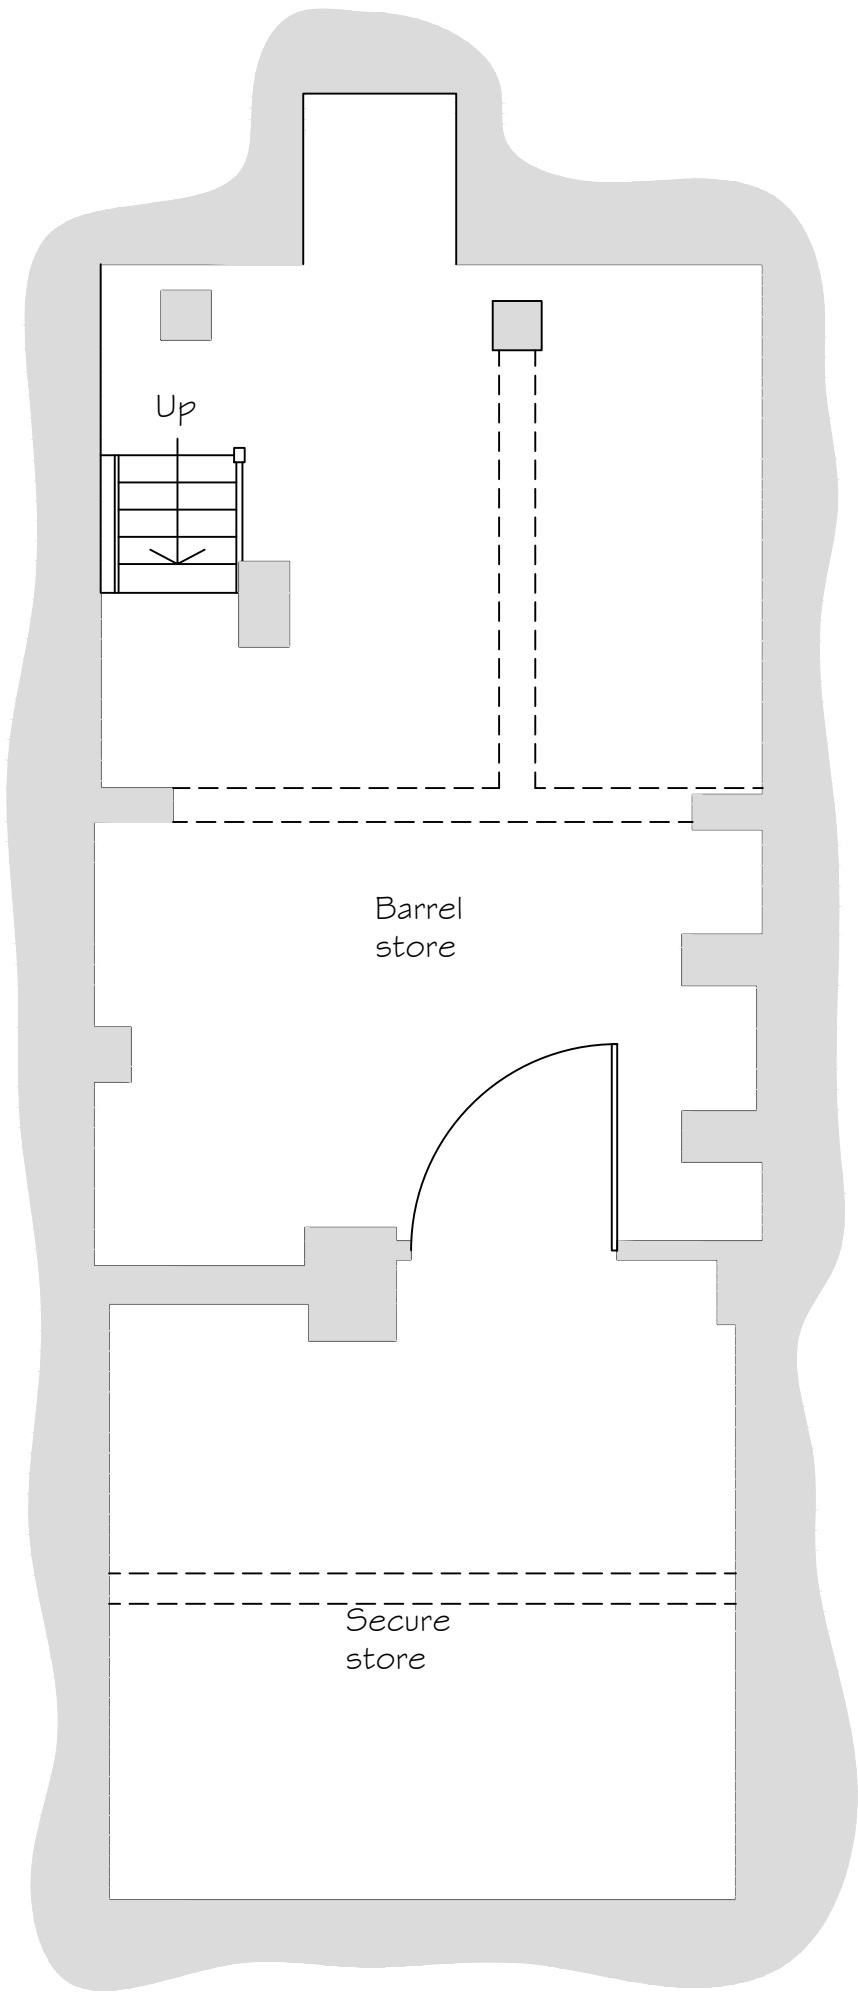


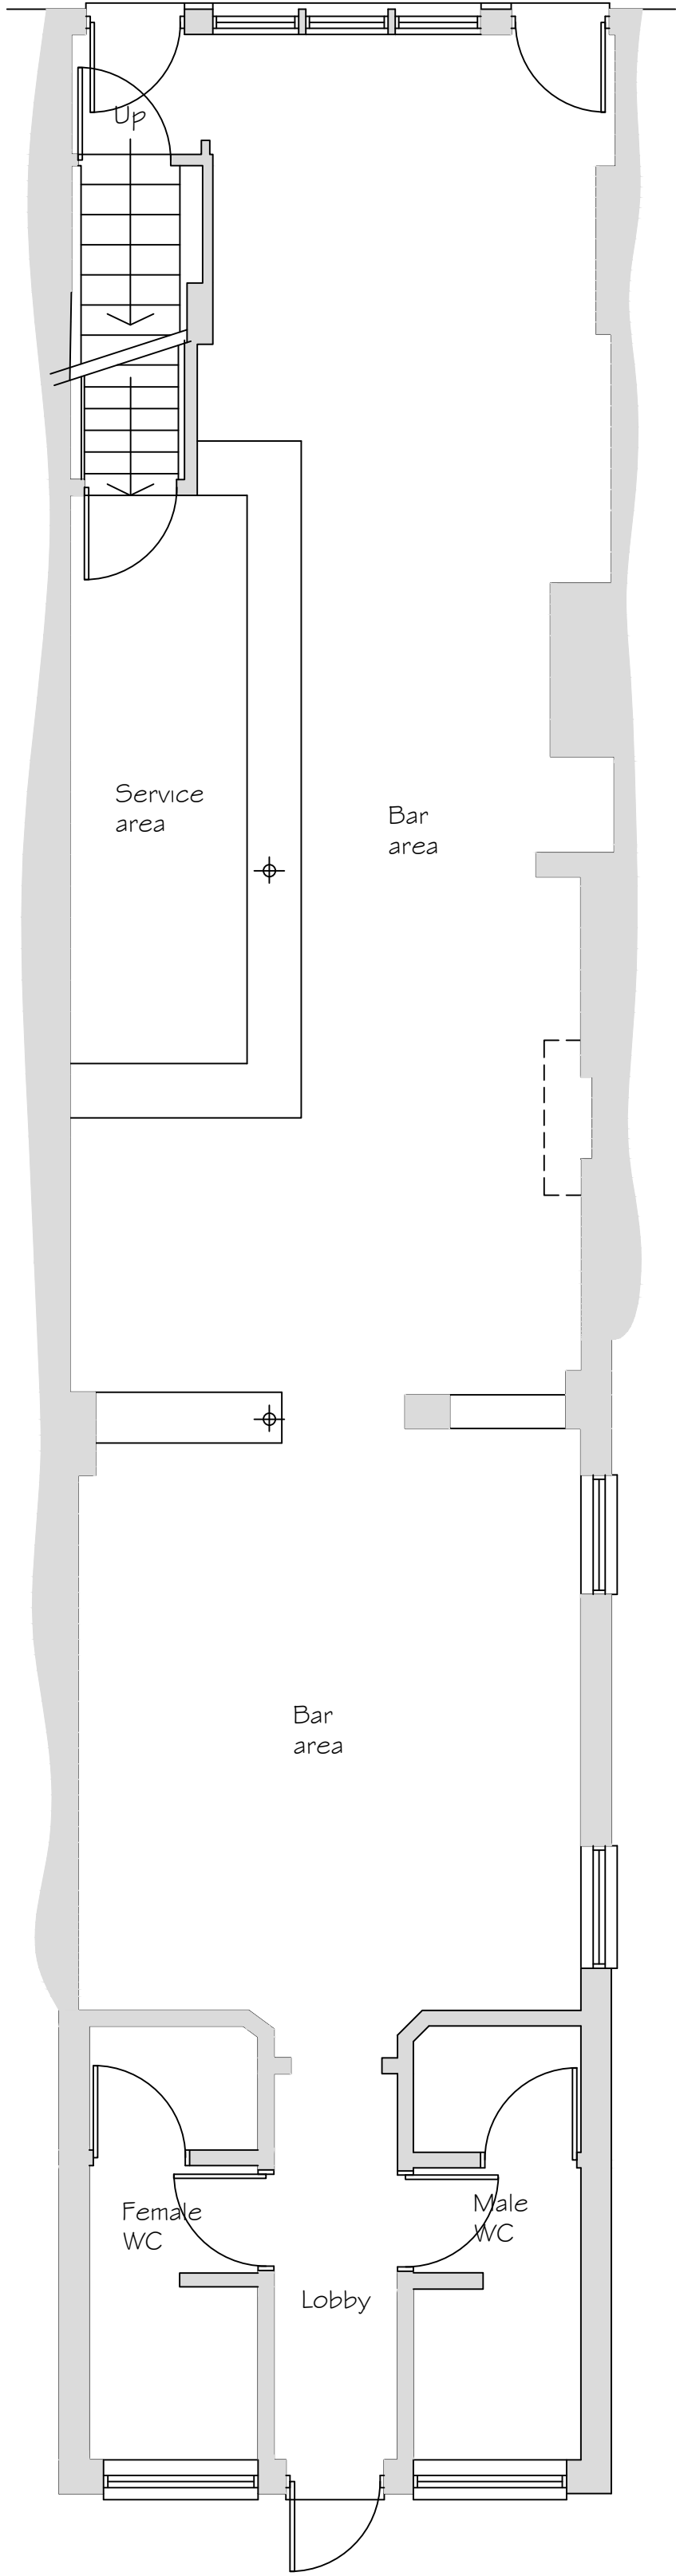


Basement Floor Plan


Scale 1:50

 

Ground Floor Plan

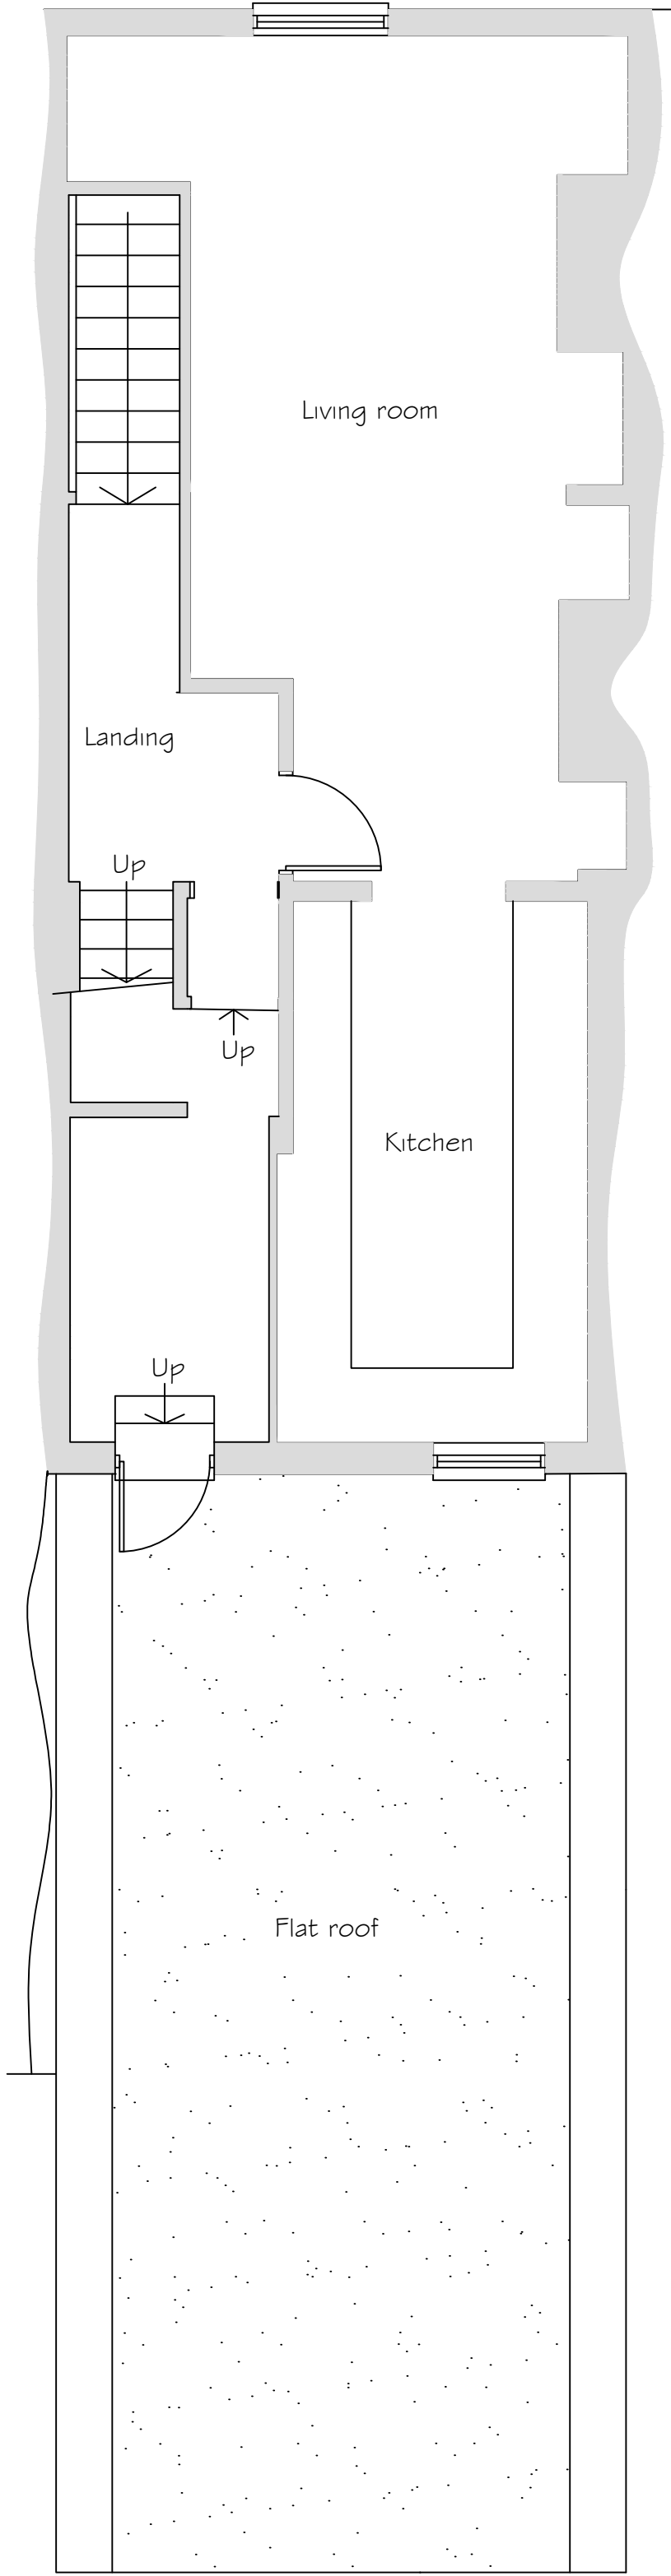

First Floor Plan

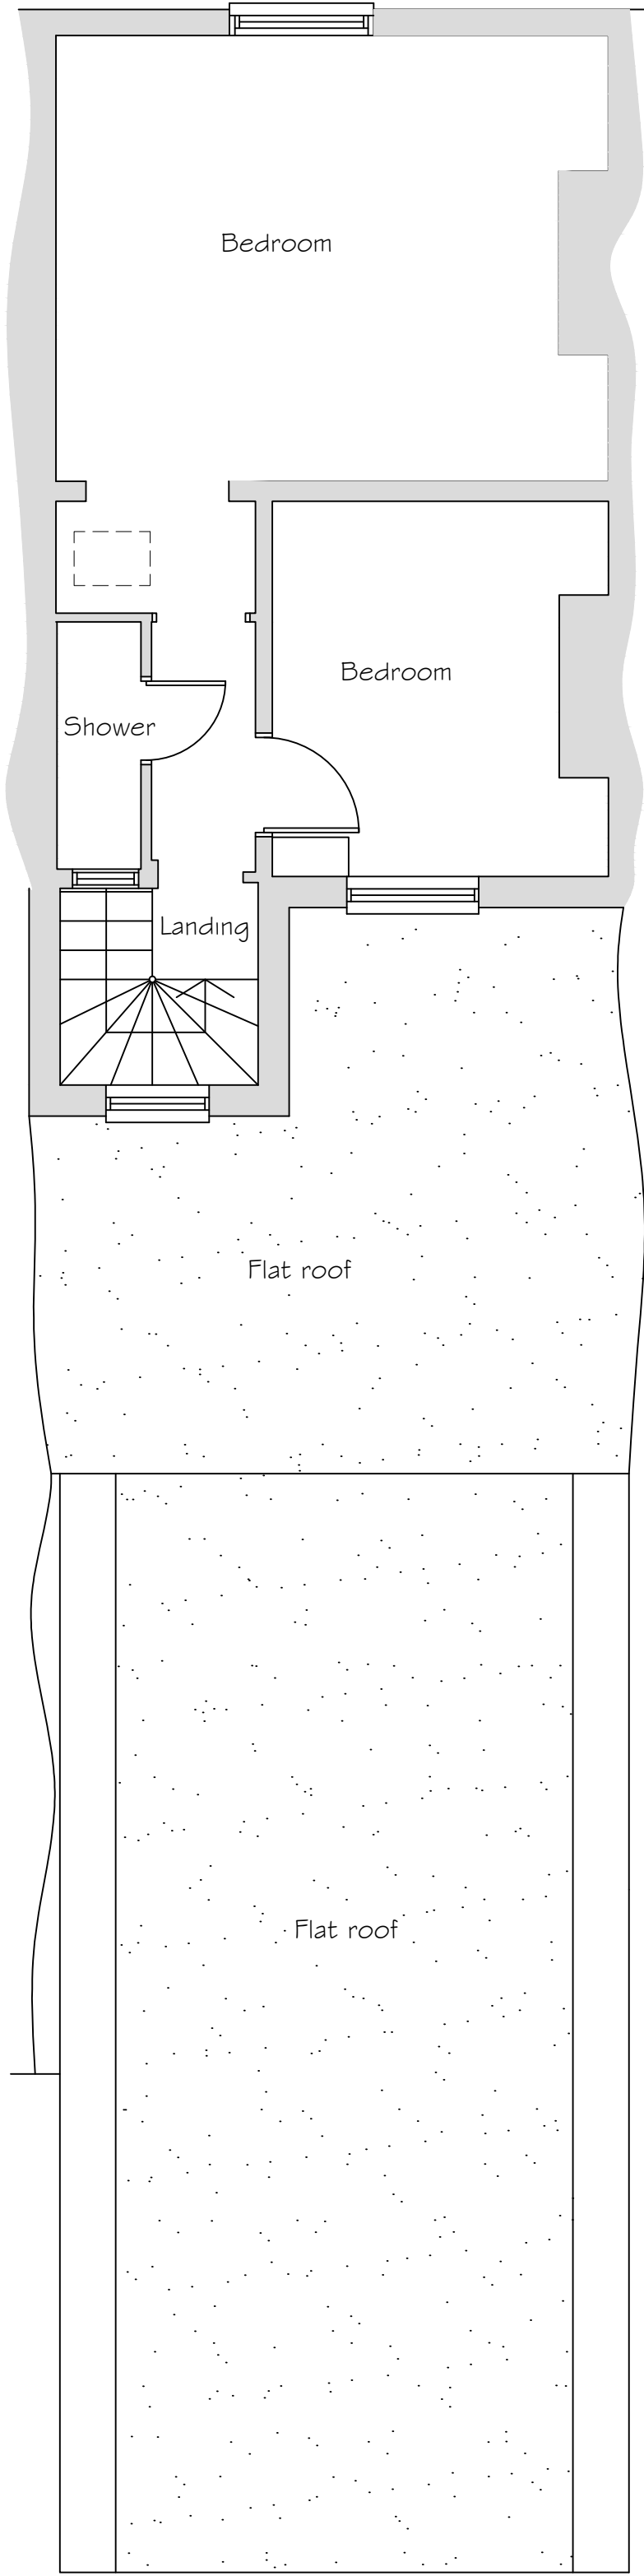

Second Floor Plan

Copyright Synergy Planning & Property Consultants Ltd The Office The Larches Rochester Kent ME3 7NQW		
Client Mudita Group		
Address 44 The Terrace Gravesend		
Drawing title Survey plans		
Scale 1:50		
Date 10 March 2023	Drawn by	
Drawing No 23/399/02		