



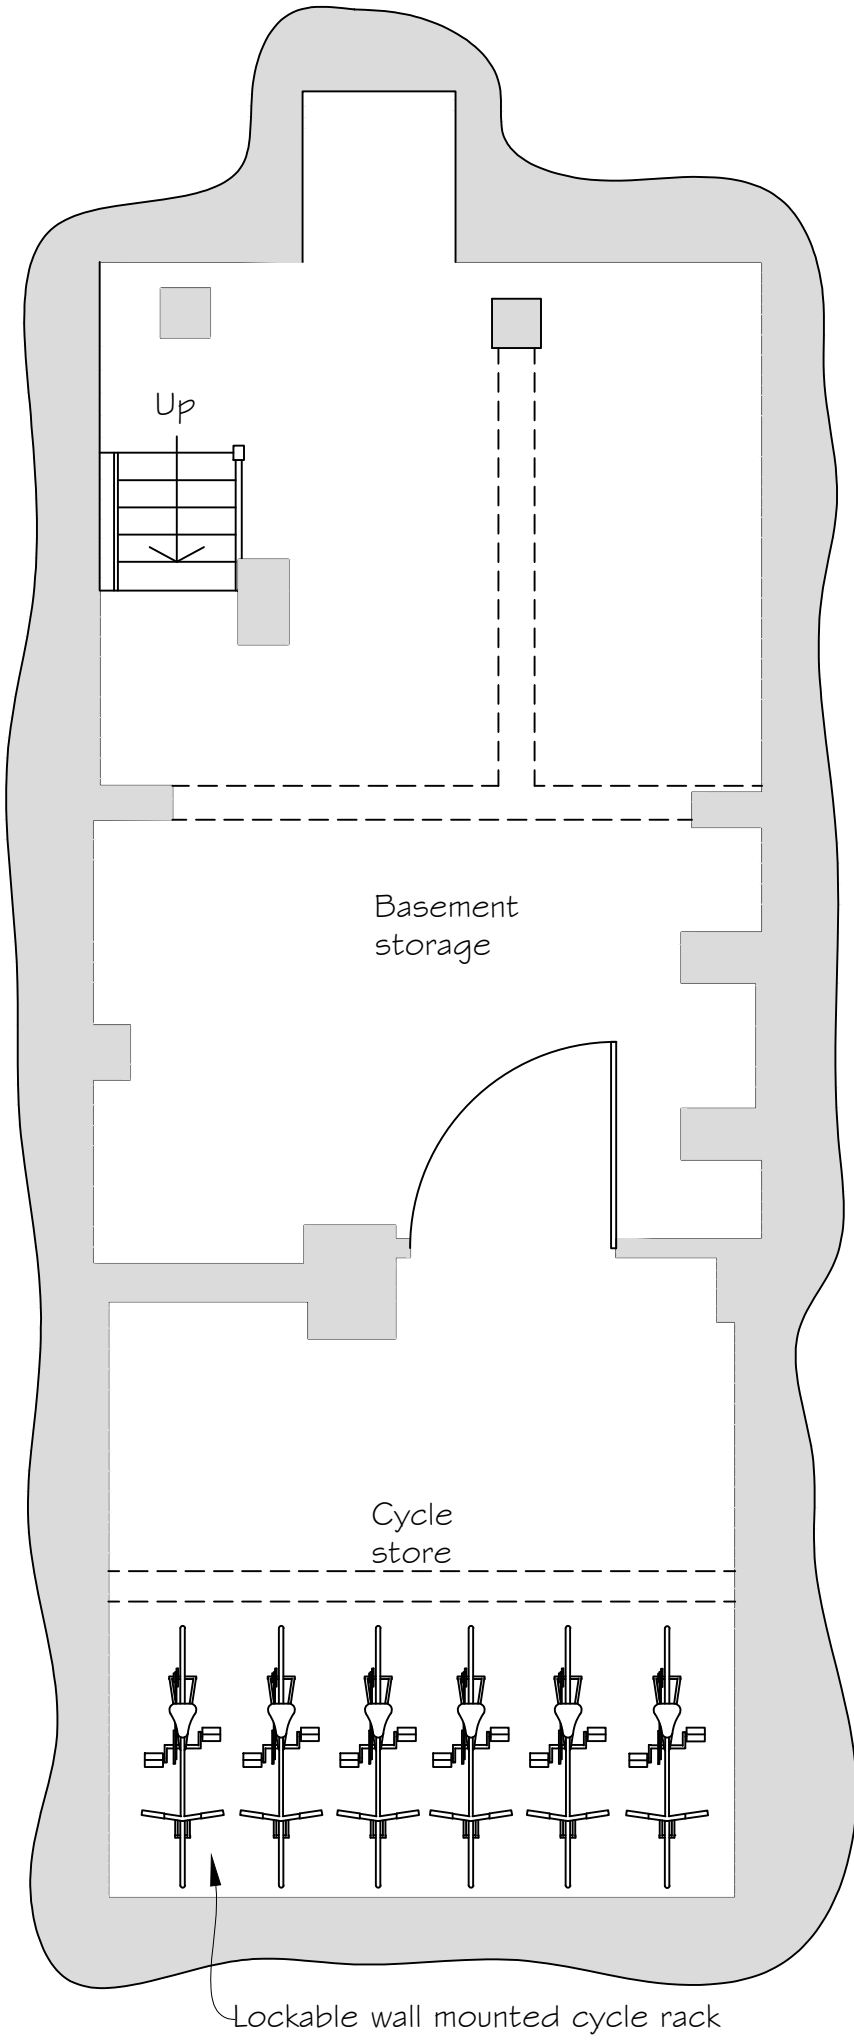


Basement Floor Plan


Scale 1:50

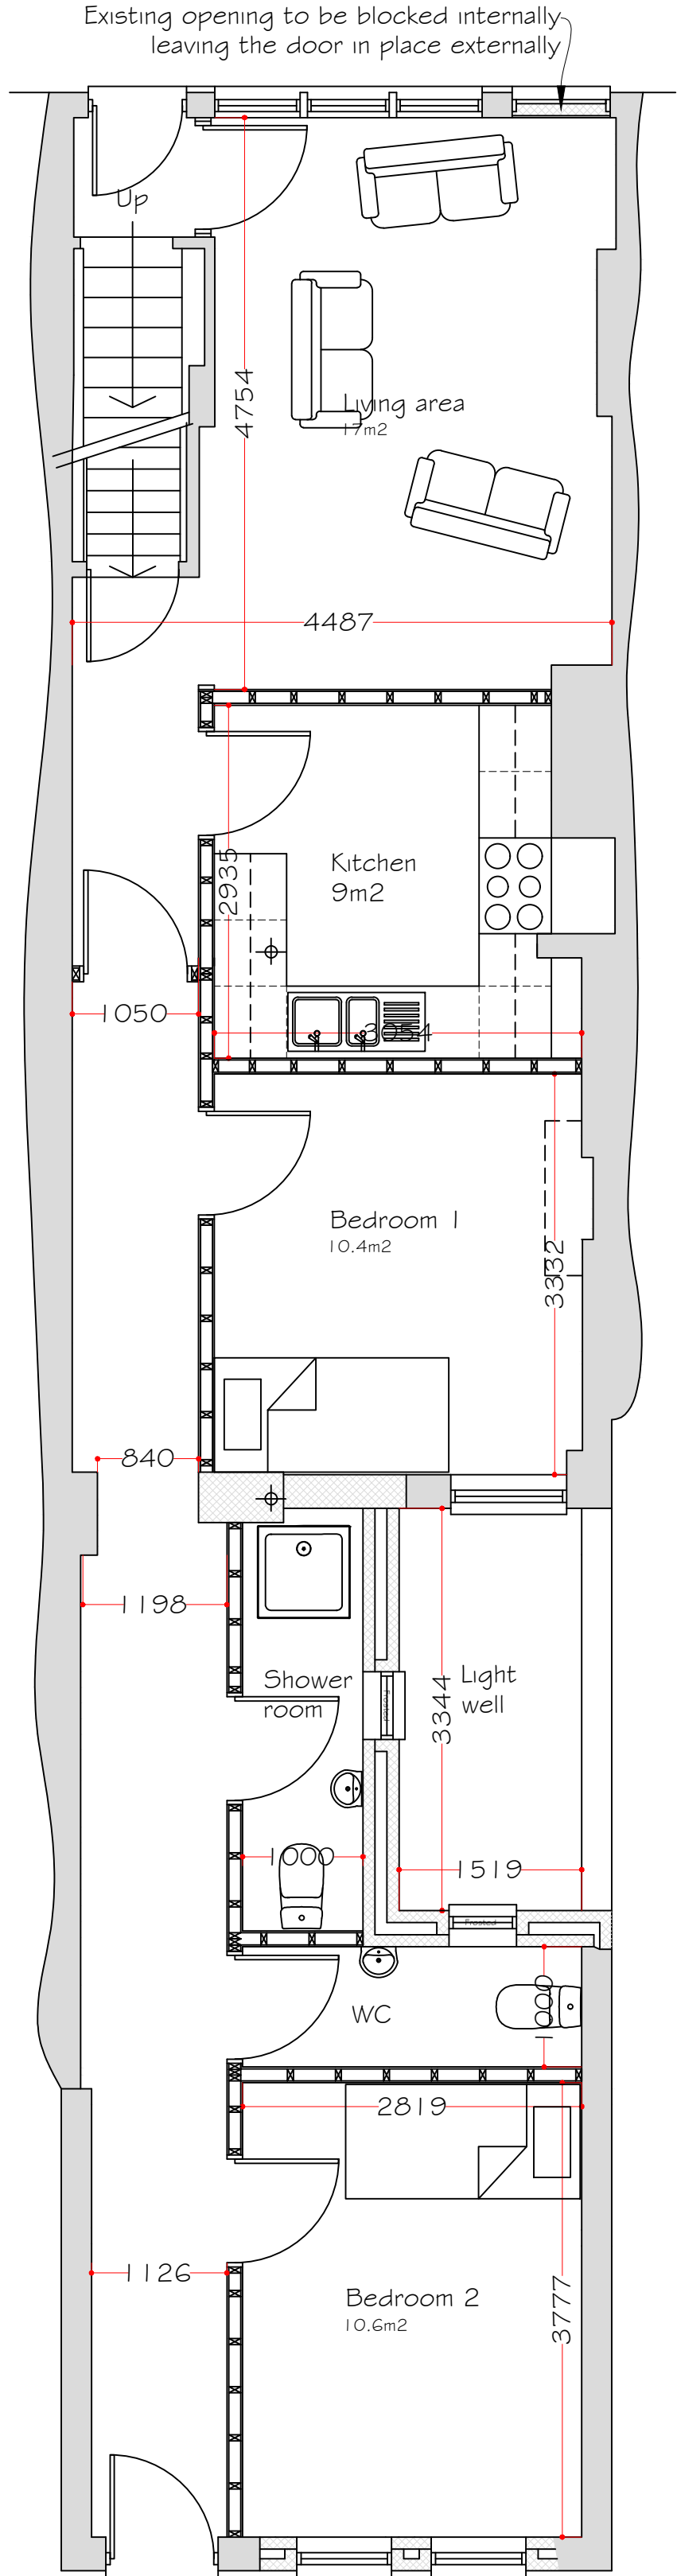

Ground Floor Plan

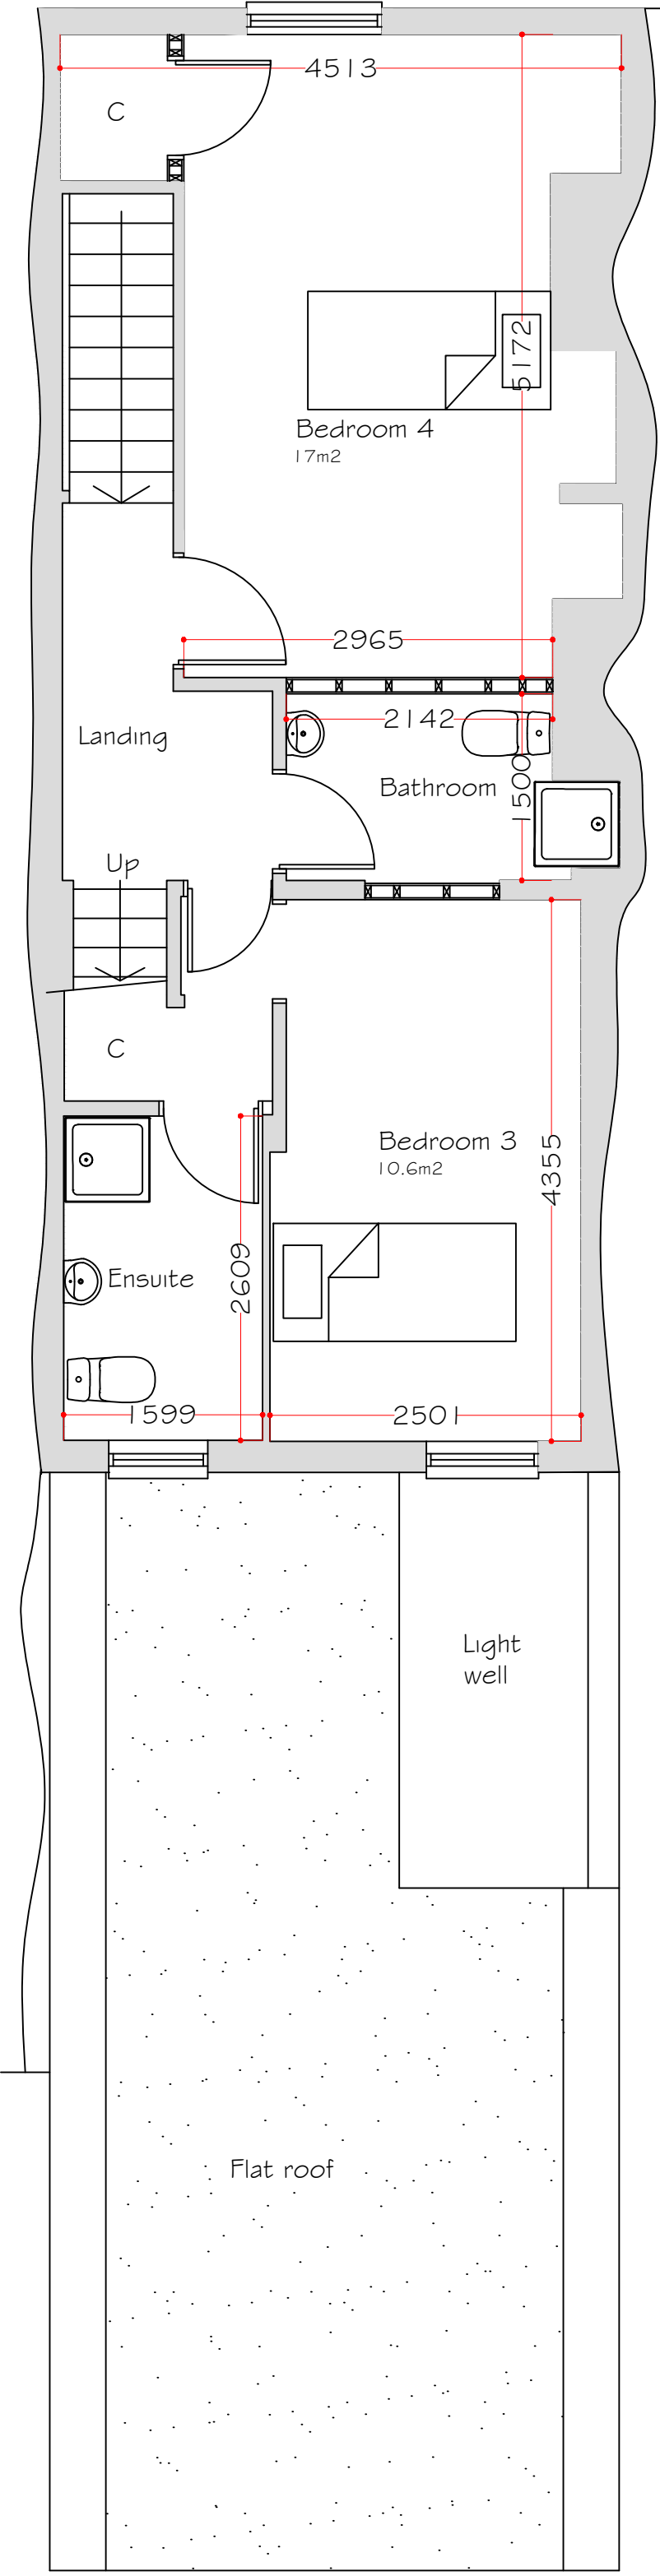

First Floor Plan

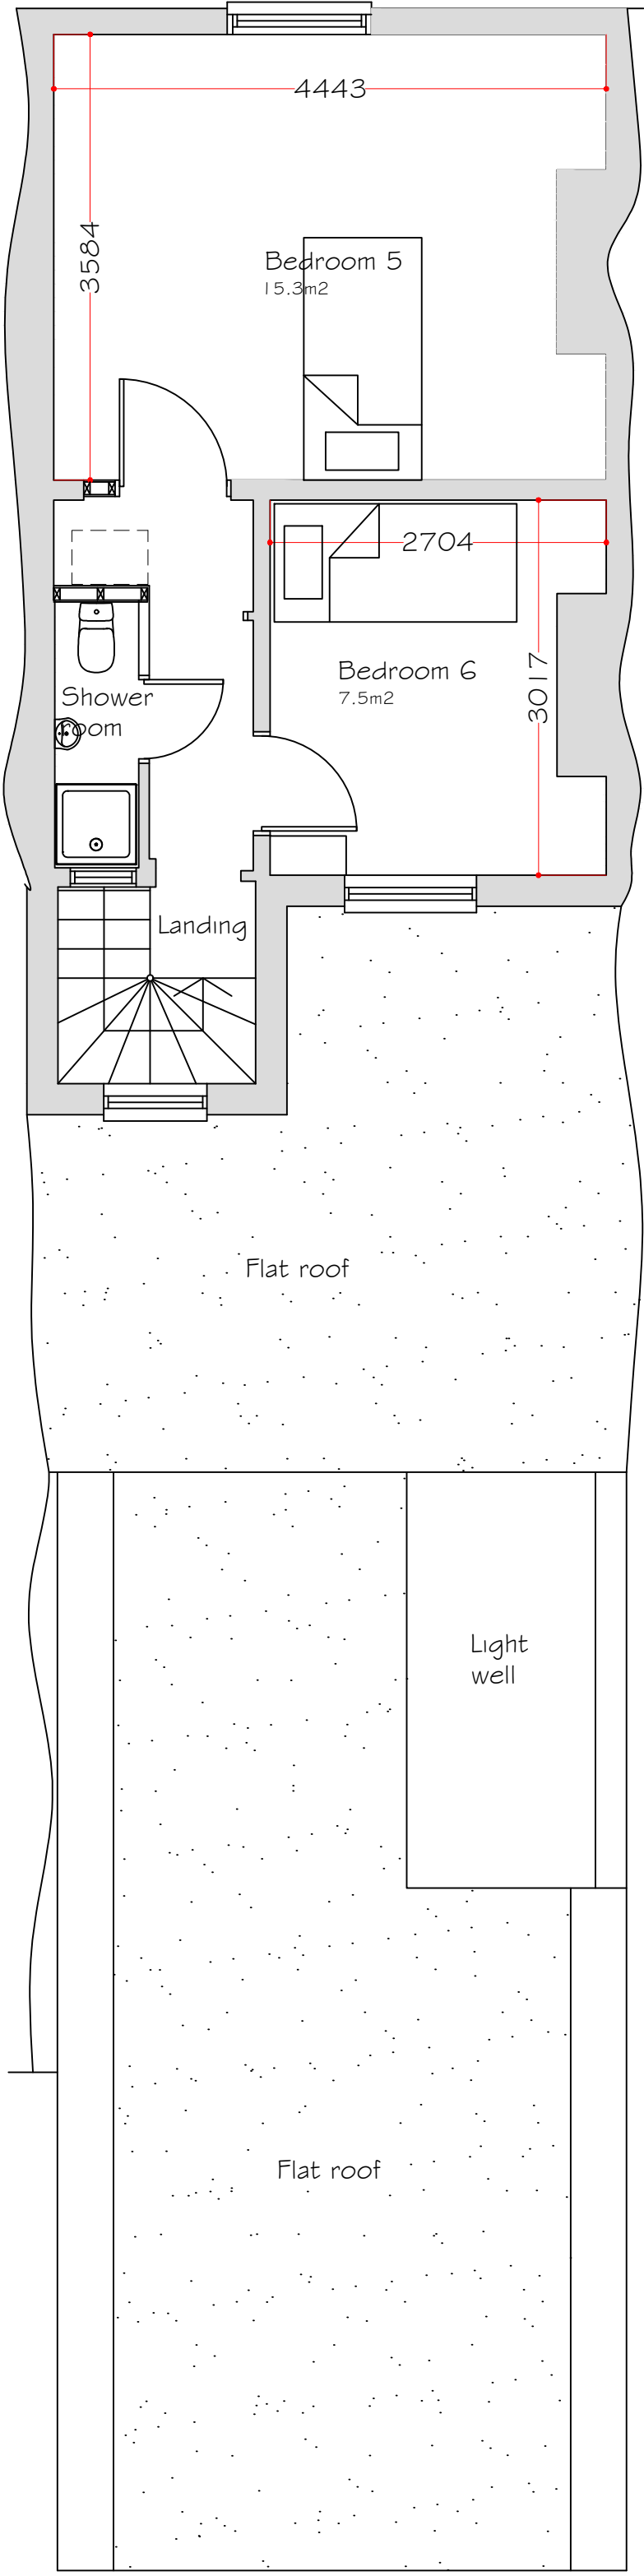

Second Floor Plan

**Synergy**

Planning & Property Consultants Ltd  
The Office  
The Larches  
Rochester  
Kent ME3 7NQW

Client  
**Mudita Group**

Address  
**44 The Terrace Gravesend**

Drawing title  
**Proposed plans**

Scale  
**1:50**

Date  
**10 March 2023**

Drawn by

Drawing No  
**23/399/04**