




Rear Single Storey Extension & Internal Alterations

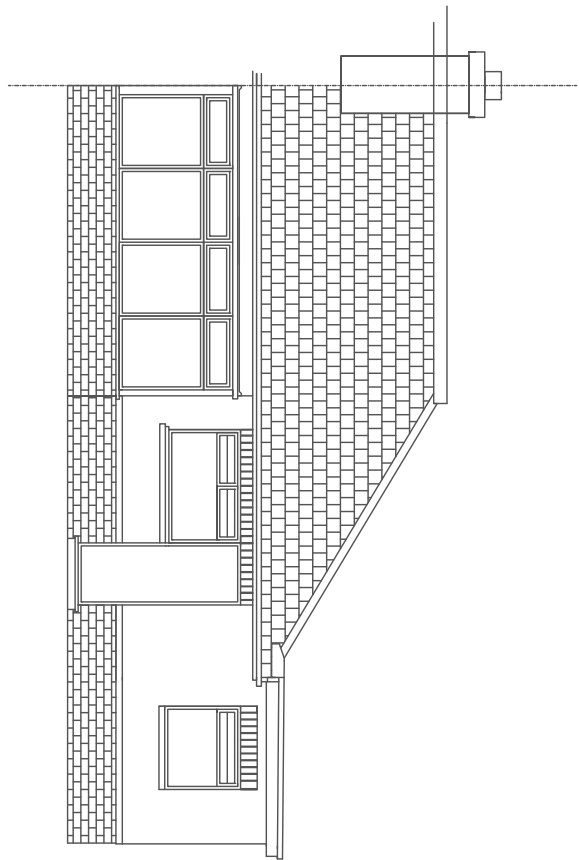


EXISTING EAST (REAR) ELEVATION

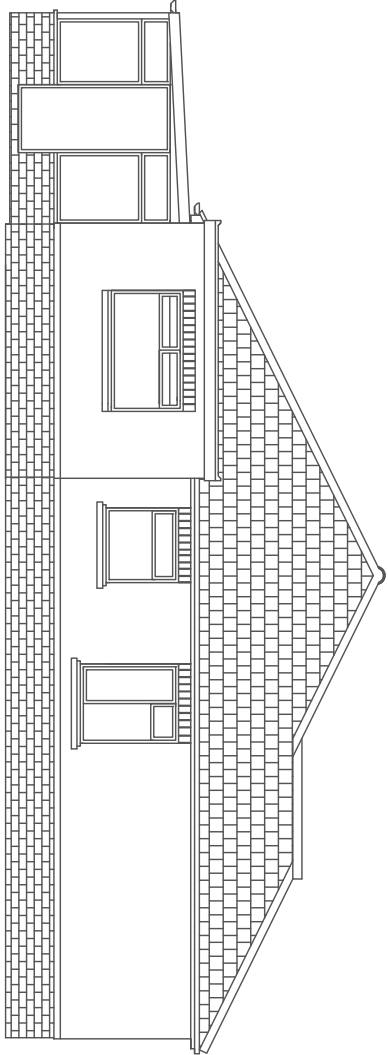


EXISTING NORTH (SIDE) ELEVATION

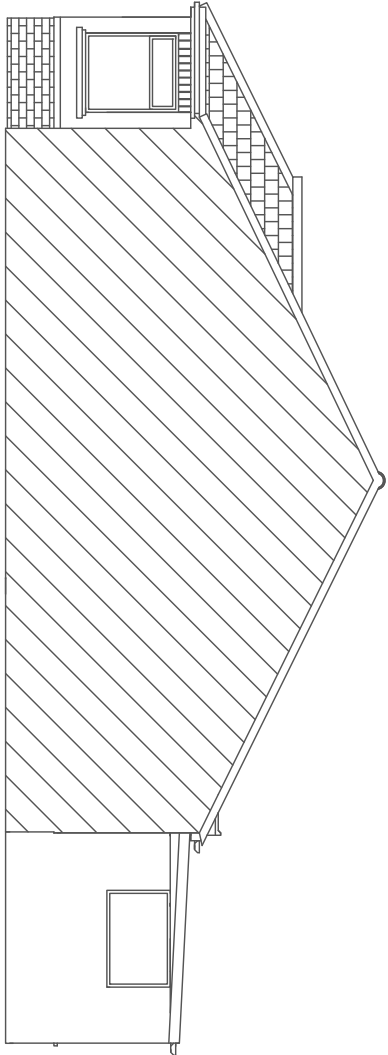


EXISTING SOUTH (ADJOINED SIDE) ELEVATION

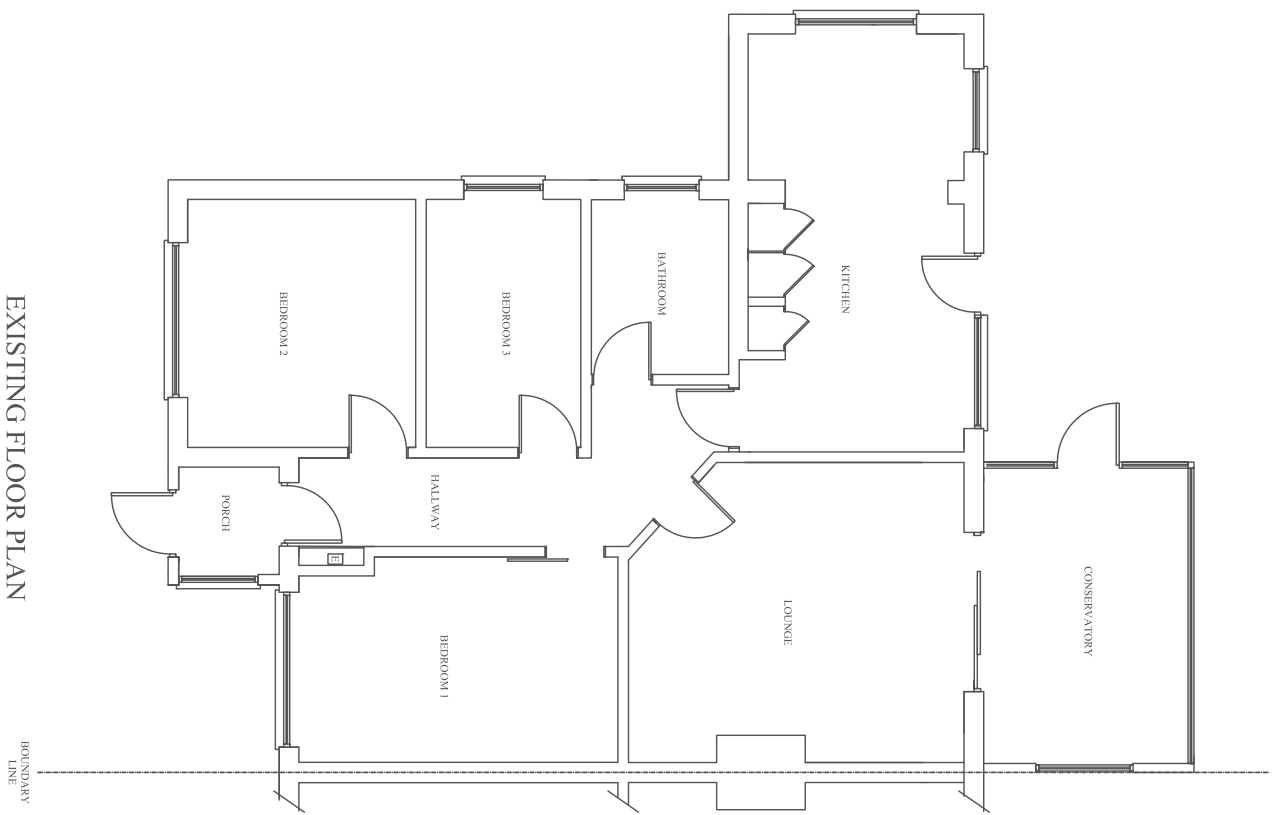


EXISTING FLOOR PLAN

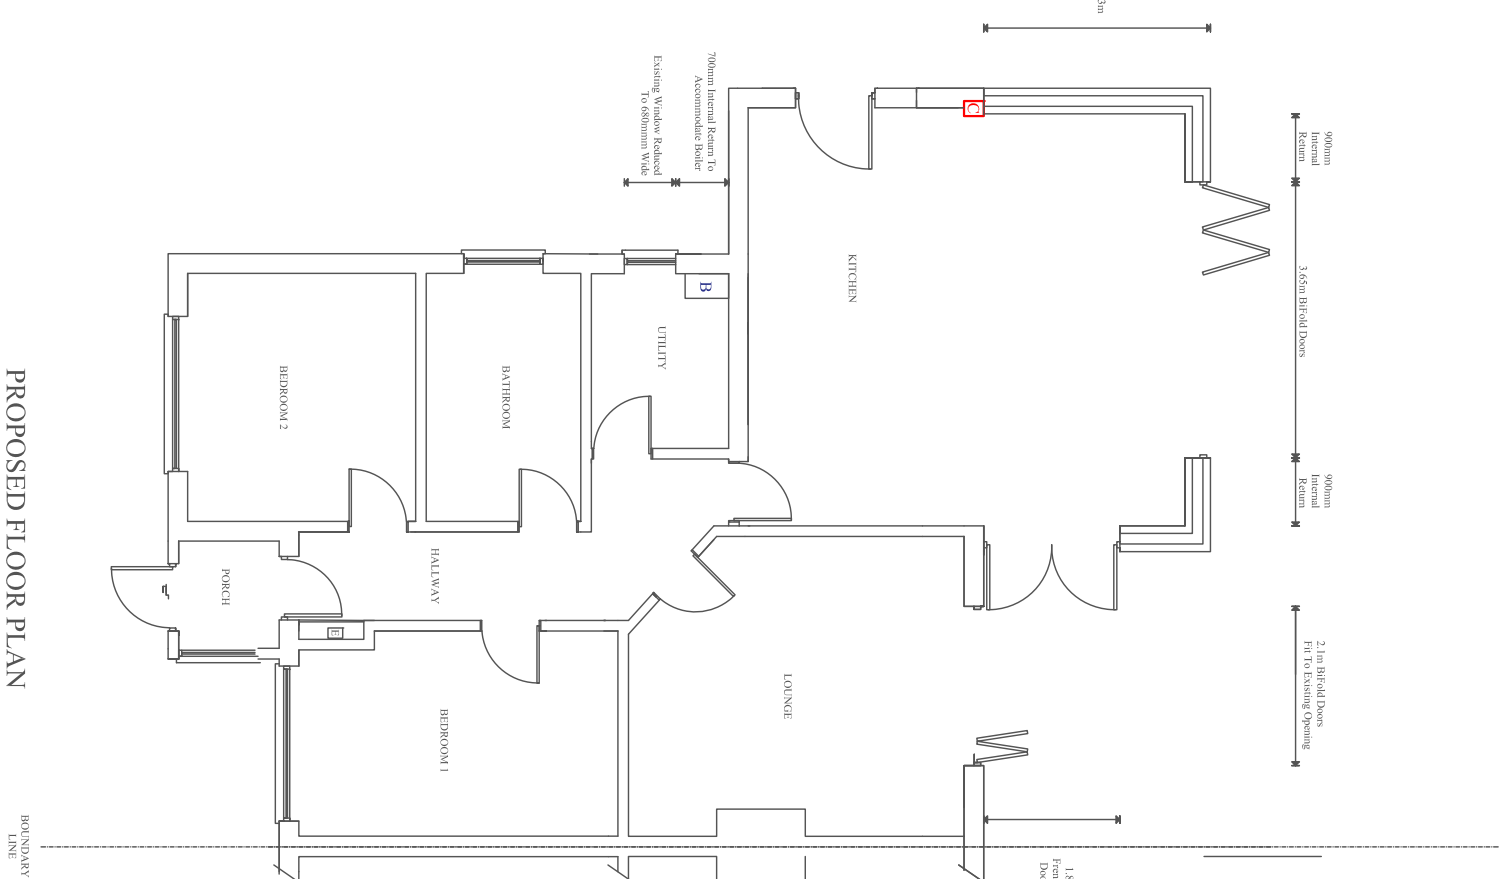


PROPOSED FLOOR PLAN

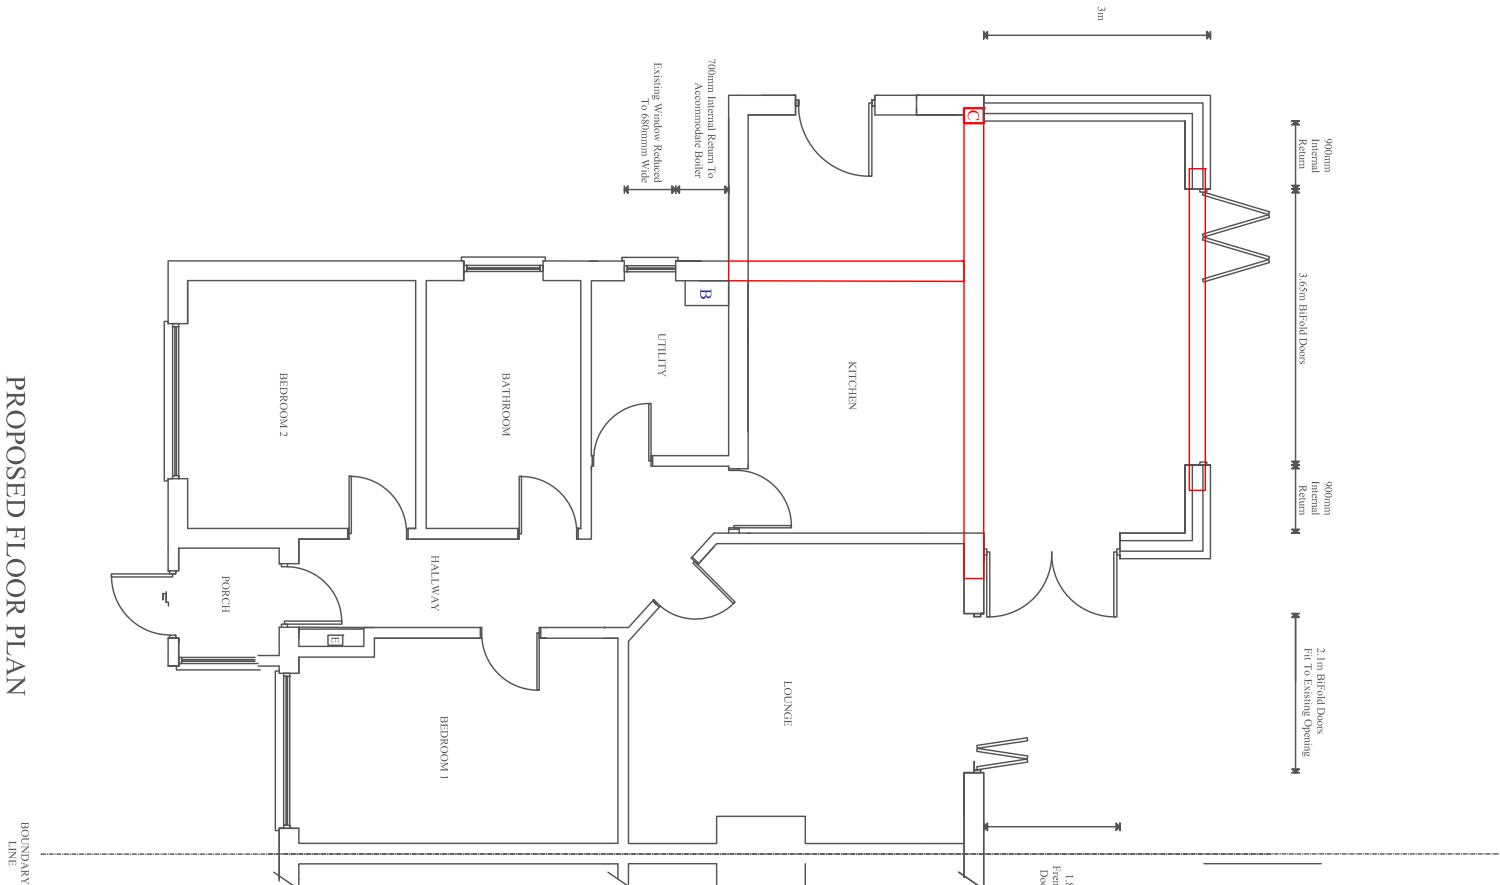


PROPOSED FLOOR PLAN
INITIAL STEEL ARRANGEMENT

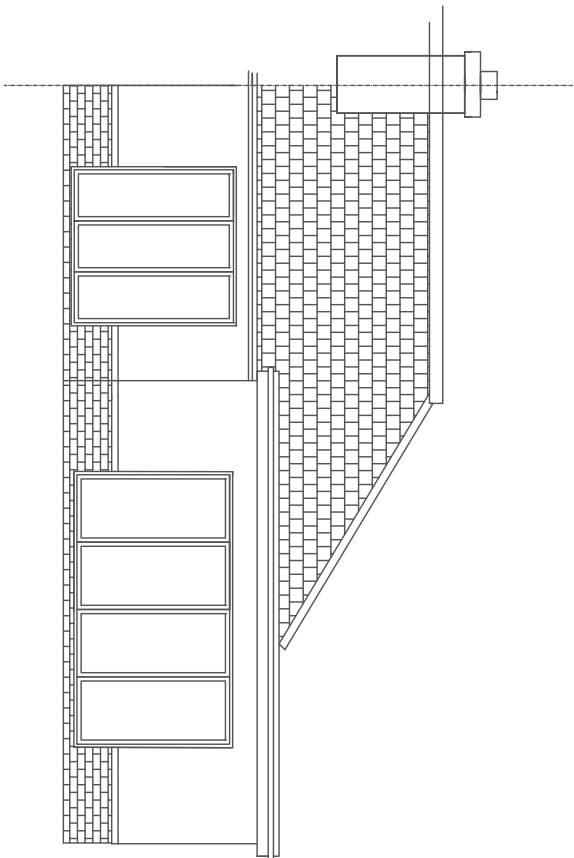

PROPOSED EAST (REAR) ELEVATION

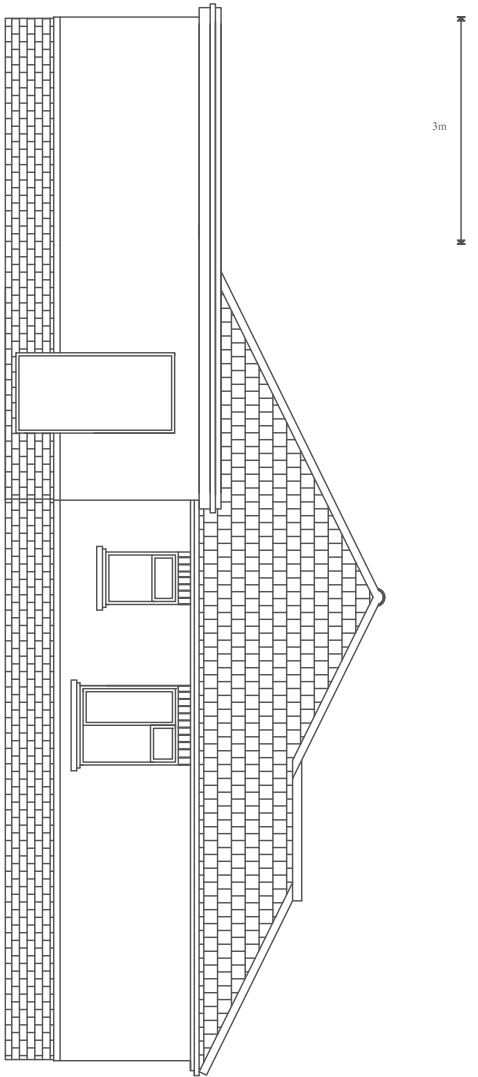

PROPOSED NORTH (SIDE) ELEVATION

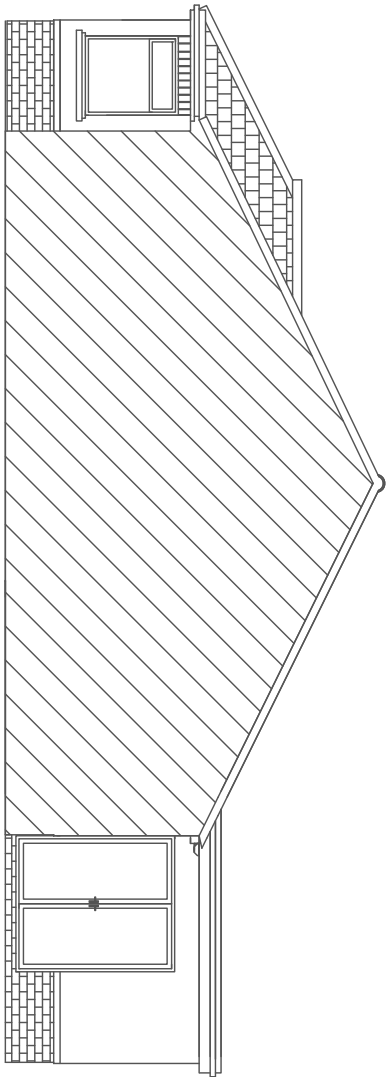

EXISTING SOUTH (ADJOINED SIDE) ELEVATION

EvolutionBlue	
LAYING HOUSE, SCARBOROUGH DRIVE, MINSTER IN SEA, ISLE OF SHEPPEY, NGH, NG25 8LS	
OFFICE: 01755 02850	
SALES: 01755 02851	
CLIENT :	
Mr & Mrs. Doyle	
38 St John's Road,	
Higgin, Rochester,	
ME3 7BZ	
WORKS :	
Single Storey Rear	
Extension & Internal	
Alterations	
Drawing No. 13851JR/41PLANS/V1	
Date 10/05/2023	
DESIGN PLAN BUILD	