




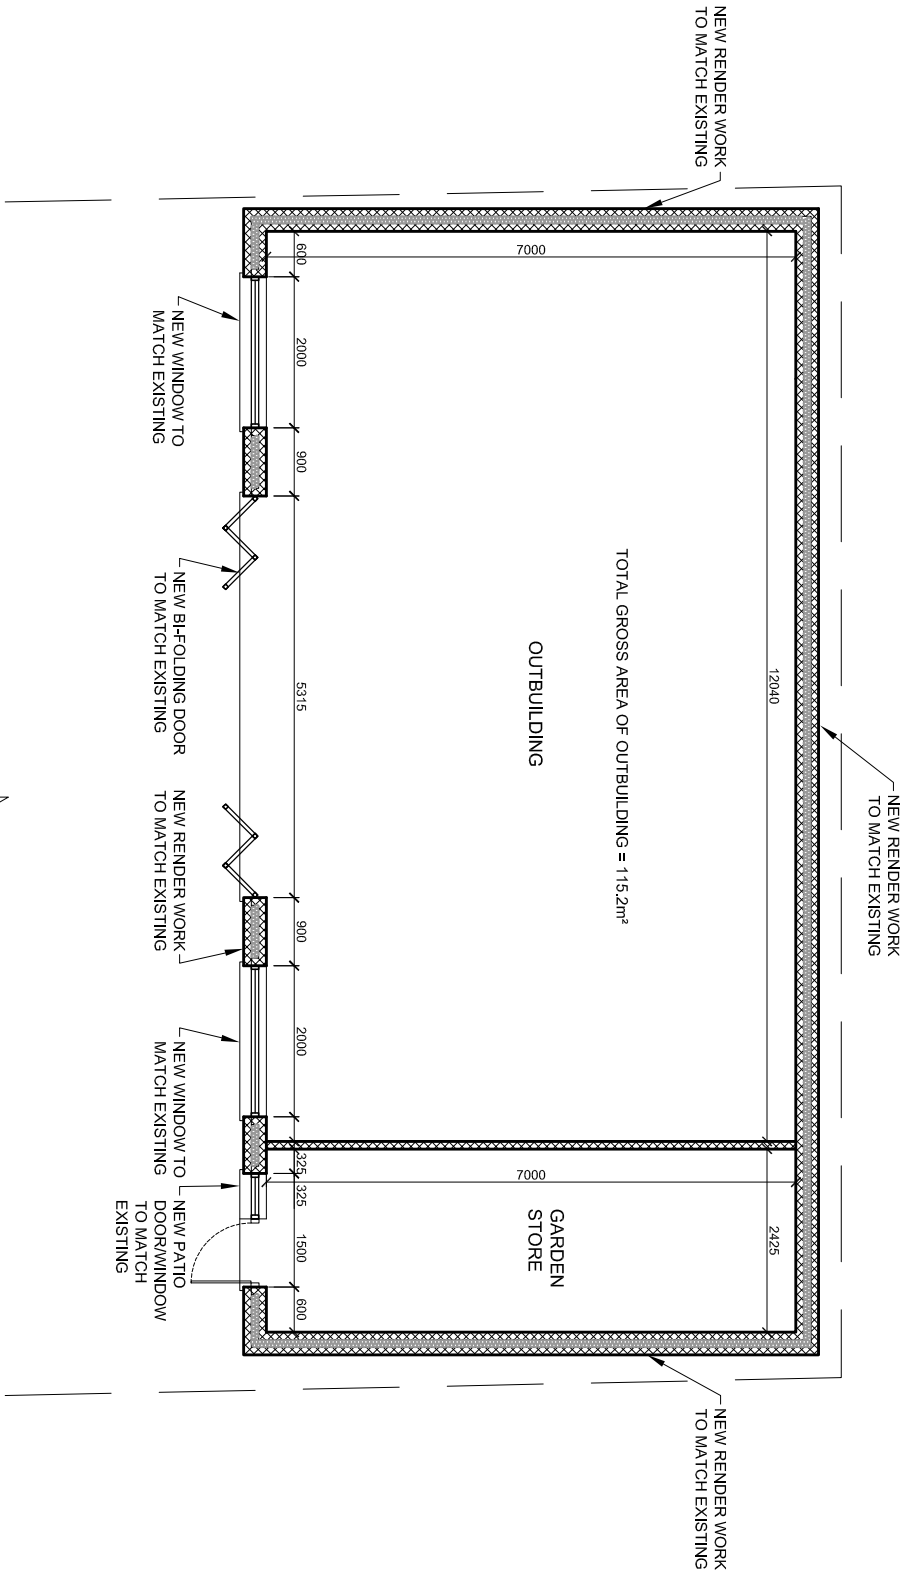


PROPOSED FLOOR PLAN

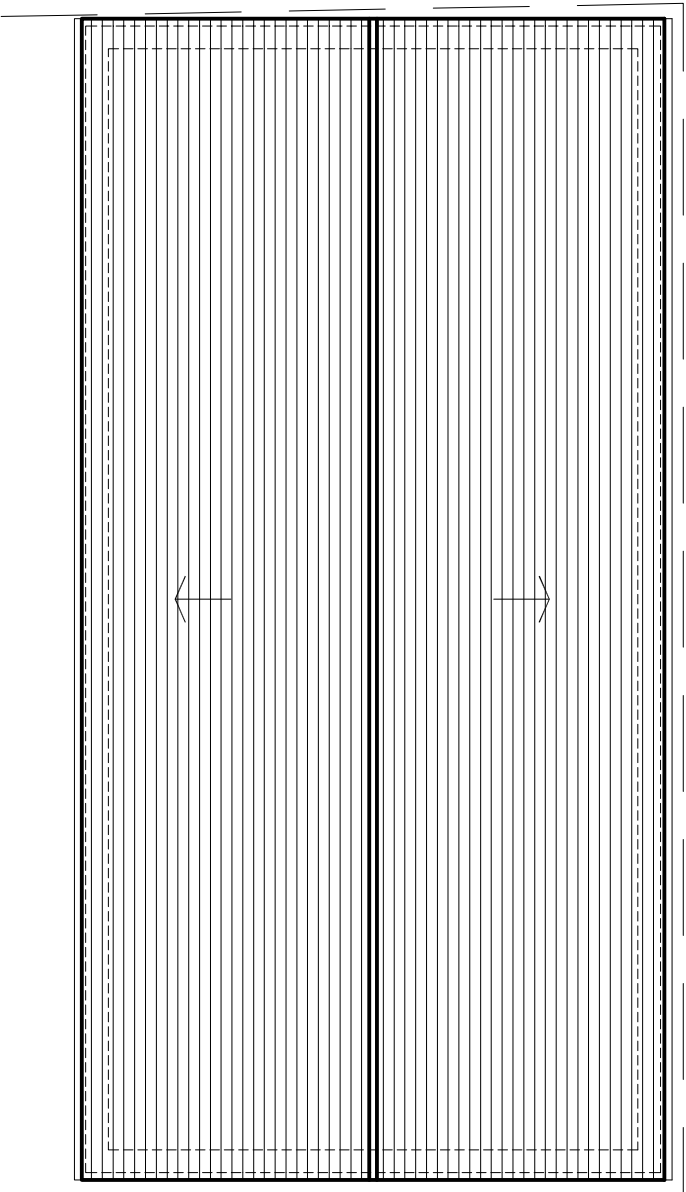

PROPOSED ROOF PLAN

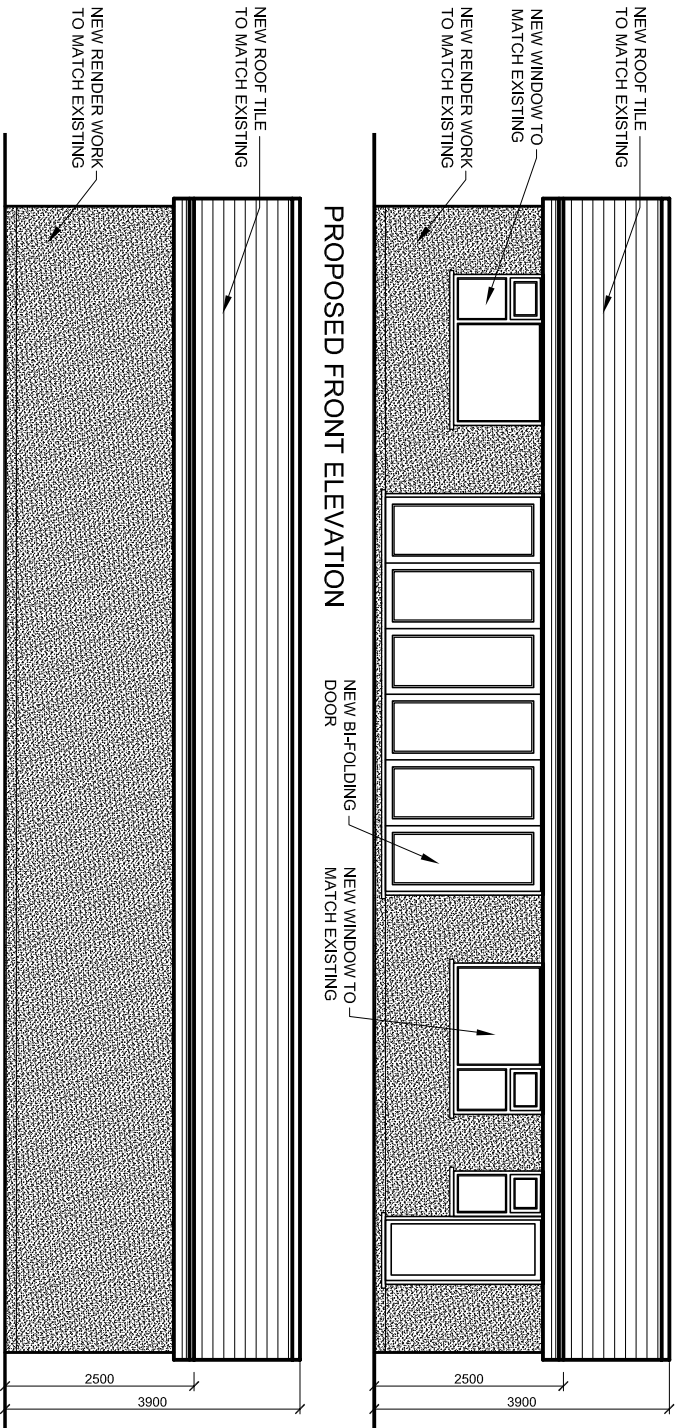

PROPOSED FRONT ELEVATION

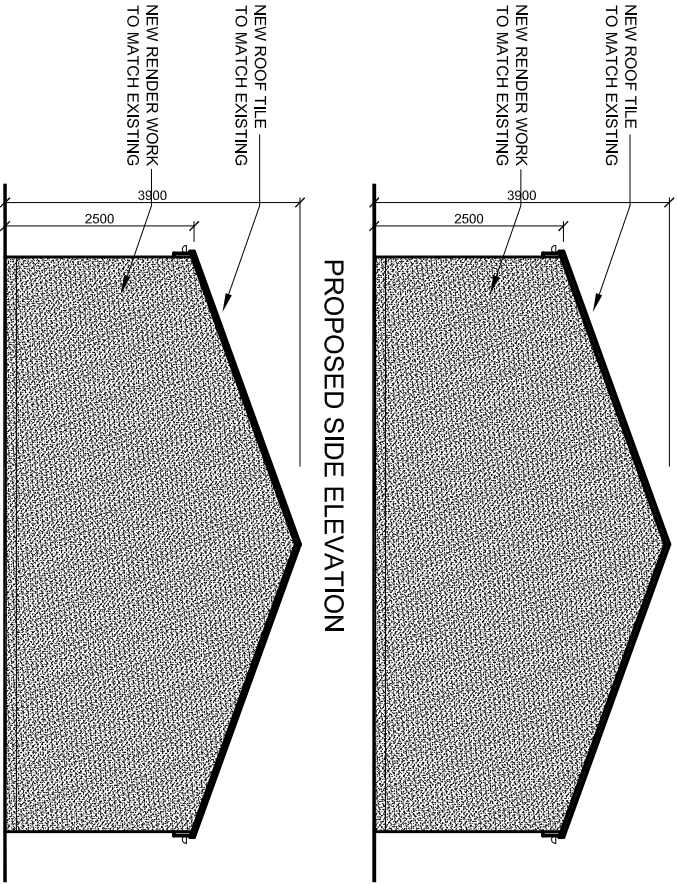

PROPOSED SIDE ELEVATION

PROPOSED REAR ELEVATION

rev.	description		date	chkd.
	Design And Plan CONSULTANTS 93 Colmandene Crescent, Orpington, Kent BR5 2RA 020 3004 9238 07931 931 035 s.nagpal@dapconsultants.co.uk www.dapconsultants.co.uk			
project : Santona Gravesend				
drawing title : Proposed Floor Plans and Elevations				
drawn:	SN	chkd : SS	date: 16.11.2022	
status:	Planning		scale: 1:100@A3	
proj no :	2024	drg no:	02	rev no: