



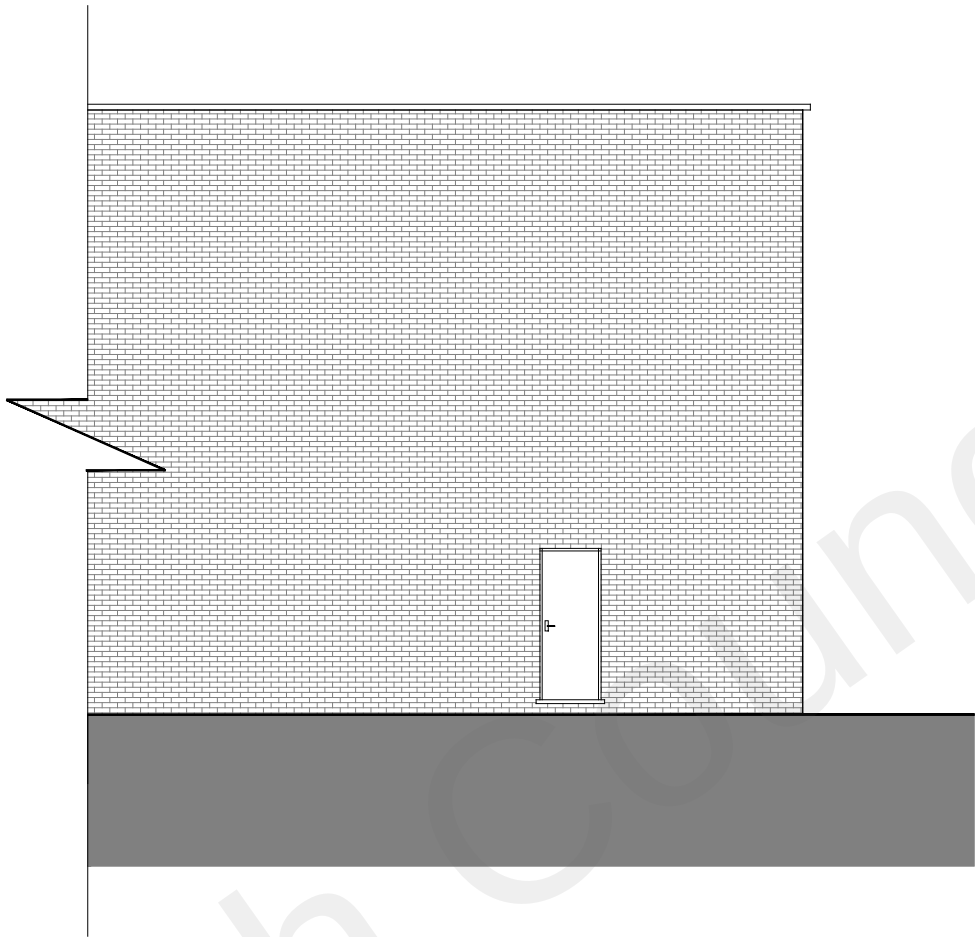

West Elevation



South Elevation

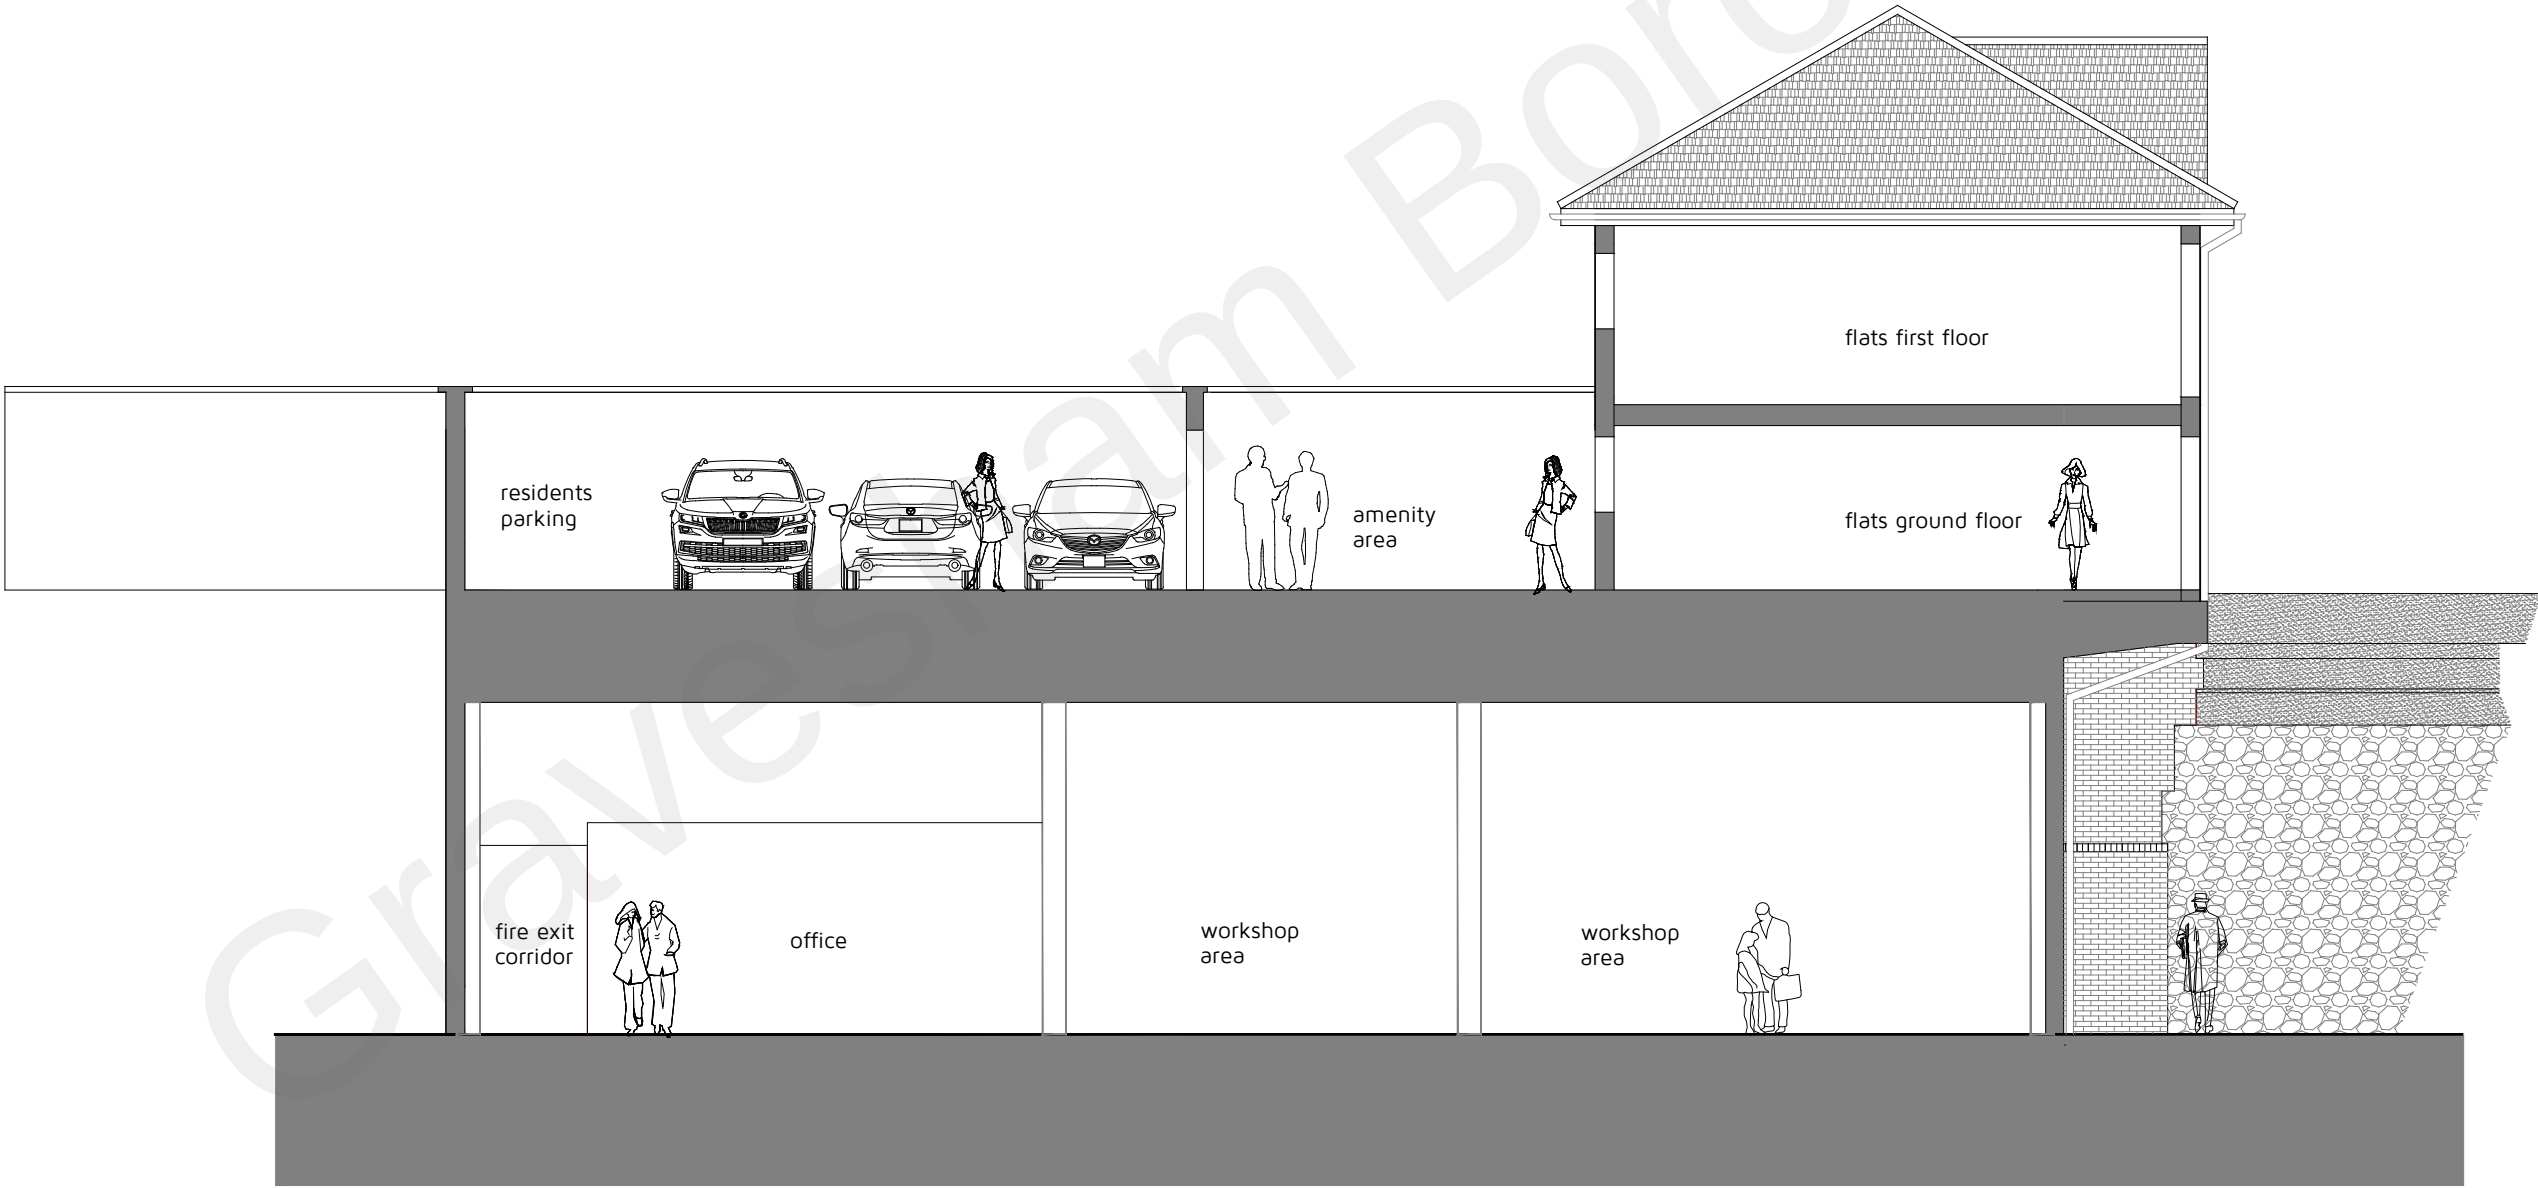

Typical Building Cross-Section

0 1 2 3 4 5

Metres (1:100)

N

Key Plan:

CLIFTON MARINE PARADE

Warren Hastings Court

1 to 8

PER ROAD

Rev: Reason: Date:

Client:

BILLINGS GROUP

Project:

WARREN HASTINGS COURT, CLIFTON MARINE PARADE, GRAVESEND, KENT, DA11 9NB

Title:

EXISTING BUILDING WEST & SOUTH ELEVATION AND TYPICAL BUILDING CROSS SECTION

Drawing No: Rev: Scale: Date:

DHA/14980/05 1:100 OCT 2021

dha

Eclipse House, Eclipse Park, Sittingbourne Road, Maidstone, Kent, ME14 3EN

t: 01622 776226 e: info@dhaplanning.co.uk f: 01622 776227 w: www.dhaplanning.co.uk

No reproduction by any method of any part of this document is permitted without the consent of the copyright holders. Produced for Town and Country planning purposes only. © Crown Copyright 2021. All rights reserved. Licence Number: 100031961

CAD Reference: DHA_14980_WARREN HASTINGS COURT_PFS10 A2