



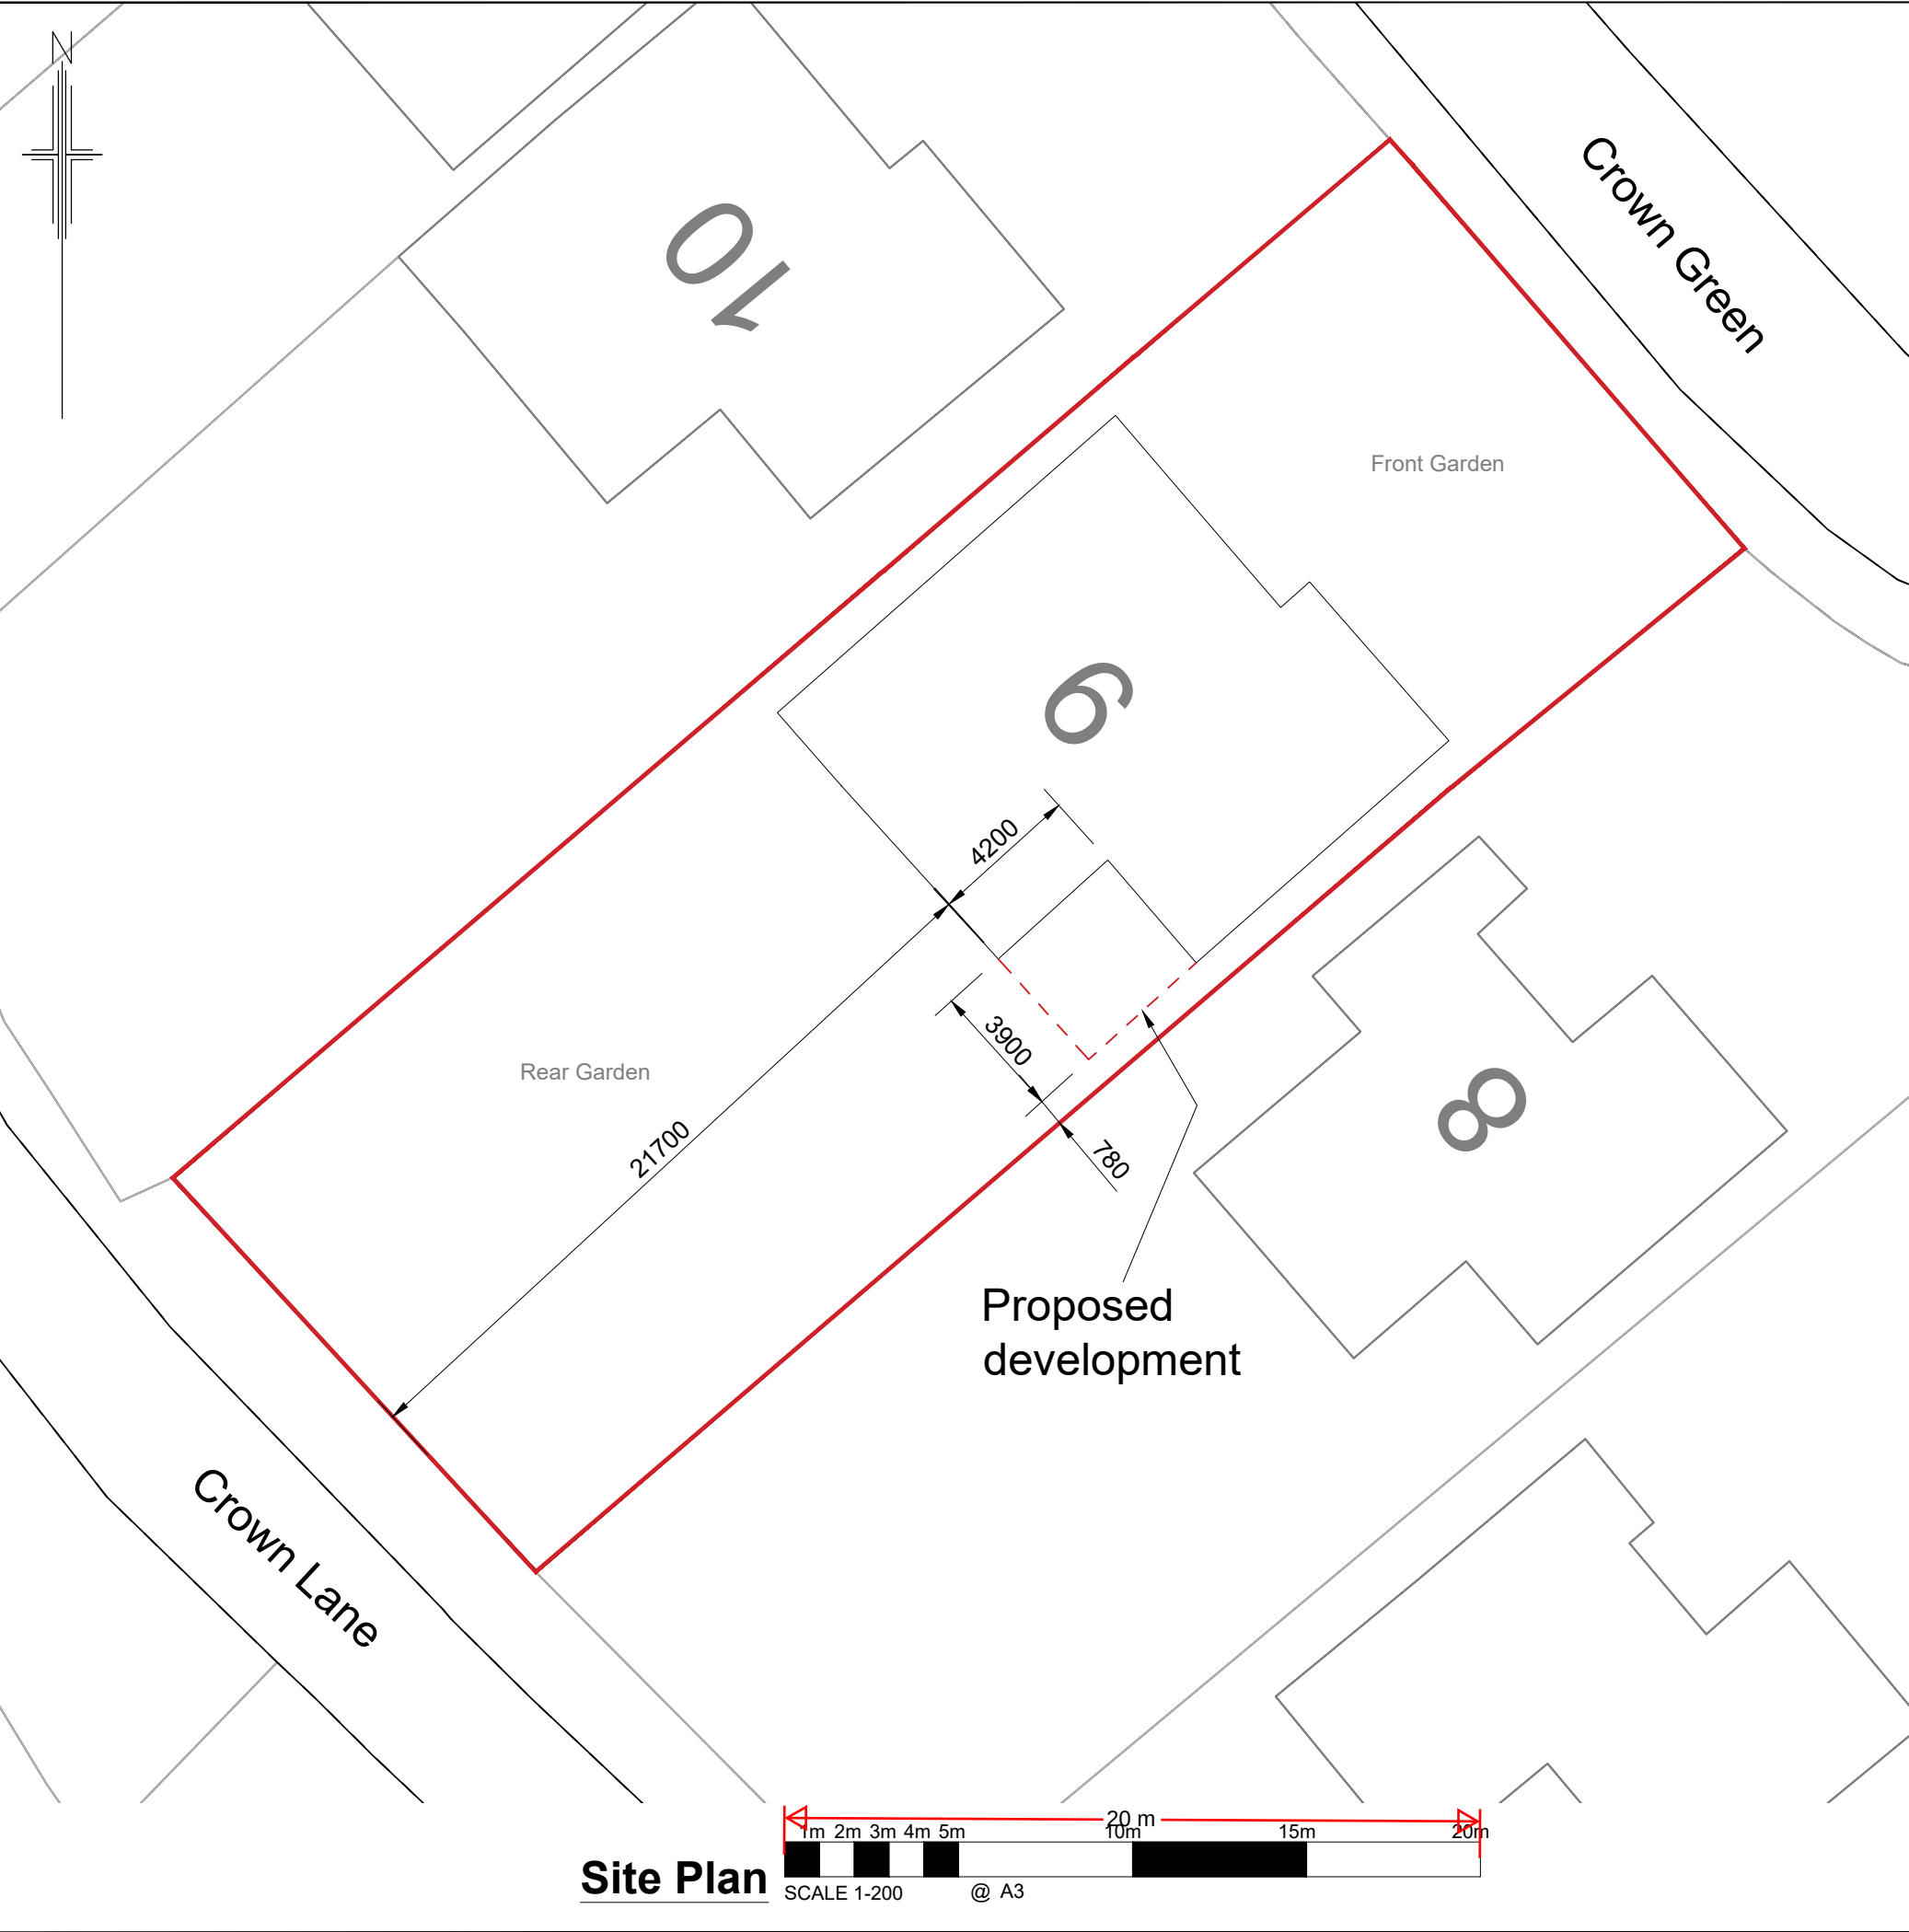

- DRAWING NOTES
- A3
1.

All dimensions are in millimetres (mm) unless noted otherwise.
2.

Responsibility is not accepted for errors made by others in scaling from this drawing.

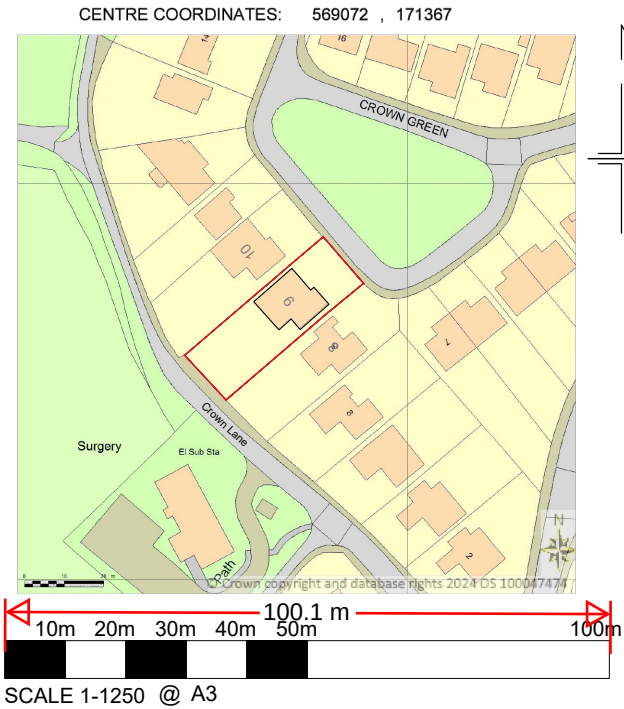

Location Plan

A	10.02.24	MC	RD	Planning Notice Application			
Rev.	Date	By	Chkd.	Revision Notes			
Client							
Robert Dedridge							
Job Title							
9 Crown Green, Shorne, Gravesend, Kent, DA12 3DT							
Drawing Title							
Location Plan And Site Plan							
Drawn by: M. Crabb		Approved by: R. Dedridge		Date: 24 Jan 2021			
Riverview Drawing Services Ltd.							
M: 07971269808		E: mjc_2k3@hotmail.com		O: Gravesend DA12 4QQ			
Job No.		Drawing No.		Rev.			
RDS-001		P-01		A			

