

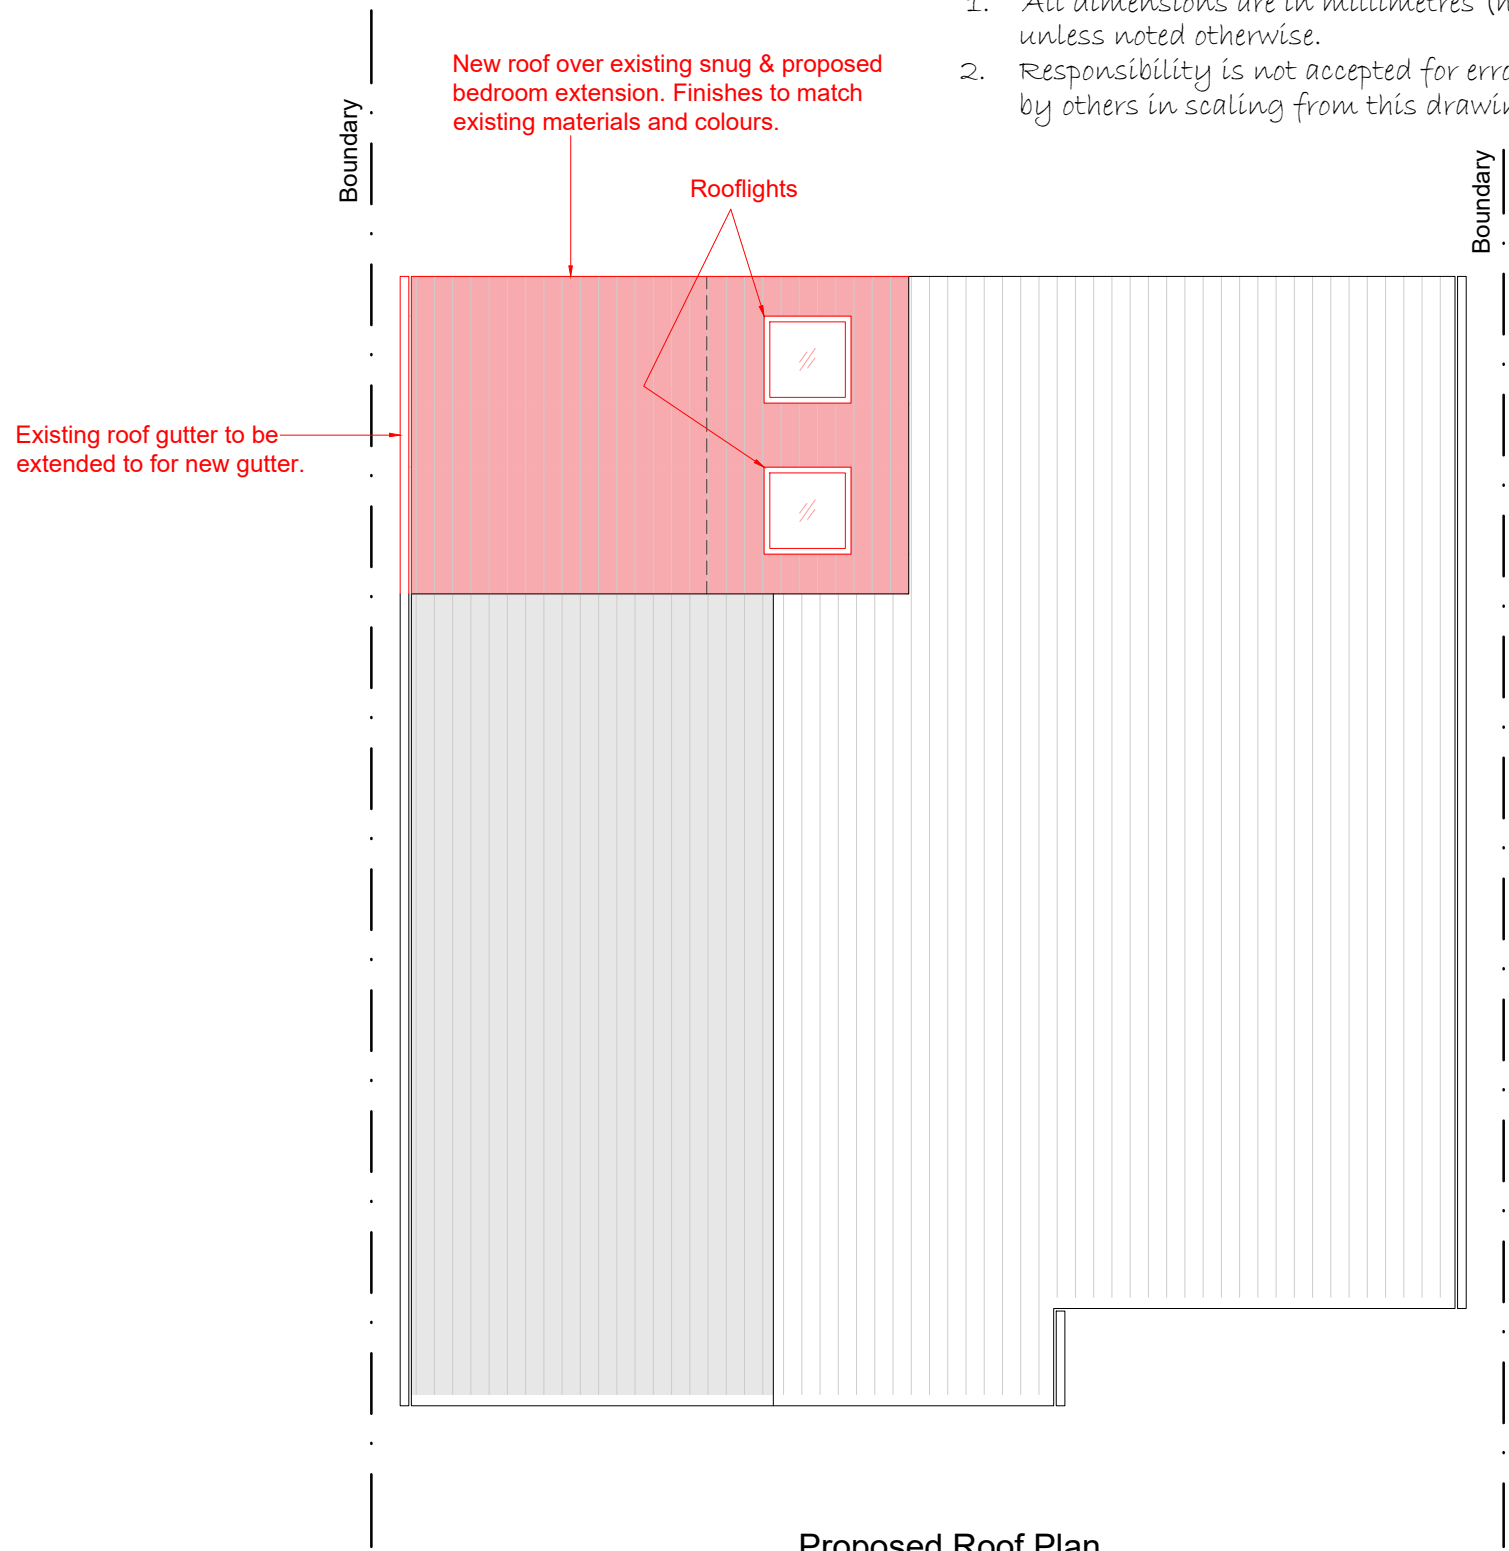
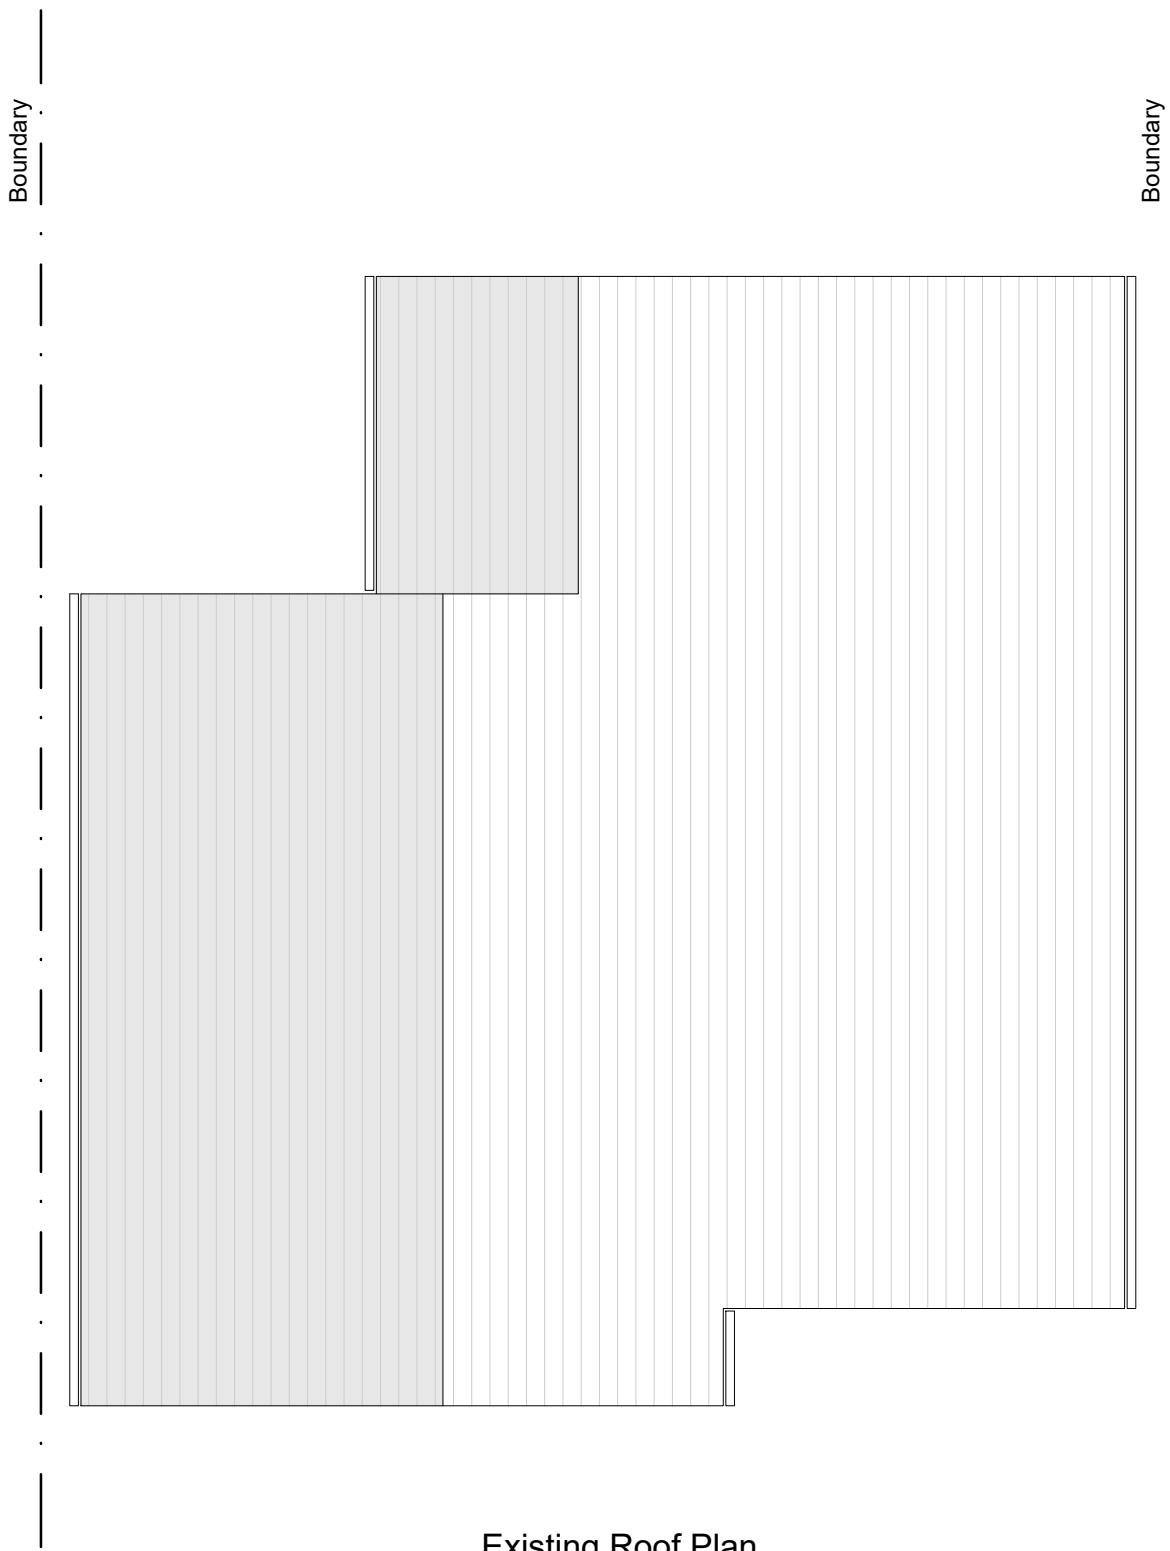
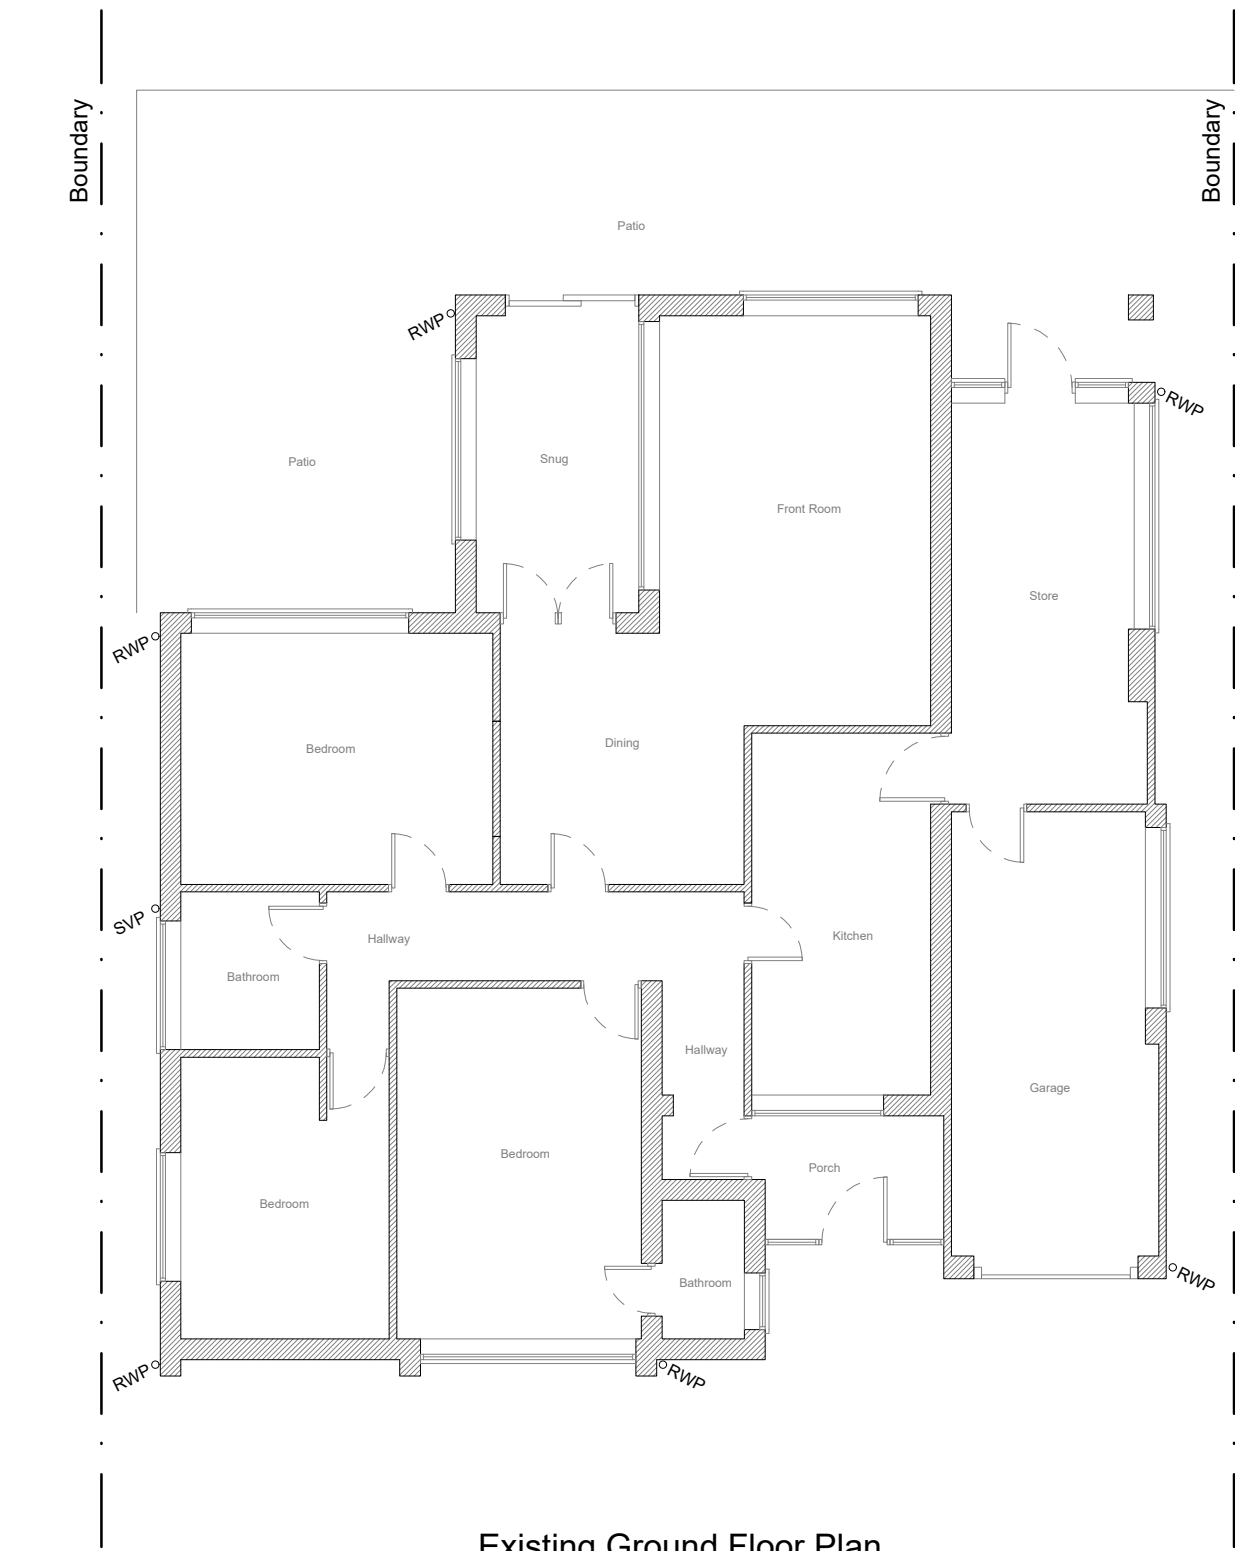
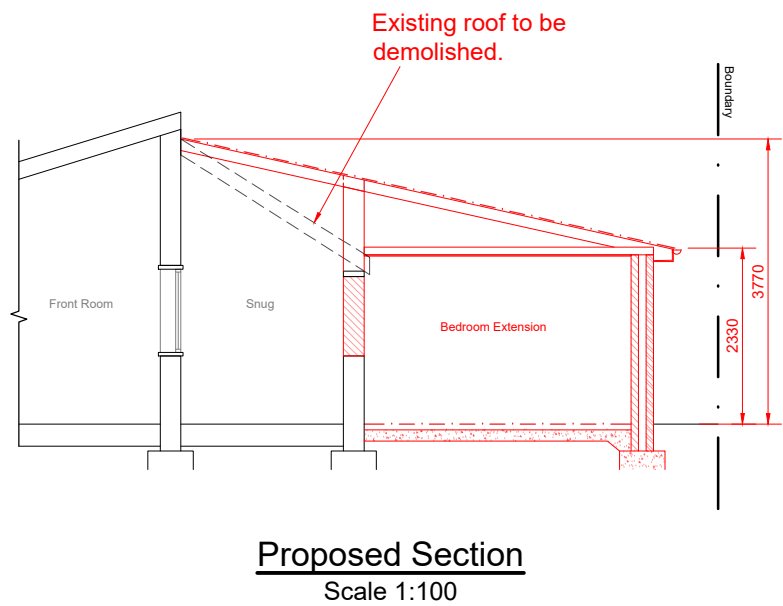





- All dimensions are in millimetres (mm) unless noted otherwise.
- Responsibility is not accepted for errors made by others in scaling from this drawing.

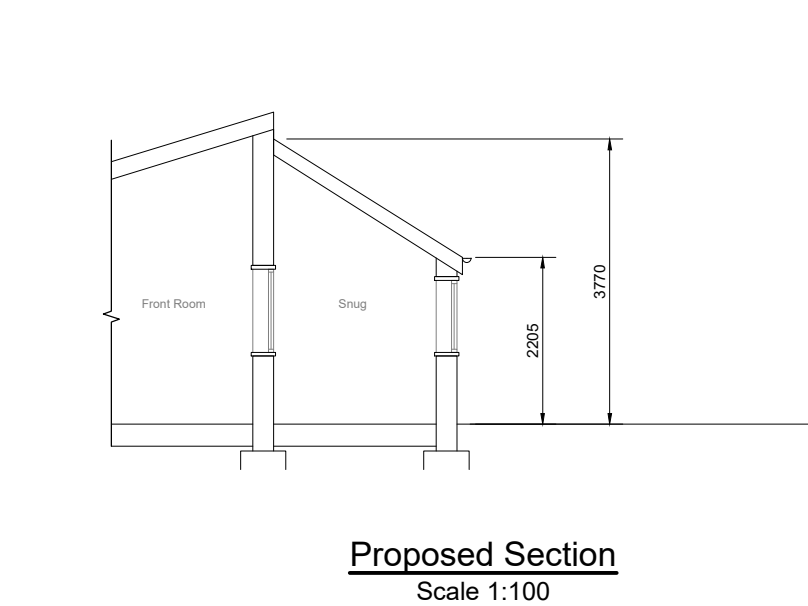






Floor Plans

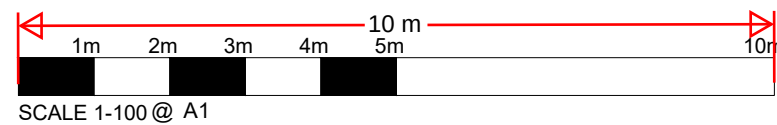


Existing / Proposed Sections

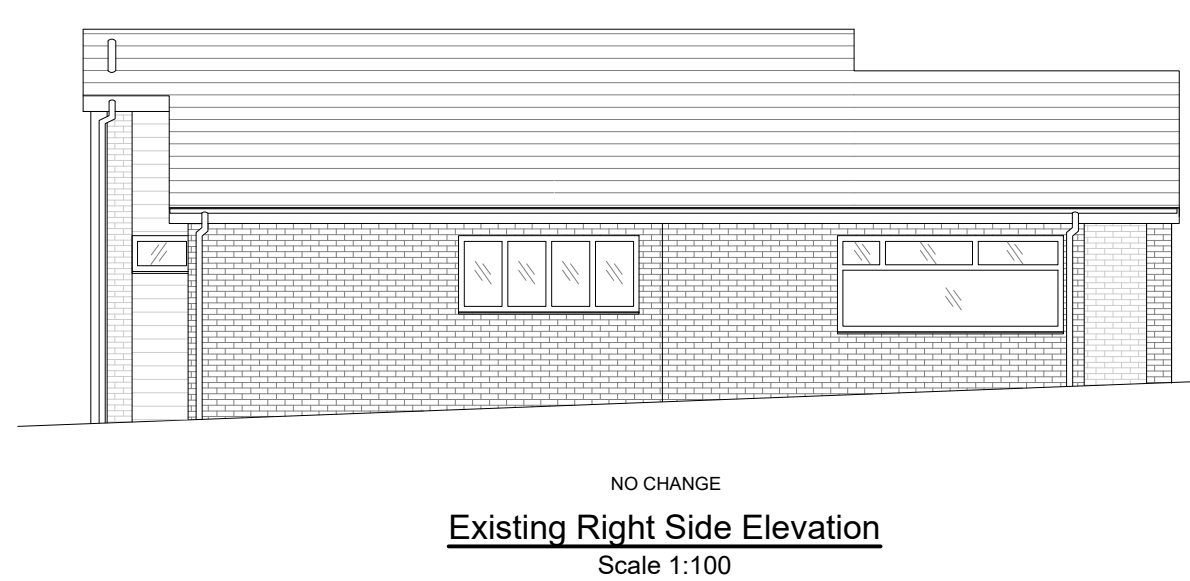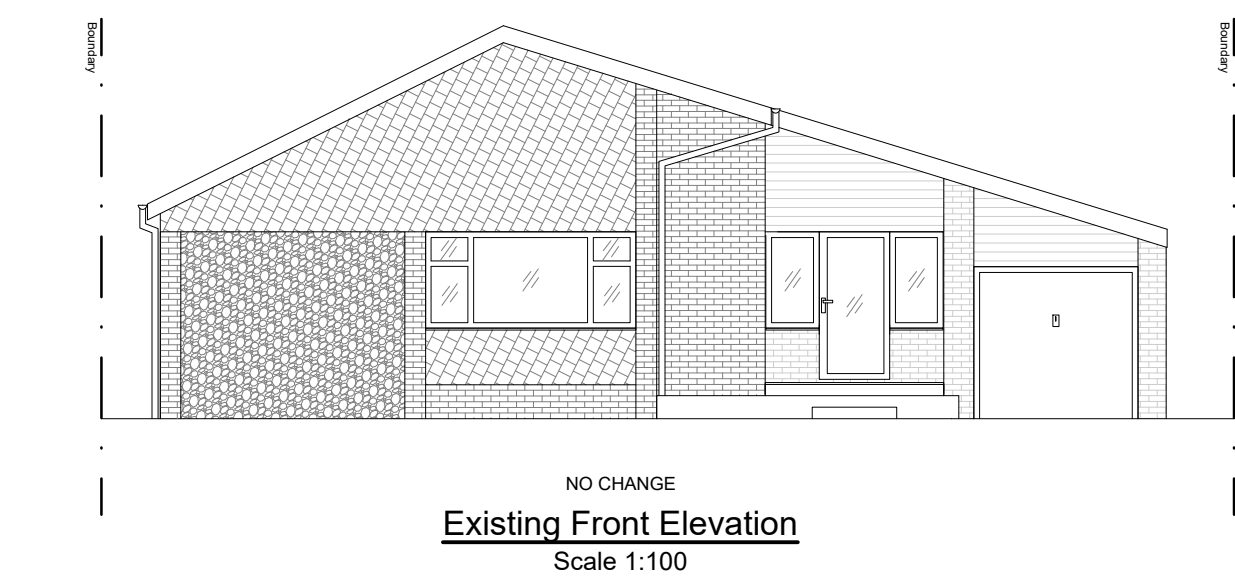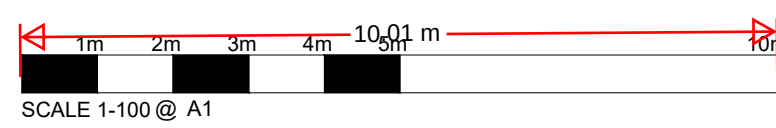

Existing Elevations

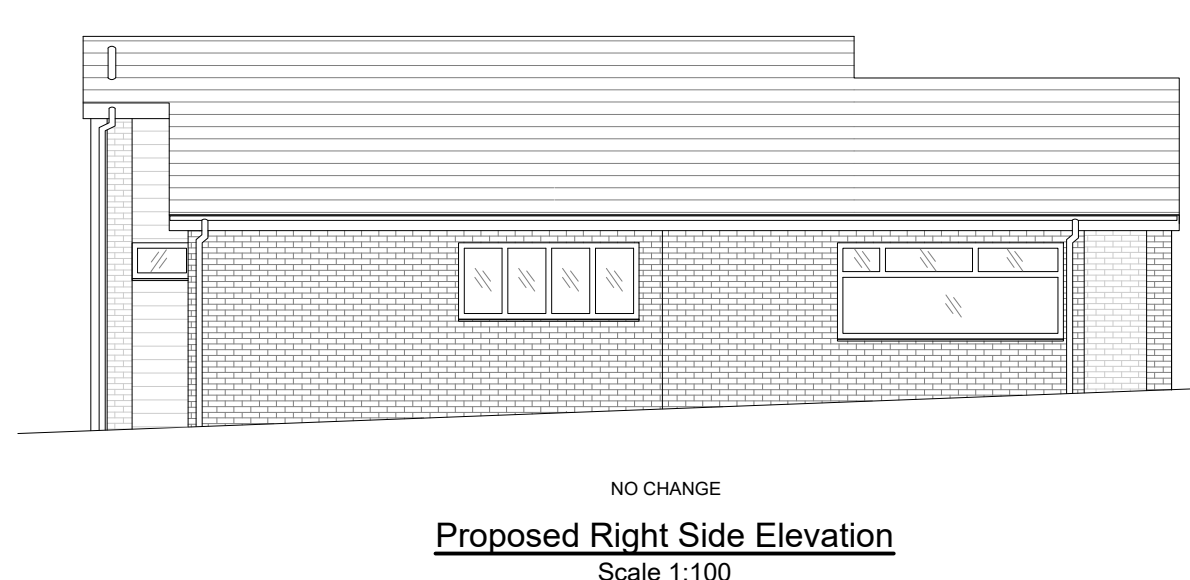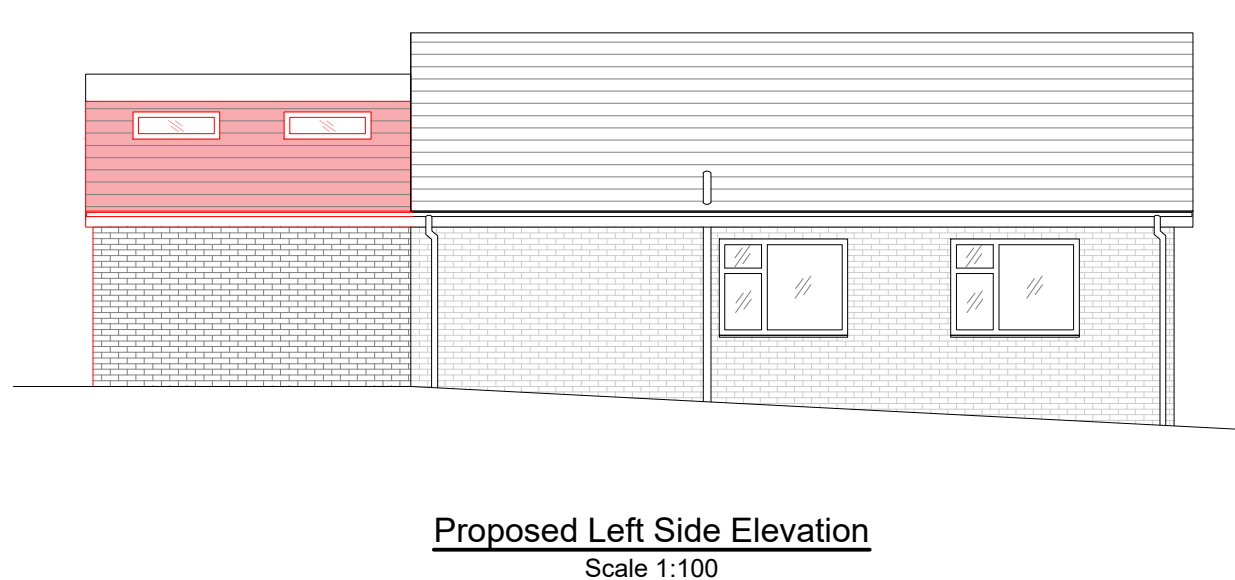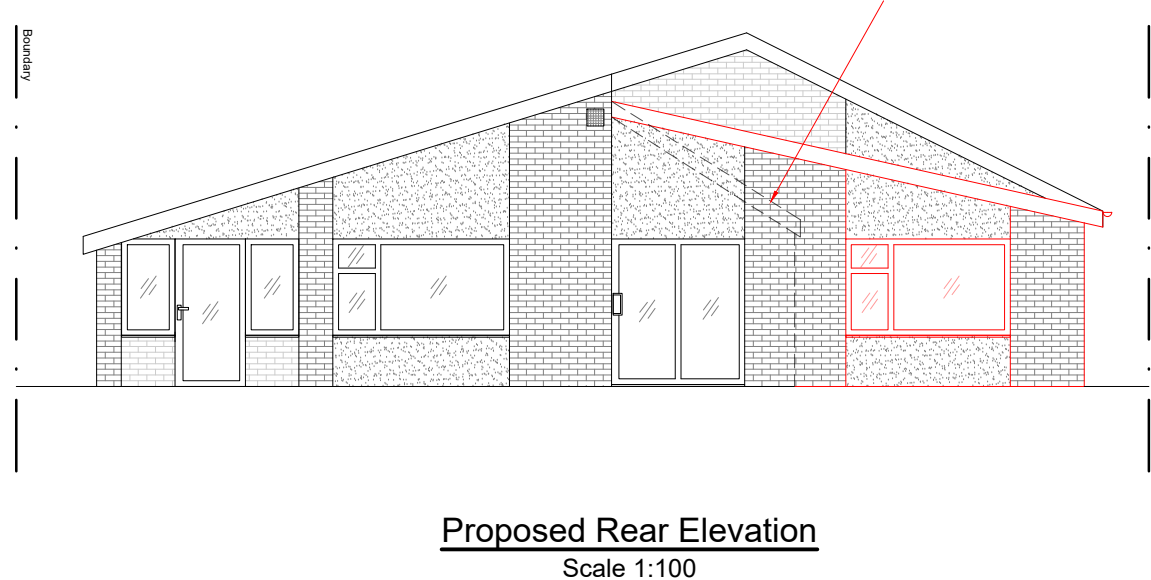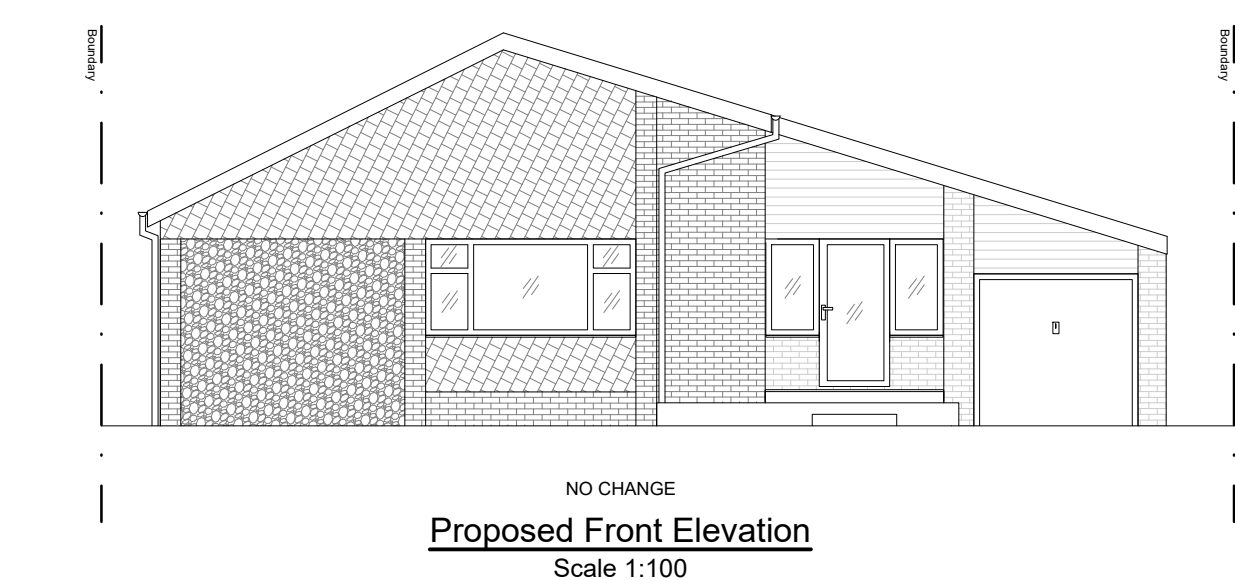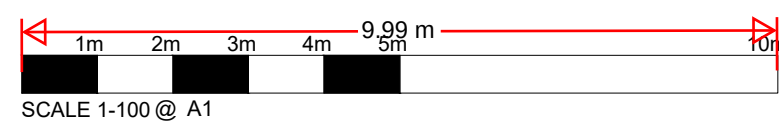

Proposed Elevations

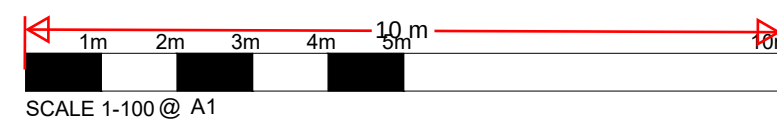

A	10.02.24	MC	RD	Planning Notice Application
Rev.	Date	By	Chkd.	Revision Notes
Client				
Robert Dedridge				
Job Title				
9 Crown Green, Shorne, Gravesend, Kent, DA12 3DT				
Drawing Title				
Existing And Proposed Information For New Rear Extension				
Drawn by: M. Orrell		Approved by: R. Dedridge		Date: 04 Jan 2024
Riverview Drawing Services Ltd.				
M: 07991209608 E: mjc_dcs@hotmail.com O: Gravesend DA12 4GD				
Job No.		Drawing No.		Rev.
RDS-001		P-02		A