



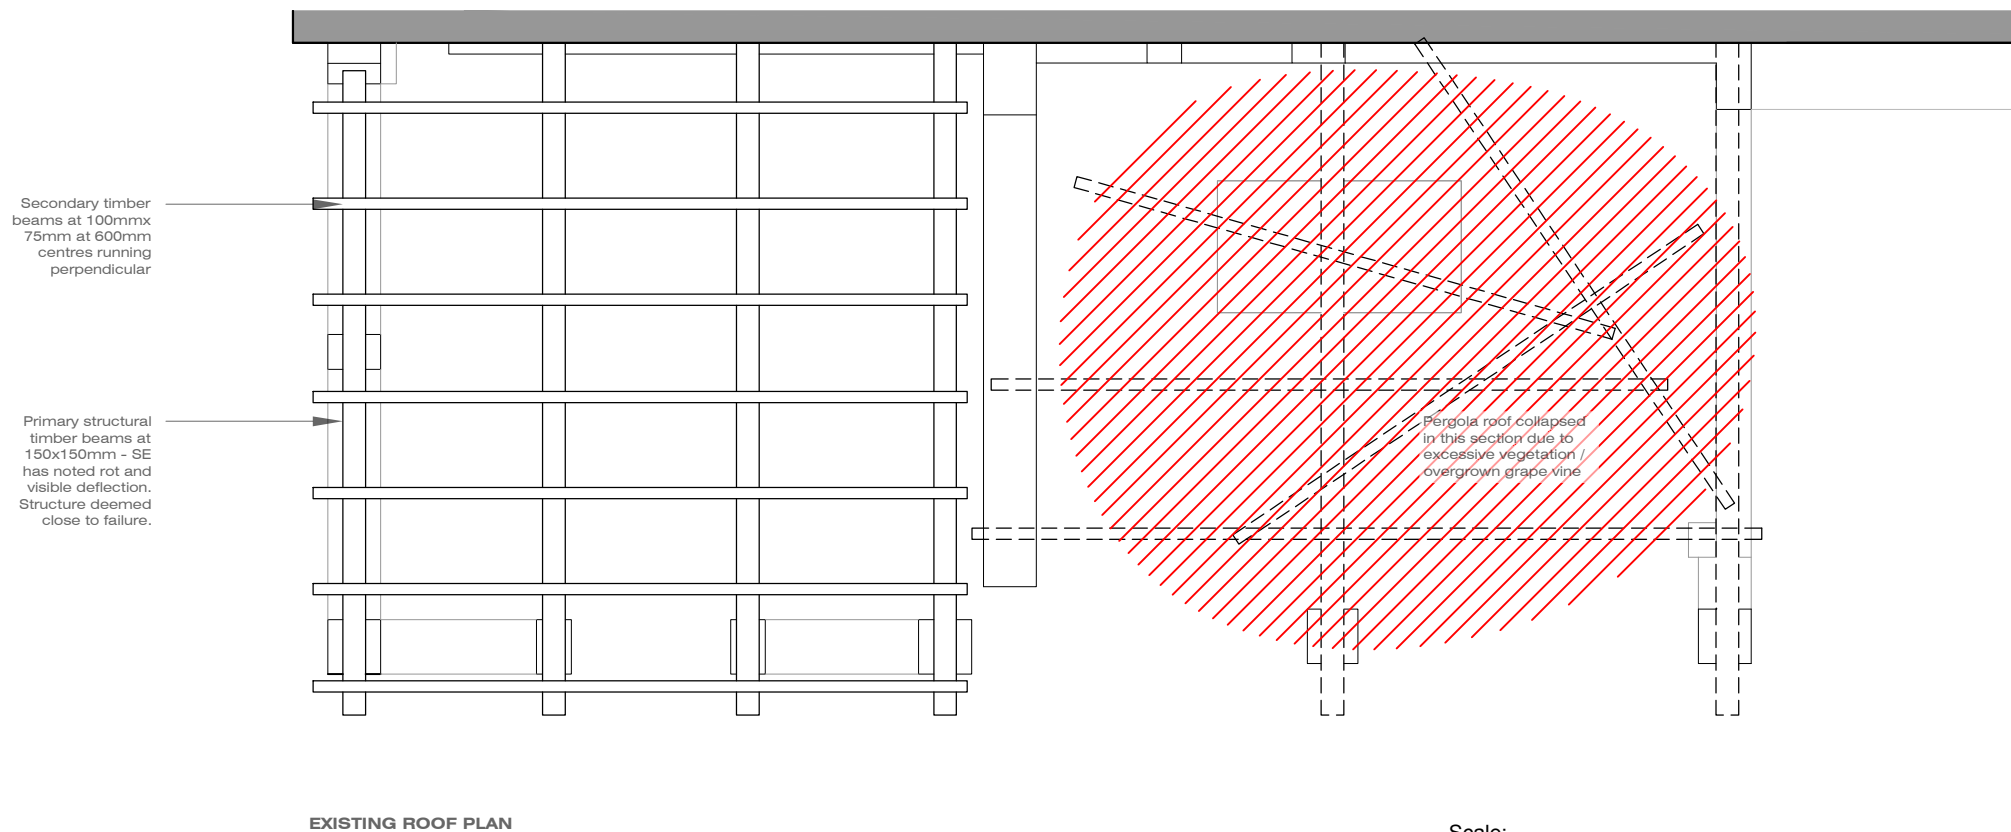

1. VIEW TOWARDS LOGGIA FROM HOUSE

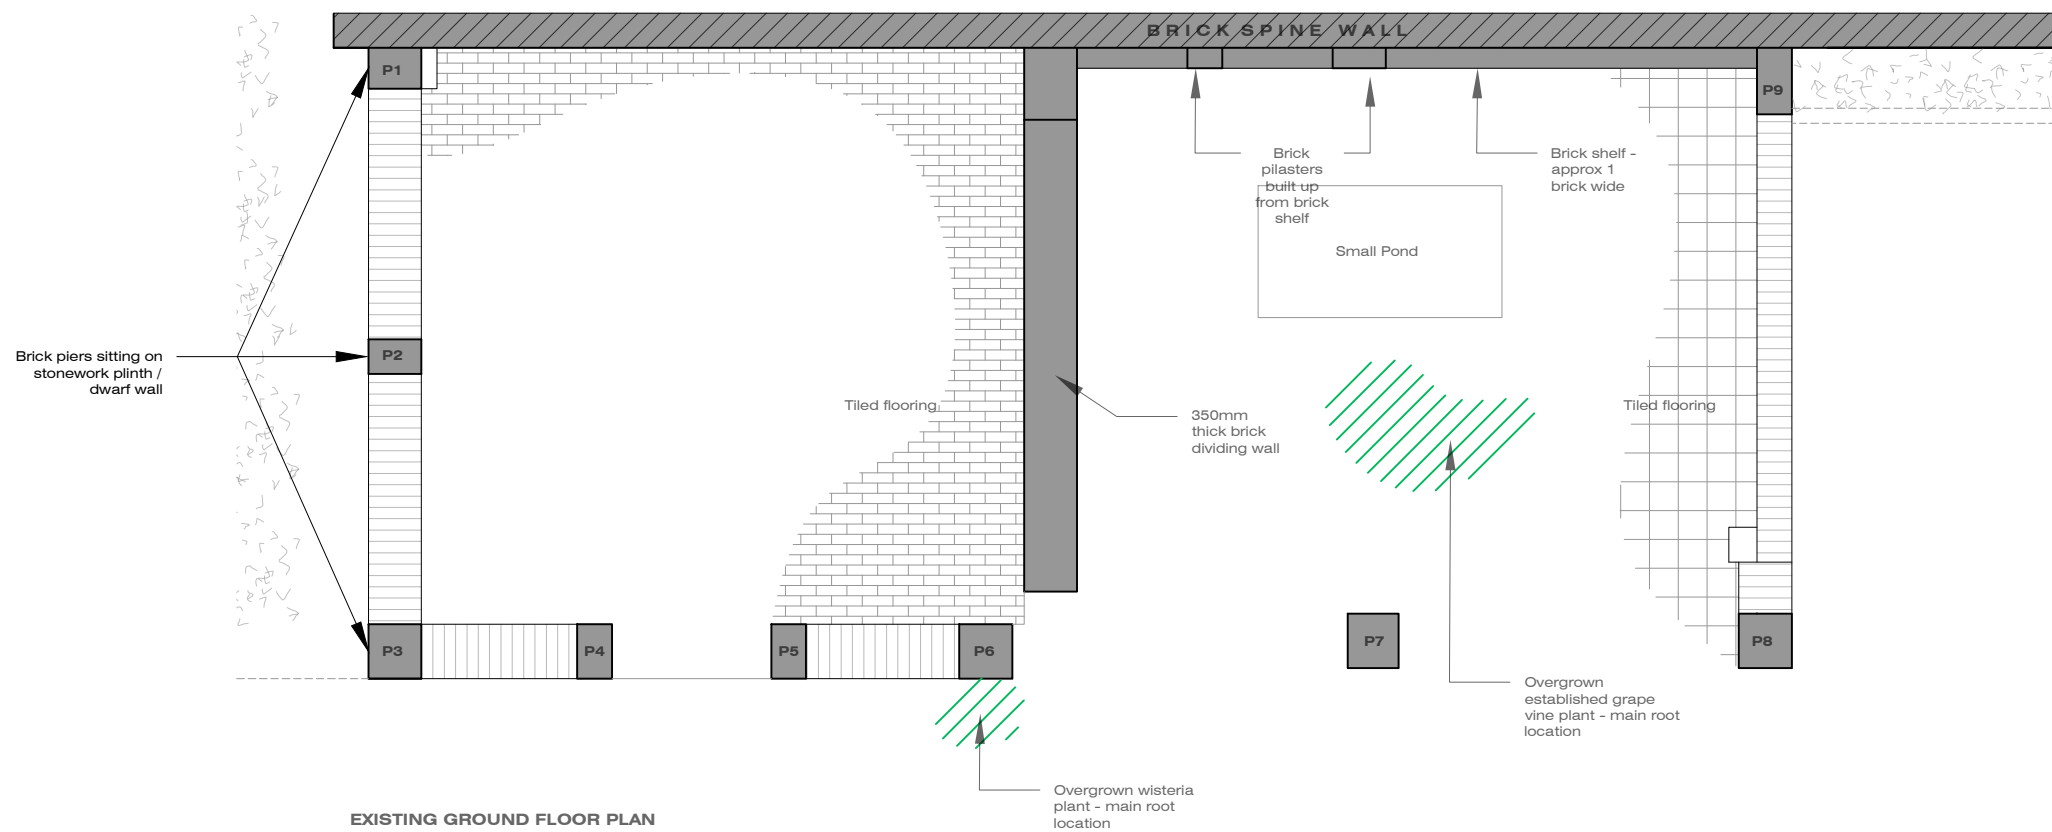

2. VIEW SHOWING CENTRAL DIVIDING BRICK WALL BEHIND PIERS



3. VIEW SHOWING PLANTING & COLLAPSED ROOF



4. VIEW SHOWING COLLAPSED ROOF STRUCTURE

PROJECT:

PROPOSED OUTBUILDINGS REPAIR / REPLACEMENT AT OWLETT'S MANSION, COBHAM

CLIENT:

NATIONAL TRUST

DRAWING TITLE:

LOGGIA - EXISTING GROUND FLOOR & ROOF PLAN

DRAWN BY:

NF

PURPOSE:

LISTED BUILDING CONSENT

SCALE:

1:50 @ A3

DATE:

FEB 2026

REV

P1 - 06.03.2026 - Final issue
P2 - 12.03.2026 - Updated

DRAWING KEY:

Area of total roof collapse - Inaccessible
 Overgrown planting - root locations



RAW STUDIOS
Architecture + Interior Design

JOB NO:

25.025

DRAWING NO:

010

REV:

P2