



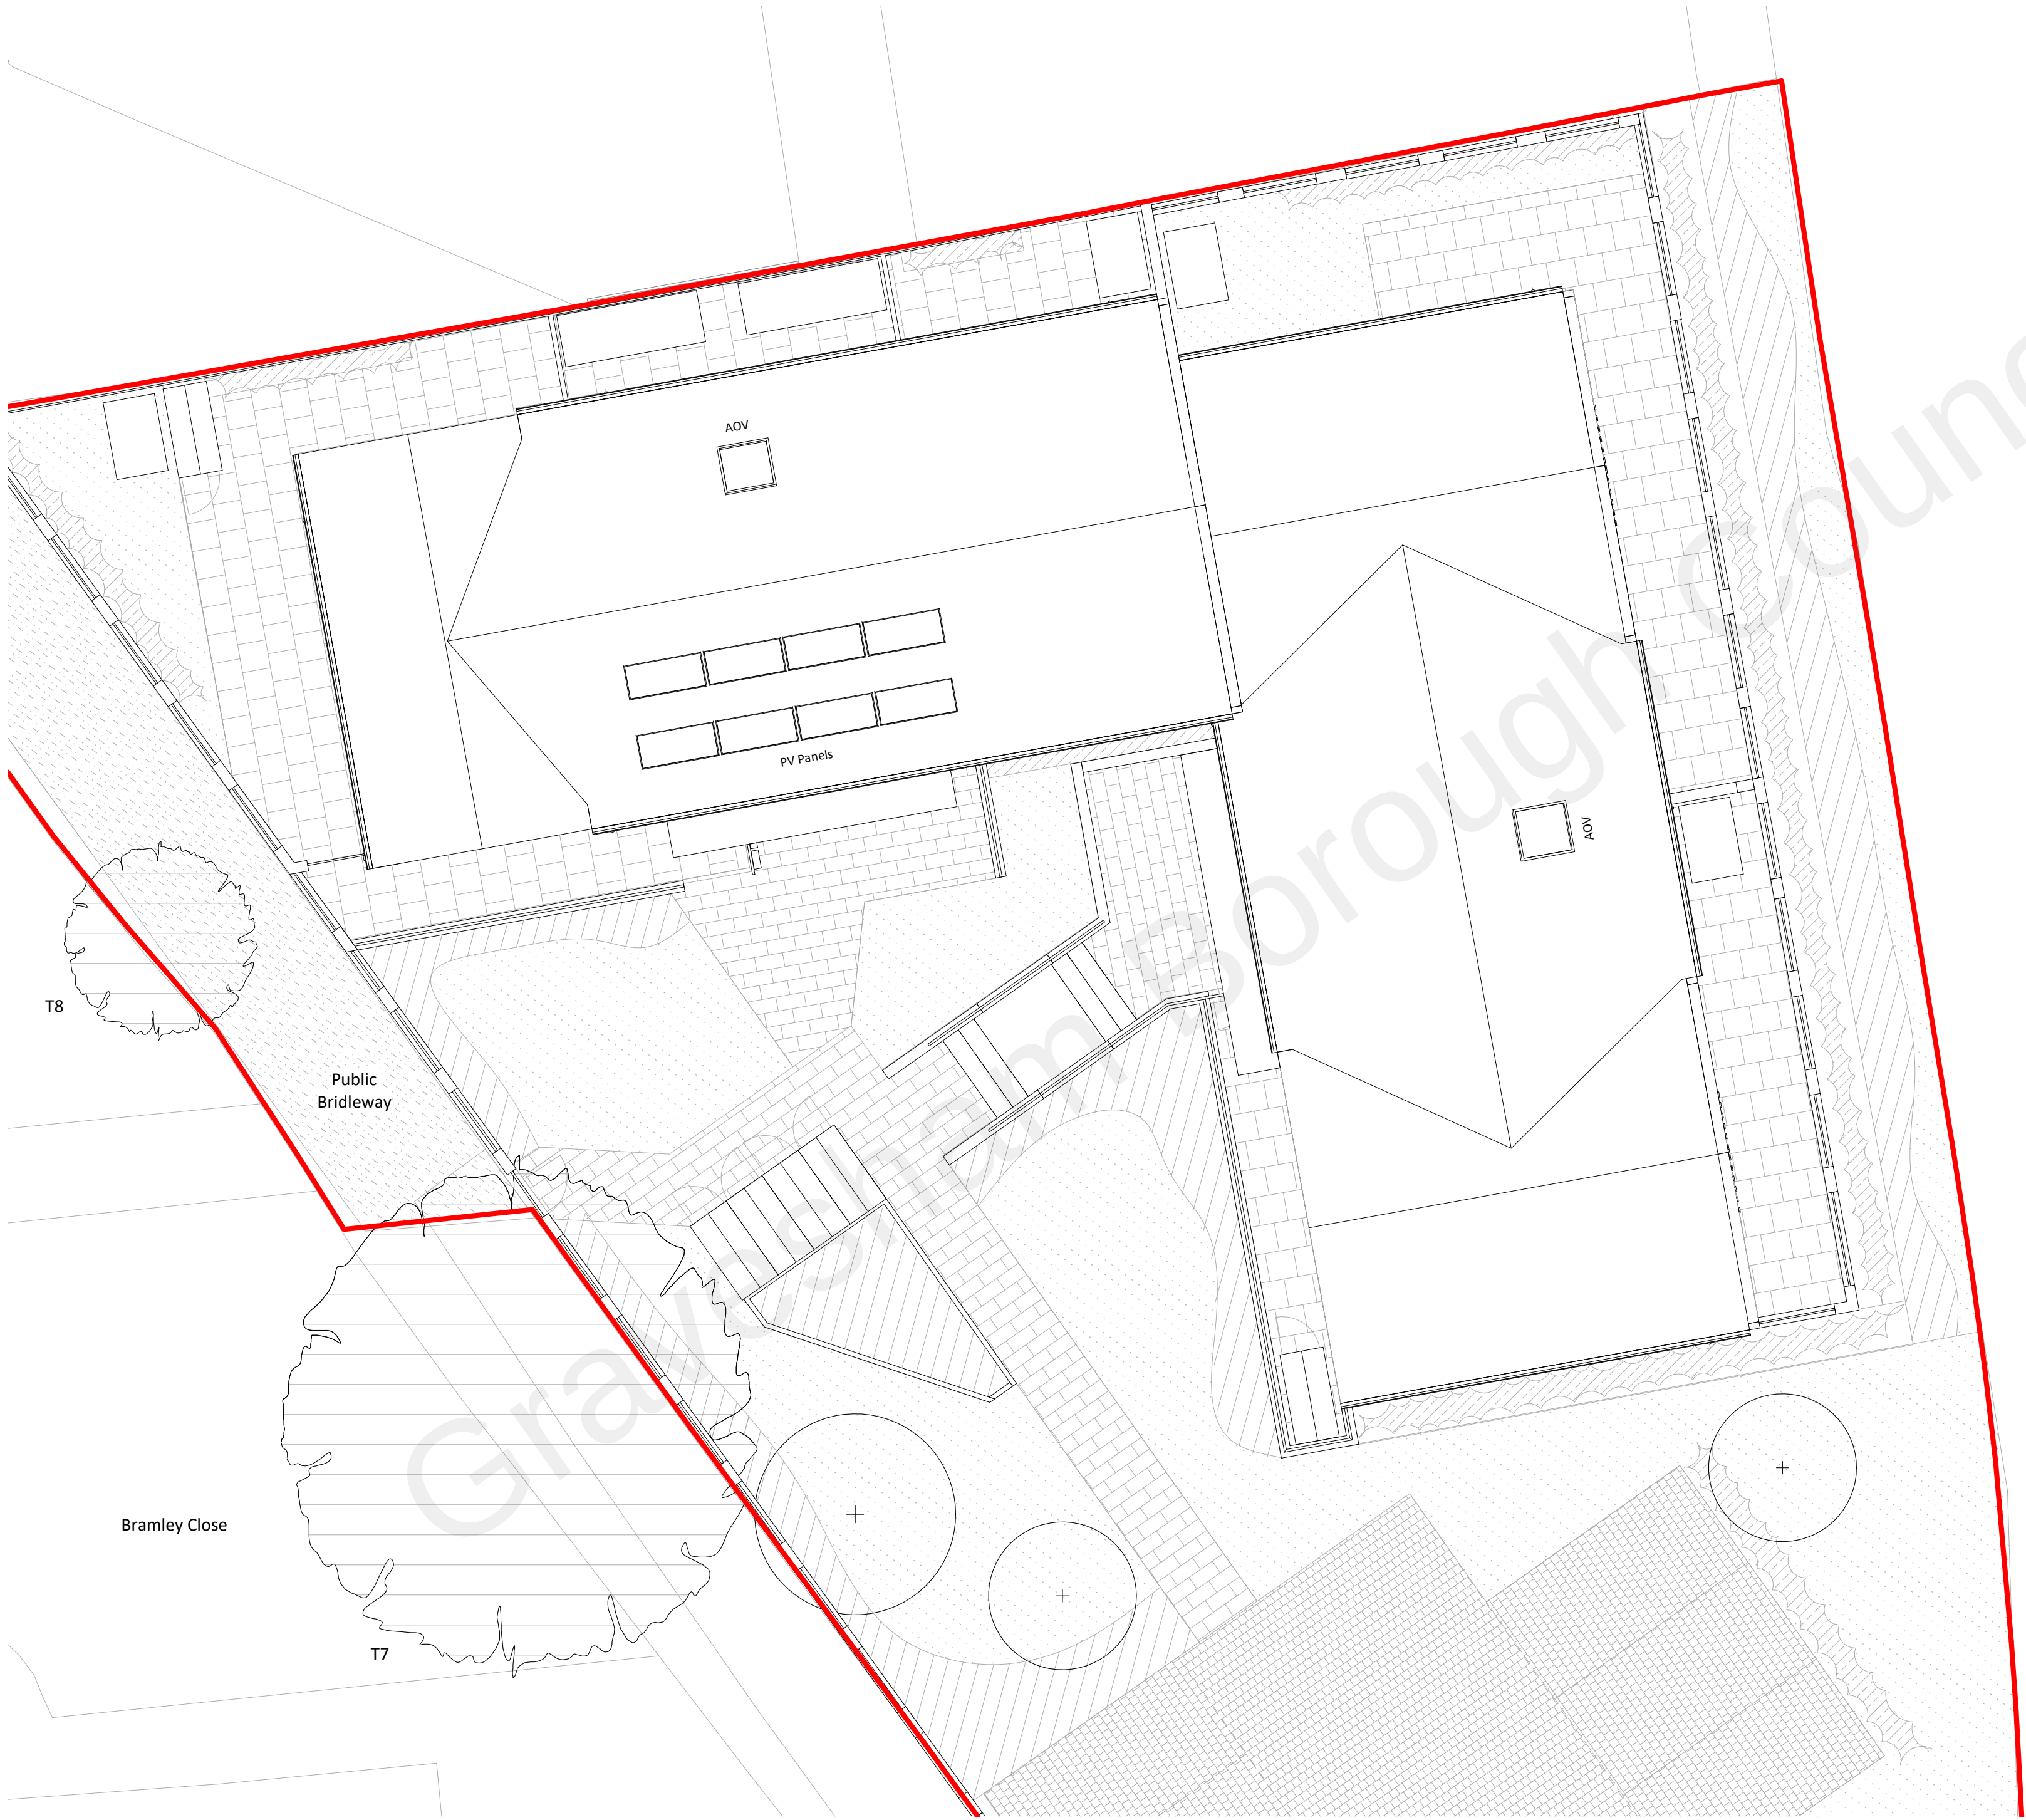

Note:
Existing context based on Ordnance Survey data, Topographical Survey and Arboriculture Survey (by others).
Landscape design is illustrative of design intent only.
Size, location and orientation of ASHP (including acoustic enclosure) and PV Panels subject to detailed design.

Key

- 1B2P
- 2B3P
- 2B4P
- Proposed Tree
- Retained Tree

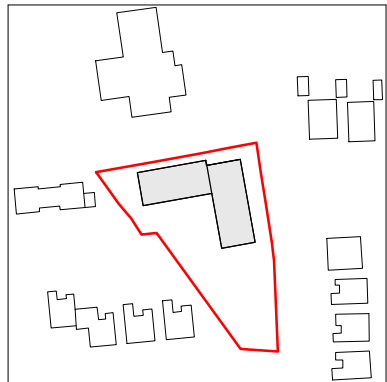

Key Plan

Notes:
Do not scale. All dimensions are in millimetres unless otherwise stated. This drawing should be read in conjunction with all relevant project information and contract documentation. All dimensions to be checked prior to fabrication and or commencement of works. All works to comply with all relevant legal standards, building regulations and warranty provider requirements. Report any discrepancies, if in doubt ask.

Revisions:					
Rev	Status	Date	Description	Drm	Chkd
C01	A3	23.01.23	Planning Issue	HLB	AA

Client Name: Gravesham Borough Council					
Project Name: Worcester Close					
Drawing Name: Roof Plan					
Drawing Number: WCL-BPTW-S01-02-DR-A-1003				Rev: C01	Status: A3
Project No: 20-102	RIBA Stage: 3	Drawn By: HLB	Scale: 1:100 @ A2		

PLANNING ISSUE

40 Norman Road,
Greenwich, London
SE10 9QX
t. 020 8293 5175
bptw.co.uk

