


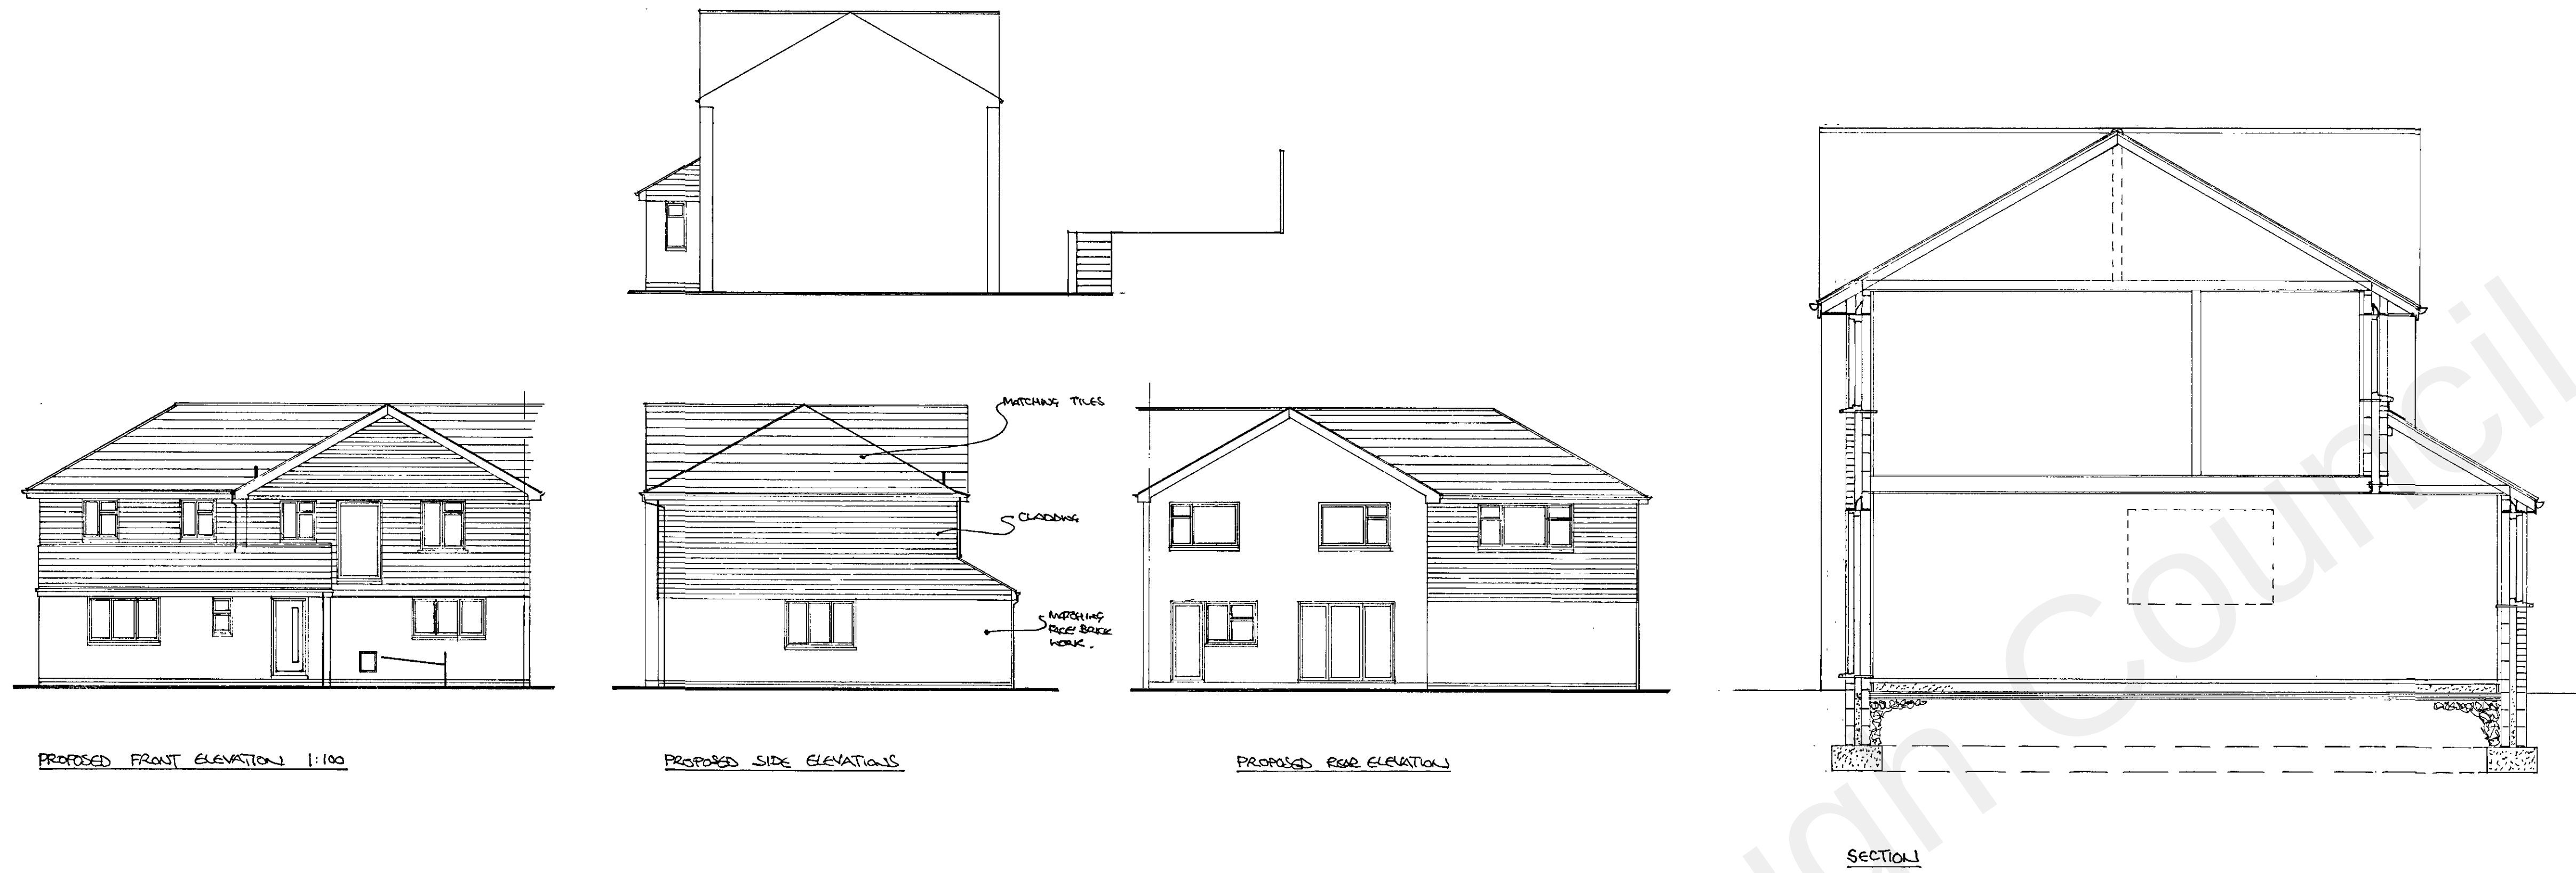


PROPOSED FRONT ELEVATION 1:100


PROPOSED SIDE ELEVATIONS

PROPOSED REAR ELEVATION

SECTION

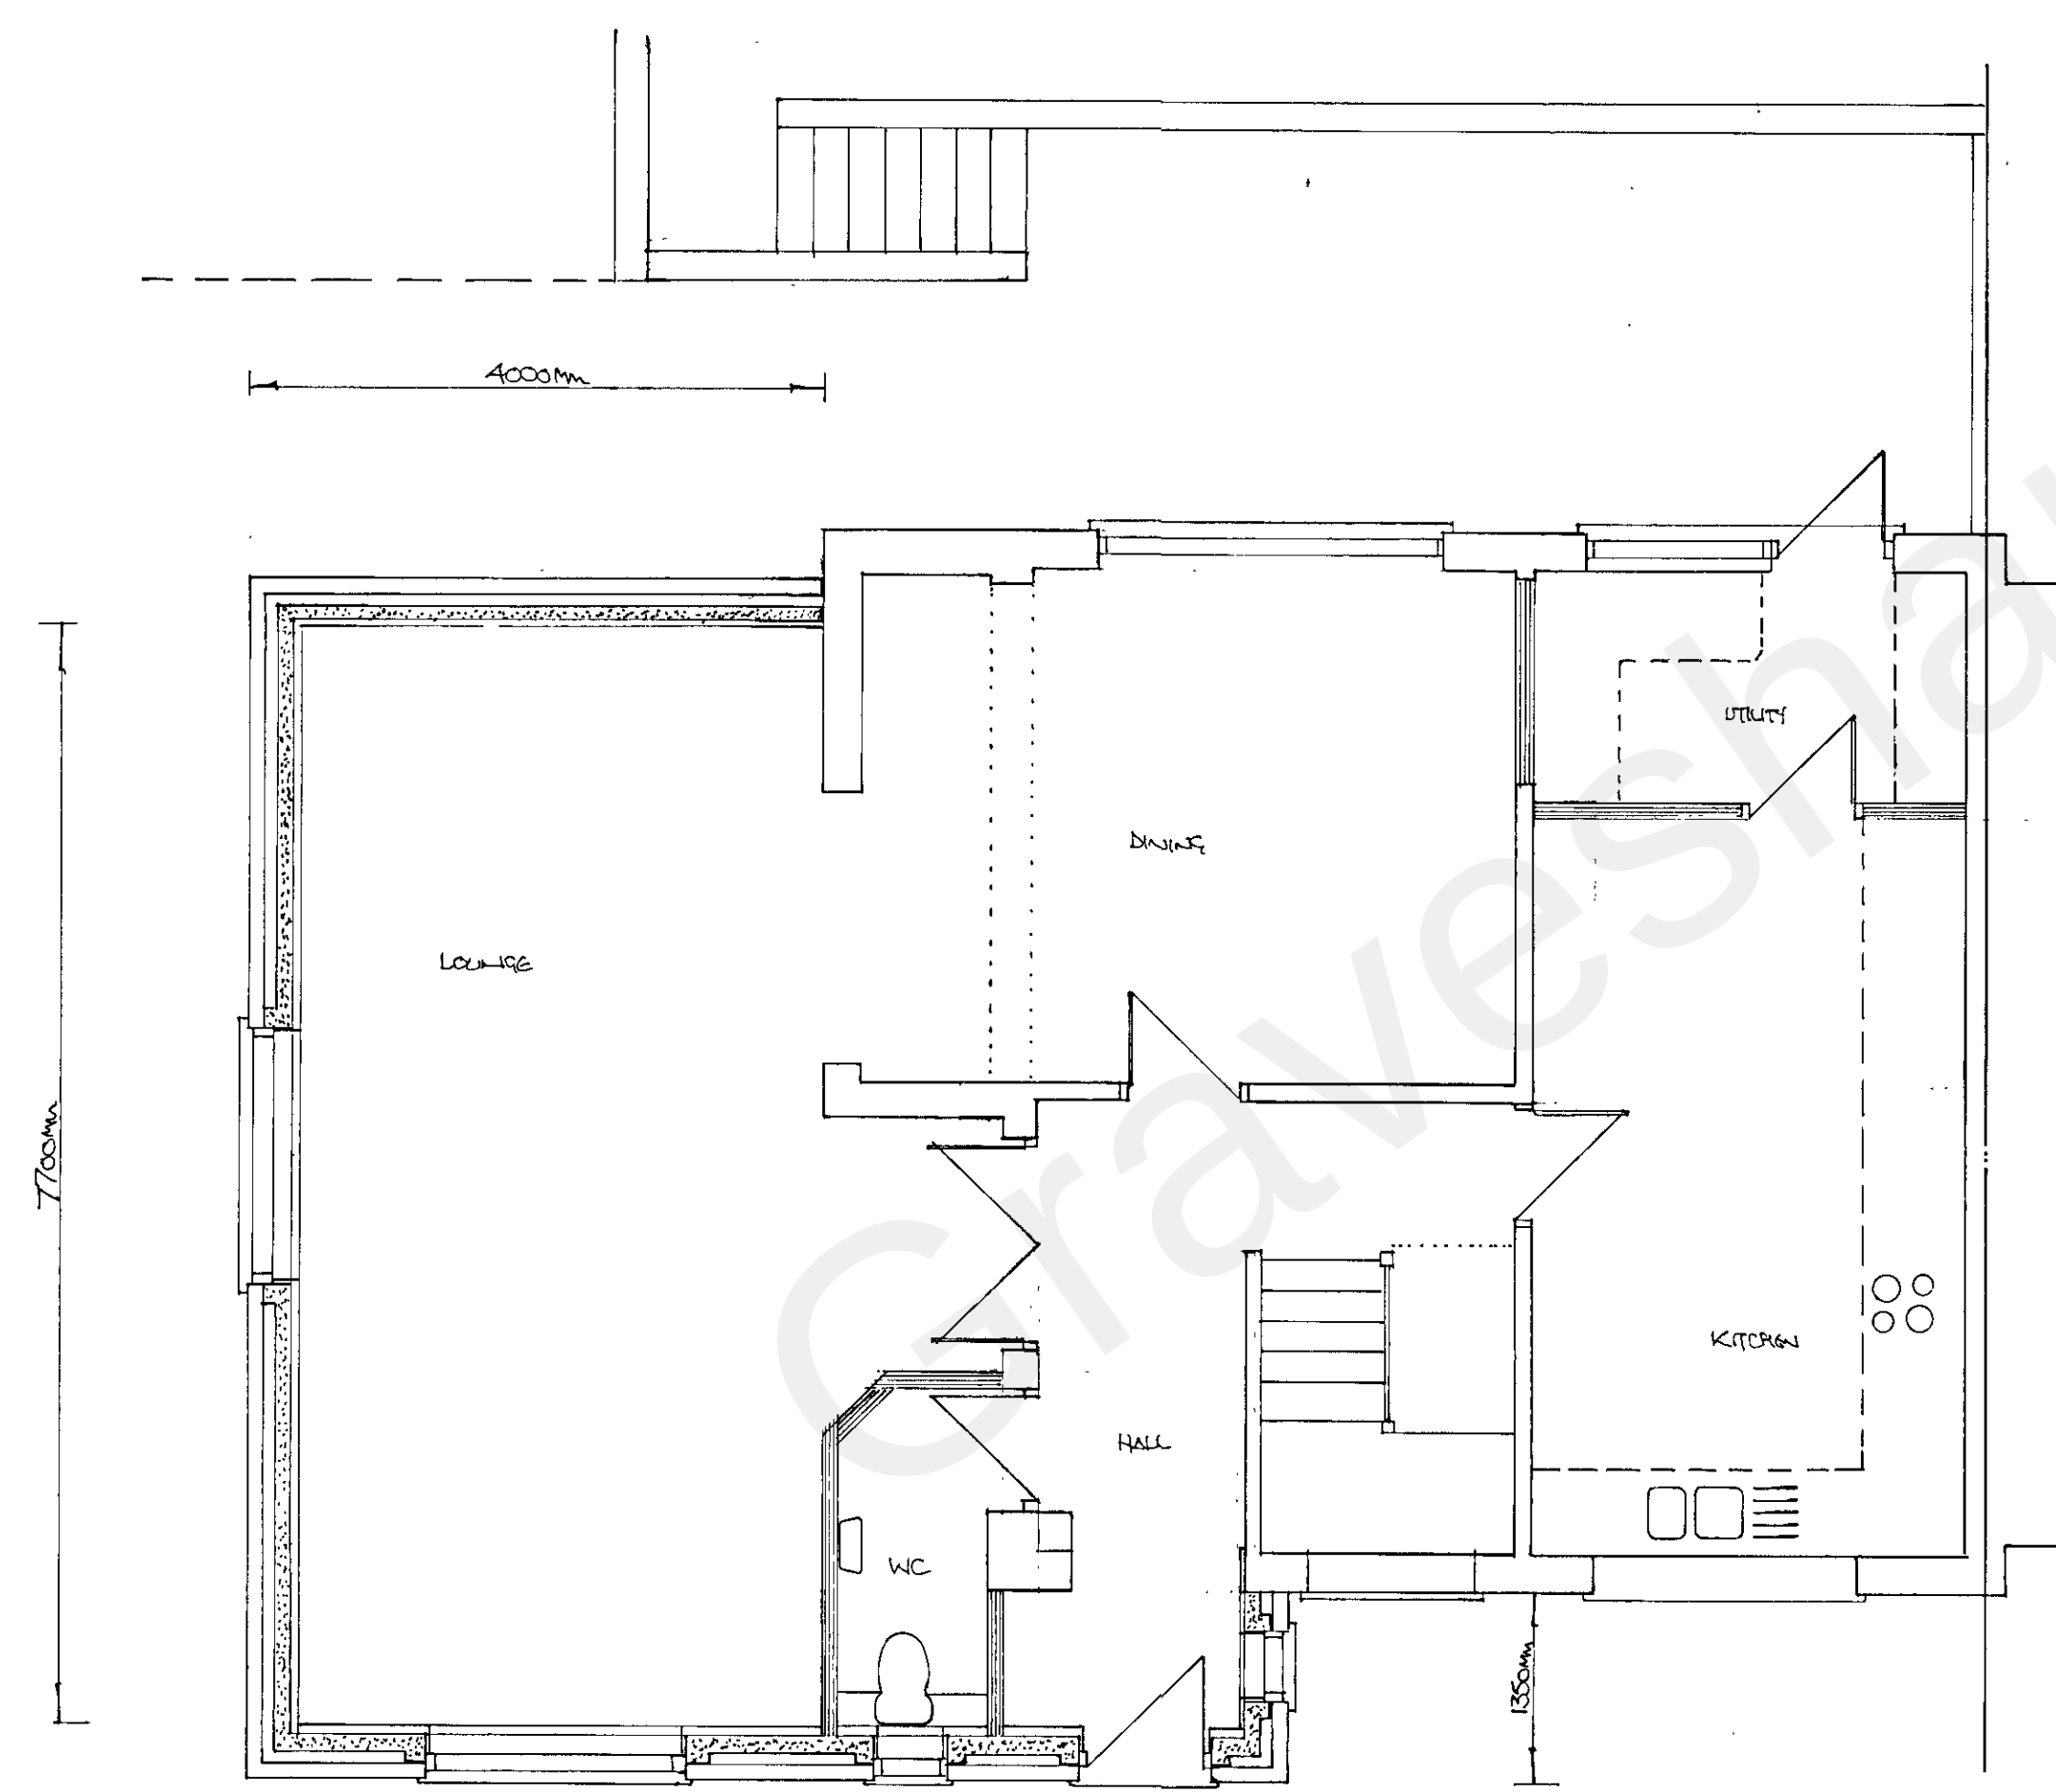

PROPOSED GROUND FLOOR PLAN 1:50

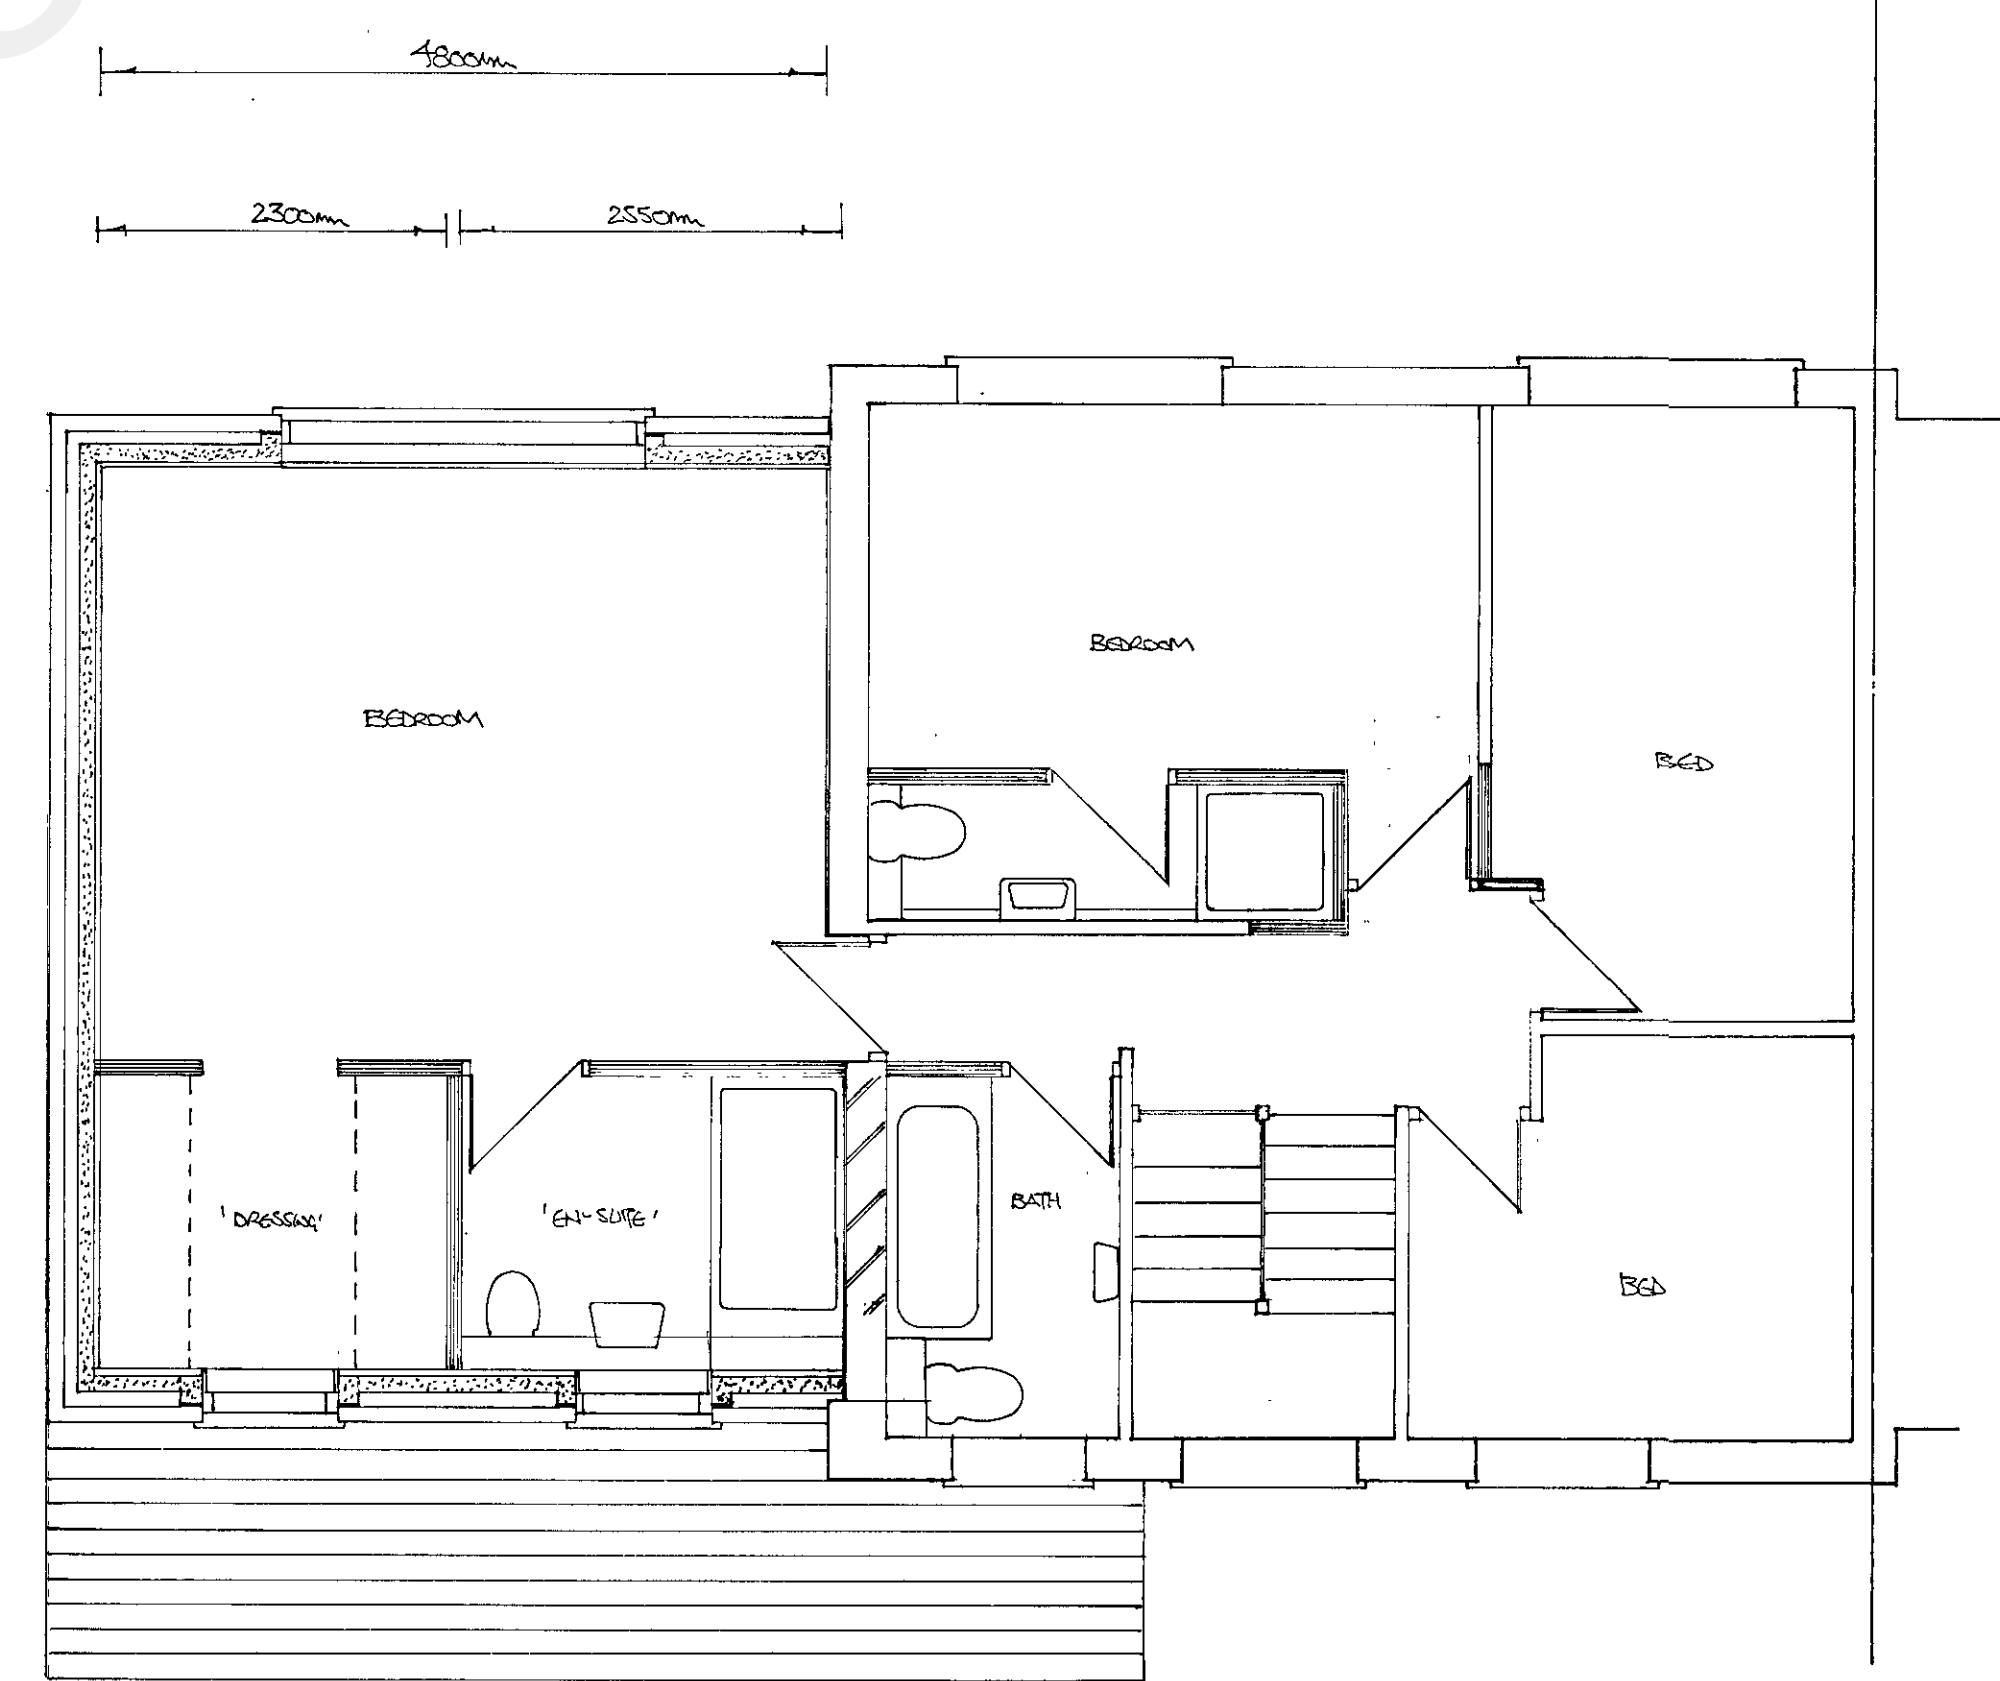

PROPOSED FIRST FLOOR PLAN

NOTES:
All dimensions must be checked on site

BLOCK PLAN 1:500 (PROPOSED)

A	DATE	REVISIONS

©copyright

0 10 20 1:500

0 1 2 3 4 1:50

0 1 2 3 4 1:100

CLIENT:
MR. L. JAMESON

JOB TITLE:
PROPOSED TWO STOREY SIDE
EXTENSION & GROUND FLOOR
FRONT EXTENSION.

DRAWING TITLE:
1 STRAND CLOSE
MEOPHAM
KEST
DA13 OEG

SCALE: 1:50 & 1:100

DATE: JAN '23 DRAWN: J

DWG. NO: LJ/2ST Rev.